



Plotted By: Kimley-Horn and Associates, Inc. Date: October 09, 2025 08:48:03am File Path: \\K:\MKN_Civil\061311120-McIntyre Industrial Landscape\DESIGN\01 Permits\Code\PlanSheet\LT 1.01.dwg
This document, together with the concepts and designs presented herein, is intended only for the specific purpose and client for which it was prepared. Reuse of and improper reliance on this document without written authorization and adaptation by Kimley-Horn and Associates, Inc. shall be without liability to Kimley-Horn and Associates, Inc.

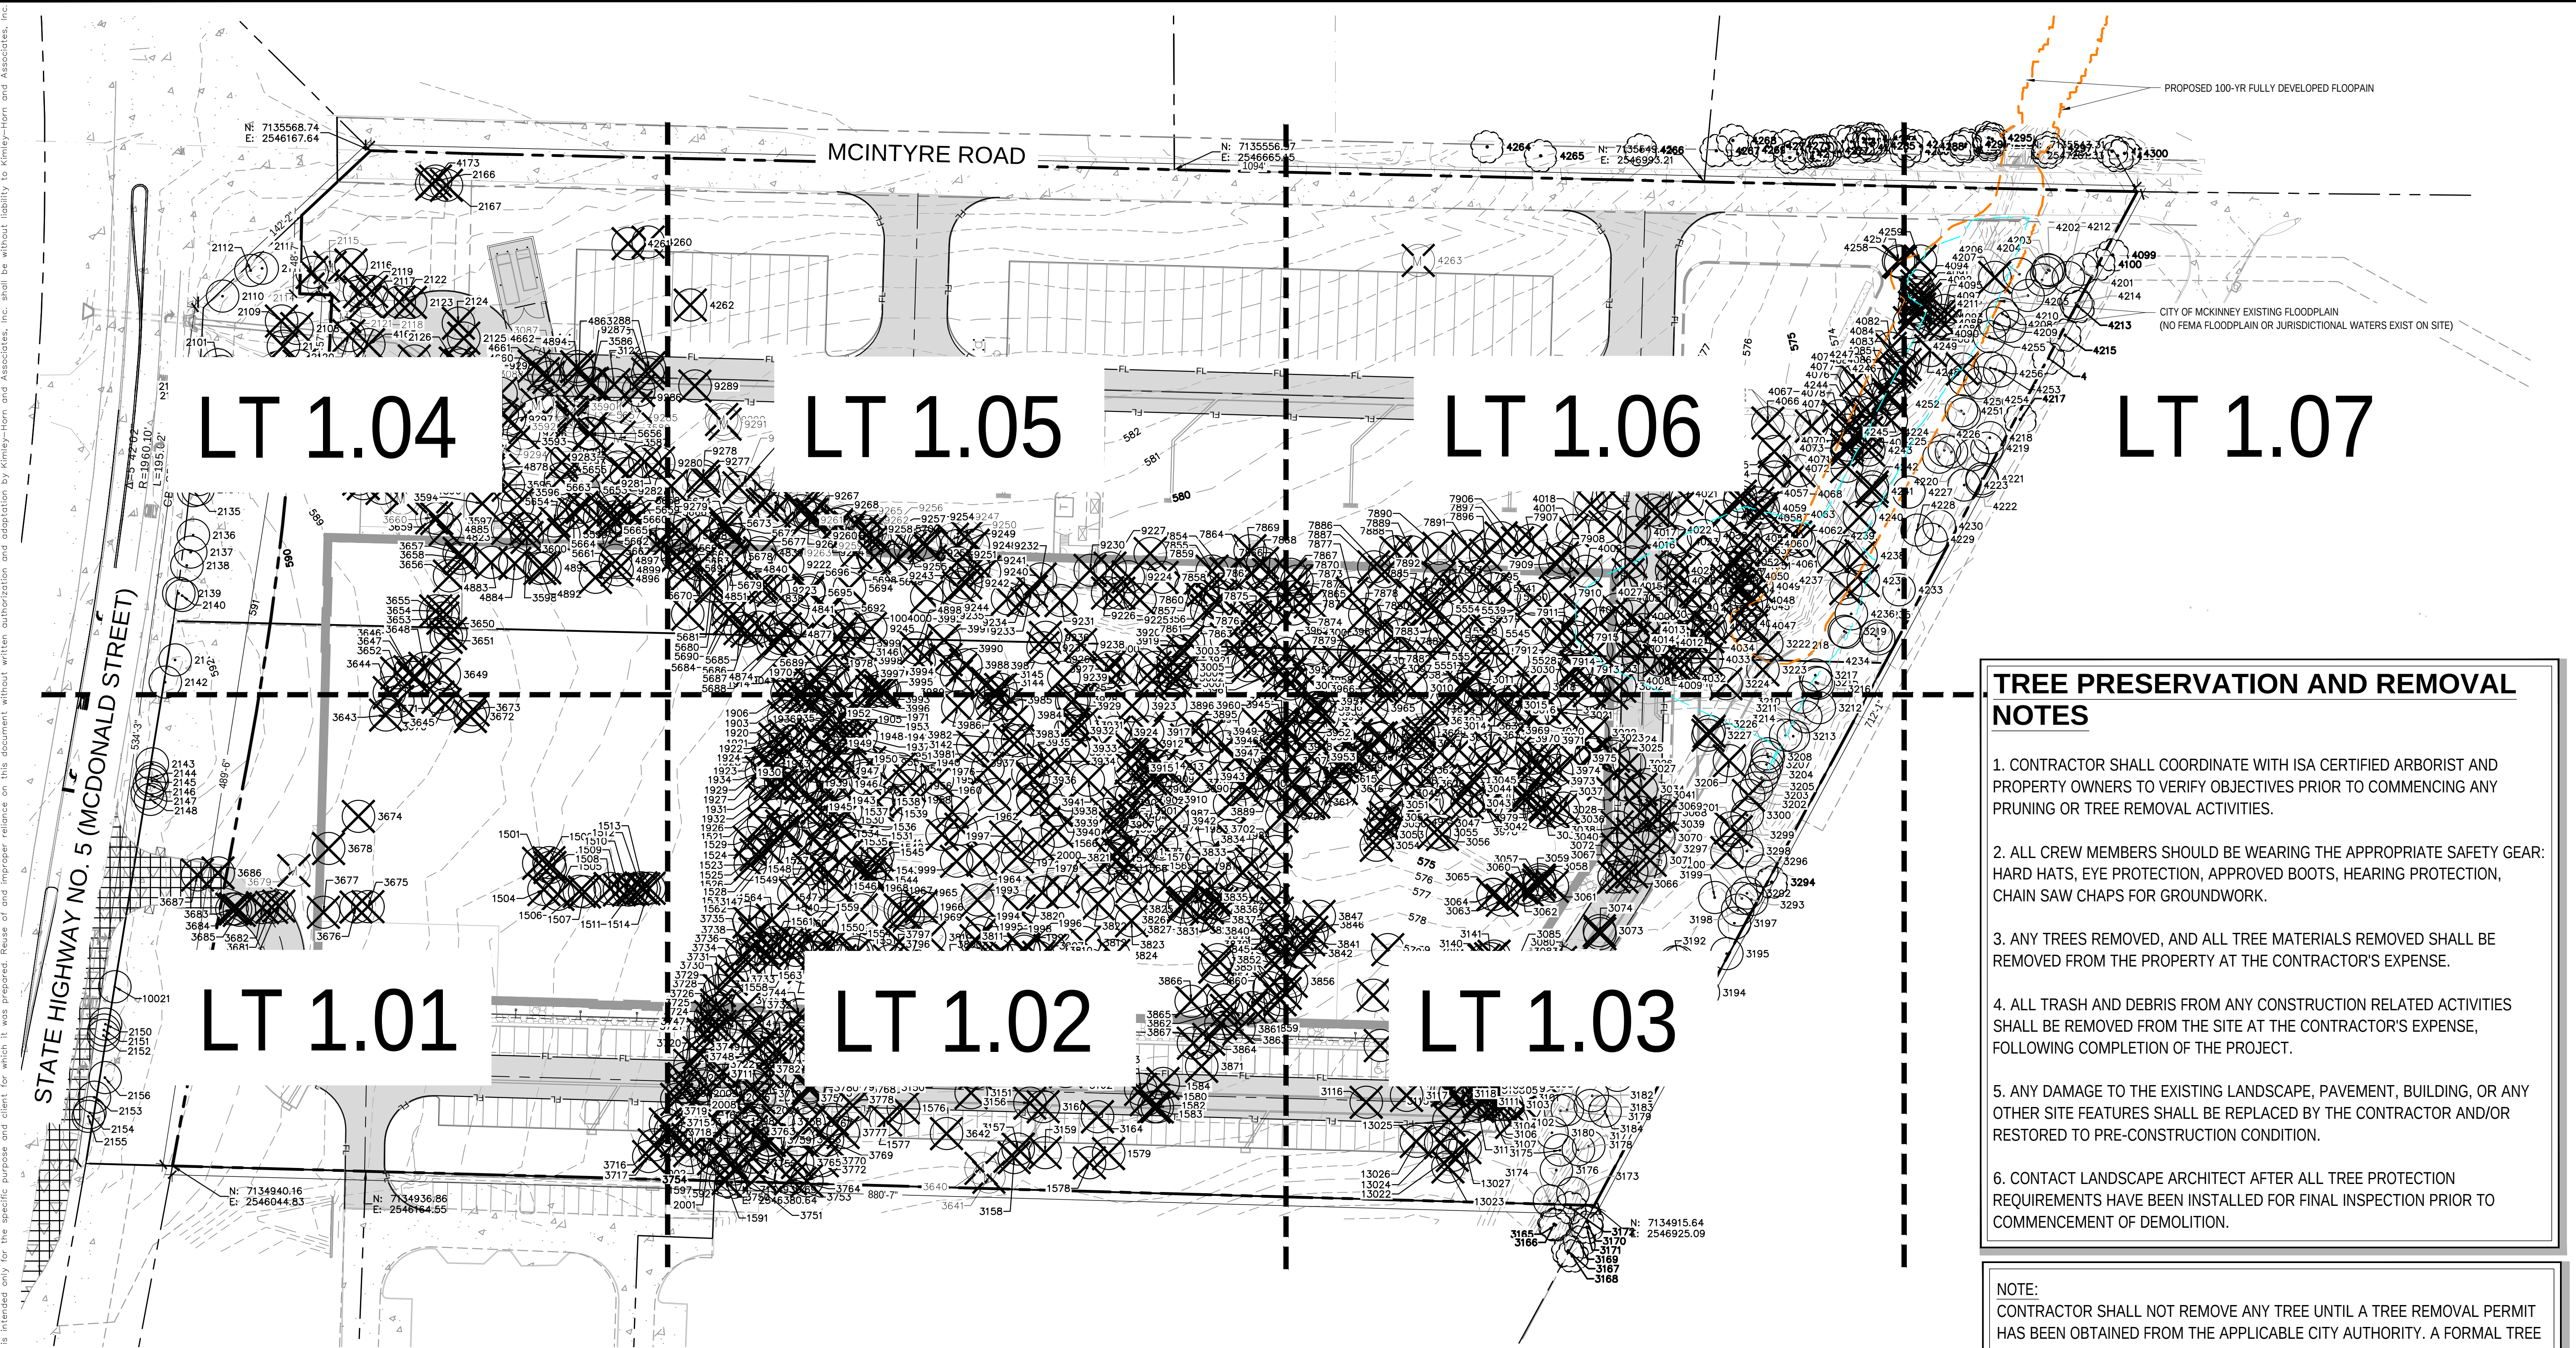

FLOODPLAIN LEGEND

- PROPOSED 100-YR FULLY DEVELOPED FLOODPLAIN
- CITY OF MCKINNEY EXISTING FLOODPLAIN (NO FEMA FLOODPLAIN OR JURISDICTIONAL WATERS EXIST ON THIS SITE)

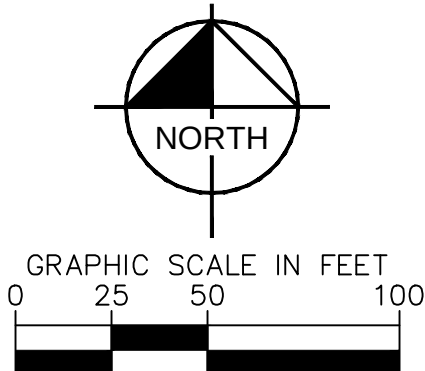

NOTE:
ALL ROOTS TWO INCHES OR LARGER IN CALIPER, WHICH ARE EXPOSED AS A RESULT OF TRENCHING OR OTHER EXCAVATION, SHALL BE CUT OFF SQUARE.

NOTE:
TREE TRUNKS MUST BE CUT AT GROUND LEVEL WHERE REMOVAL OF A TREE MAY DAMAGE ROOT SYSTEMS OF AN ADJACENT TREE.

TREE PRESERVATION AND REMOVAL NOTES

- CONTRACTOR SHALL COORDINATE WITH ISA CERTIFIED ARBORIST AND PROPERTY OWNERS TO VERIFY OBJECTIVES PRIOR TO COMMENCING ANY PRUNING OR TREE REMOVAL ACTIVITIES.
- ALL CREW MEMBERS SHOULD BE WEARING THE APPROPRIATE SAFETY GEAR: HARD HATS, EYE PROTECTION, APPROVED BOOTS, HEARING PROTECTION, CHAIN SAW CHAPS FOR GROUNDWORK.
- ANY TREES REMOVED, AND ALL TREE MATERIALS REMOVED SHALL BE REMOVED FROM THE PROPERTY AT THE CONTRACTOR'S EXPENSE.
- ALL TRASH AND DEBRIS FROM ANY CONSTRUCTION RELATED ACTIVITIES SHALL BE REMOVED FROM THE SITE AT THE CONTRACTOR'S EXPENSE, FOLLOWING COMPLETION OF THE PROJECT.
- ANY DAMAGE TO THE EXISTING LANDSCAPE, PAVEMENT, BUILDING, OR ANY OTHER SITE FEATURES SHALL BE REPLACED BY THE CONTRACTOR AND/OR RESTORED TO PRE-CONSTRUCTION CONDITION.
- CONTACT LANDSCAPE ARCHITECT AFTER ALL TREE PROTECTION REQUIREMENTS HAVE BEEN INSTALLED FOR FINAL INSPECTION PRIOR TO COMMENCEMENT OF DEMOLITION.

NOTE:
CONTRACTOR SHALL NOT REMOVE ANY TREE UNTIL A TREE REMOVAL PERMIT HAS BEEN OBTAINED FROM THE APPLICABLE CITY AUTHORITY. A FORMAL TREE REMOVAL PERMIT MUST BE REQUESTED AND APPROVED PRIOR TO ANY TREE DISTURBANCE OR REMOVAL ACTIVITIES. THESE PLANS DO CONSTITUTE AUTHORIZATION FOR TREE REMOVAL, NOR DO THEY IMPLY APPROVAL FOR SUCH ACTION. APPROVAL OF THESE PLANS BY THE CITY IS REQUIRED AS PART OF THE TREE REMOVAL PERMITTING PROCESS. IT IS THE CONTRACTOR'S RESPONSIBILITY TO ENSURE ALL REQUIRED PERMITS ARE SECURED PRIOR TO COMMENCING WORK.

SITE PLAN
HOPEWELL INDUSTRIAL
TRACT 63
Being 14.4632 Acres Out Of The
WILLIAM DAVIS SURVEY
Abstract No. 248
City of McKinney, Collin County, Texas
City Project No. SITE2025-0044
Submitted: June 2nd, 2025

Owner:
PeteFish Rose &
Vpi TX-Two LLC
4722 N. 24th Street, Suite 440
Phoenix, AZ 85016
Contact: Derek Fox
Phone: (403)-476-1282

Developer:
Hopewell Development
4722 N. 24th Street, Suite 440
Phoenix, AZ 85016
Contact: Derek Fox
Phone: (403)-476-1282

Engineer/Surveyor:
Kimley-Horn and Associates, Inc.
260 East Davis Street, Suite 100
McKinney, Texas 75069
Contact: John Tedesco, P.E.
Phone: (469)301-2597

Kimley»Horn

© 2025 KIMLEY-HORN AND ASSOCIATES, INC.
6160 WARREN PARKWAY, SUITE 210, FRISCO, TX 75034
PHONE: 972-335-3580
WWW.KIMLEY-HORN.COM

HOPEWELL INDUSTRIAL

OVERALL TREE PRESERVATION PLAN

09/08/2025

KHA PROJECT 061311120

DATE OCTOBER 2025

SCALE: AS SHOWN

DESIGNED BY: MFP

DRAWN BY: JWI/STW

CHECKED BY: MFP

HOPEWELL INDUSTRIAL

OVERALL TREE PRESERVATION PLAN

HOPEWELL INDUSTRIAL

OVERALL TREE PRESERVATION PLAN

NO.

REVISIONS


DATE

BY

LT 1.00

SHEET NUMBER



Plotted By: McKinney, Brandon Date: October 09, 2025 08:48:27am File Path: K:\MKN_Civil\061311120-McIntyre Industrial Landscape\DESIGN\01 Permit-Code\PlanSheet\LT 1.01.dwg File Size: 2538.25 kb
This document, together with the concepts and designs presented herein, as an instrument of service, is intended only for the specific purpose and client for which it was prepared. Reuse of and improper reliance on this document without written authorization and adaptation by Kimley-Horn and Associates, Inc. shall be without liability to Kimley-Horn and Associates, Inc.

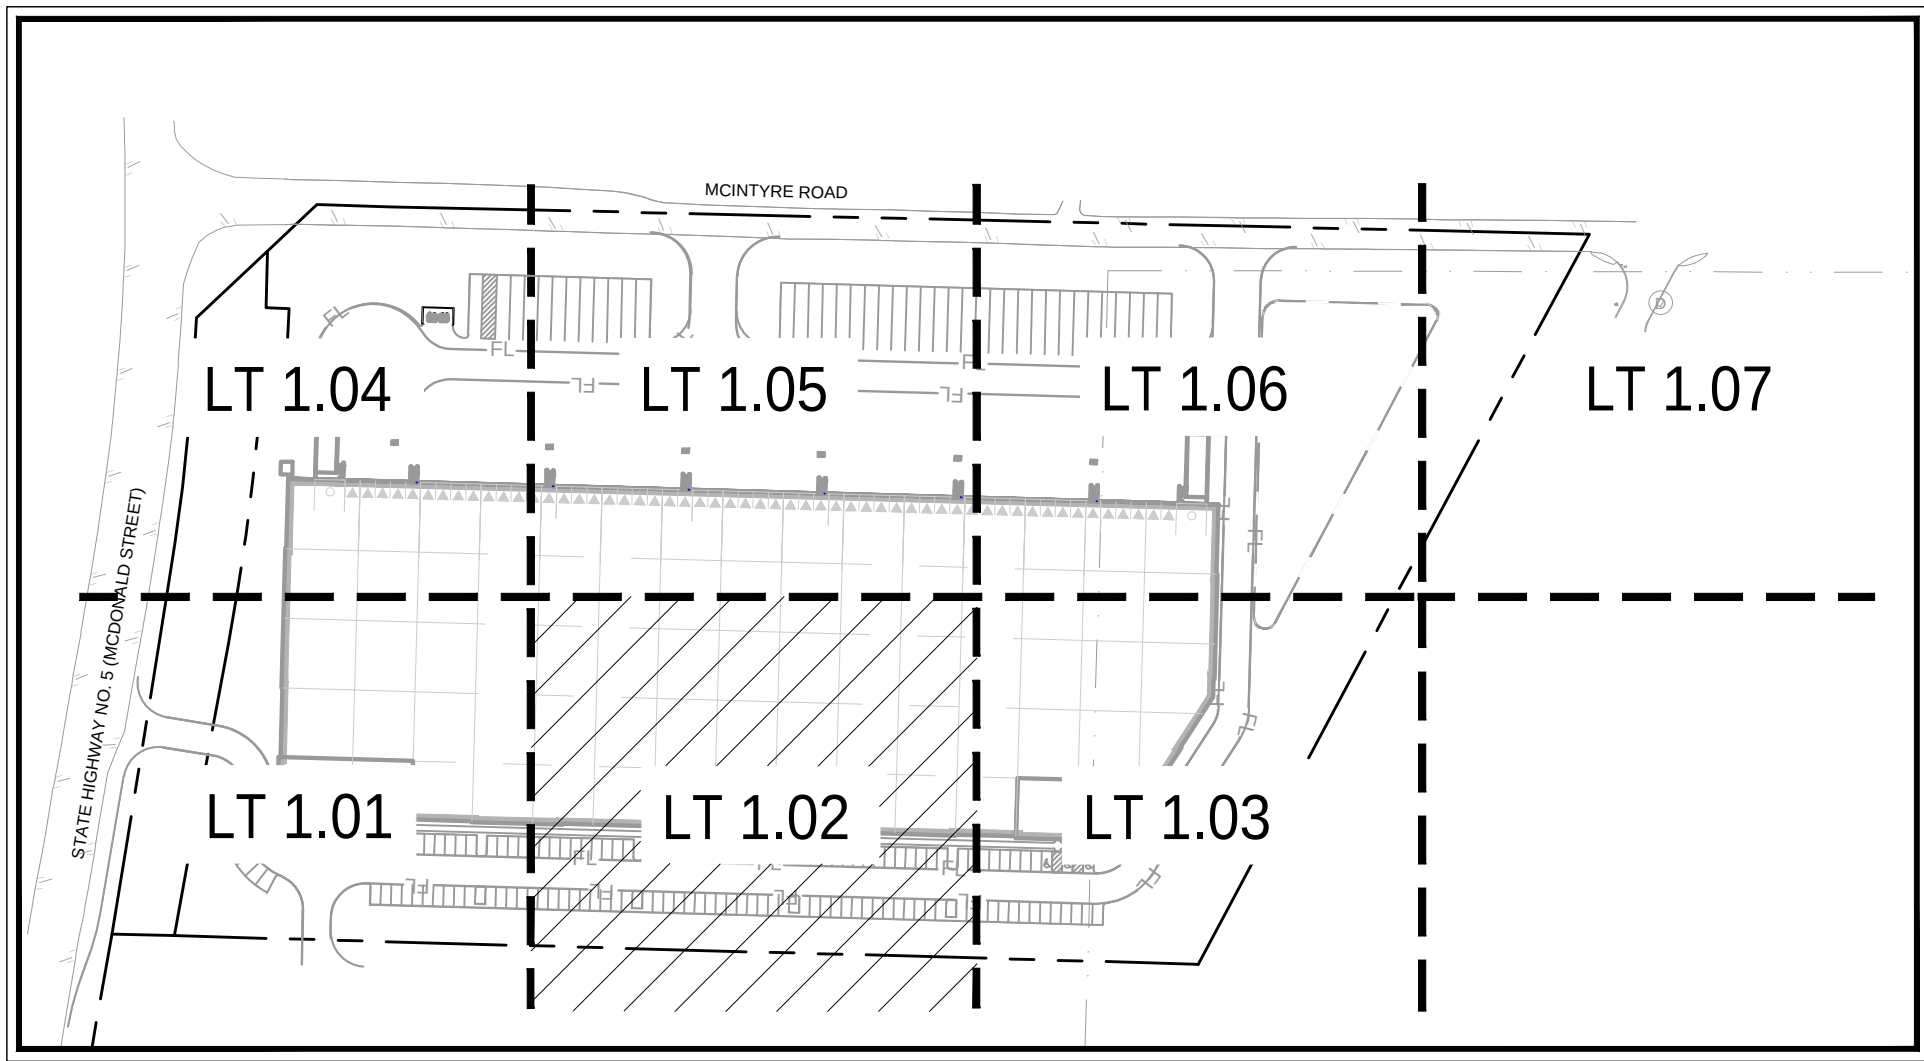

VICINITY MAP
NOT TO SCALE


LEGEND

- REMOVE(MITIGATE)
- REMOVE(EXEMPT)
- REMAIN
- OFFSITE
- TREE PROTECTION FENCING

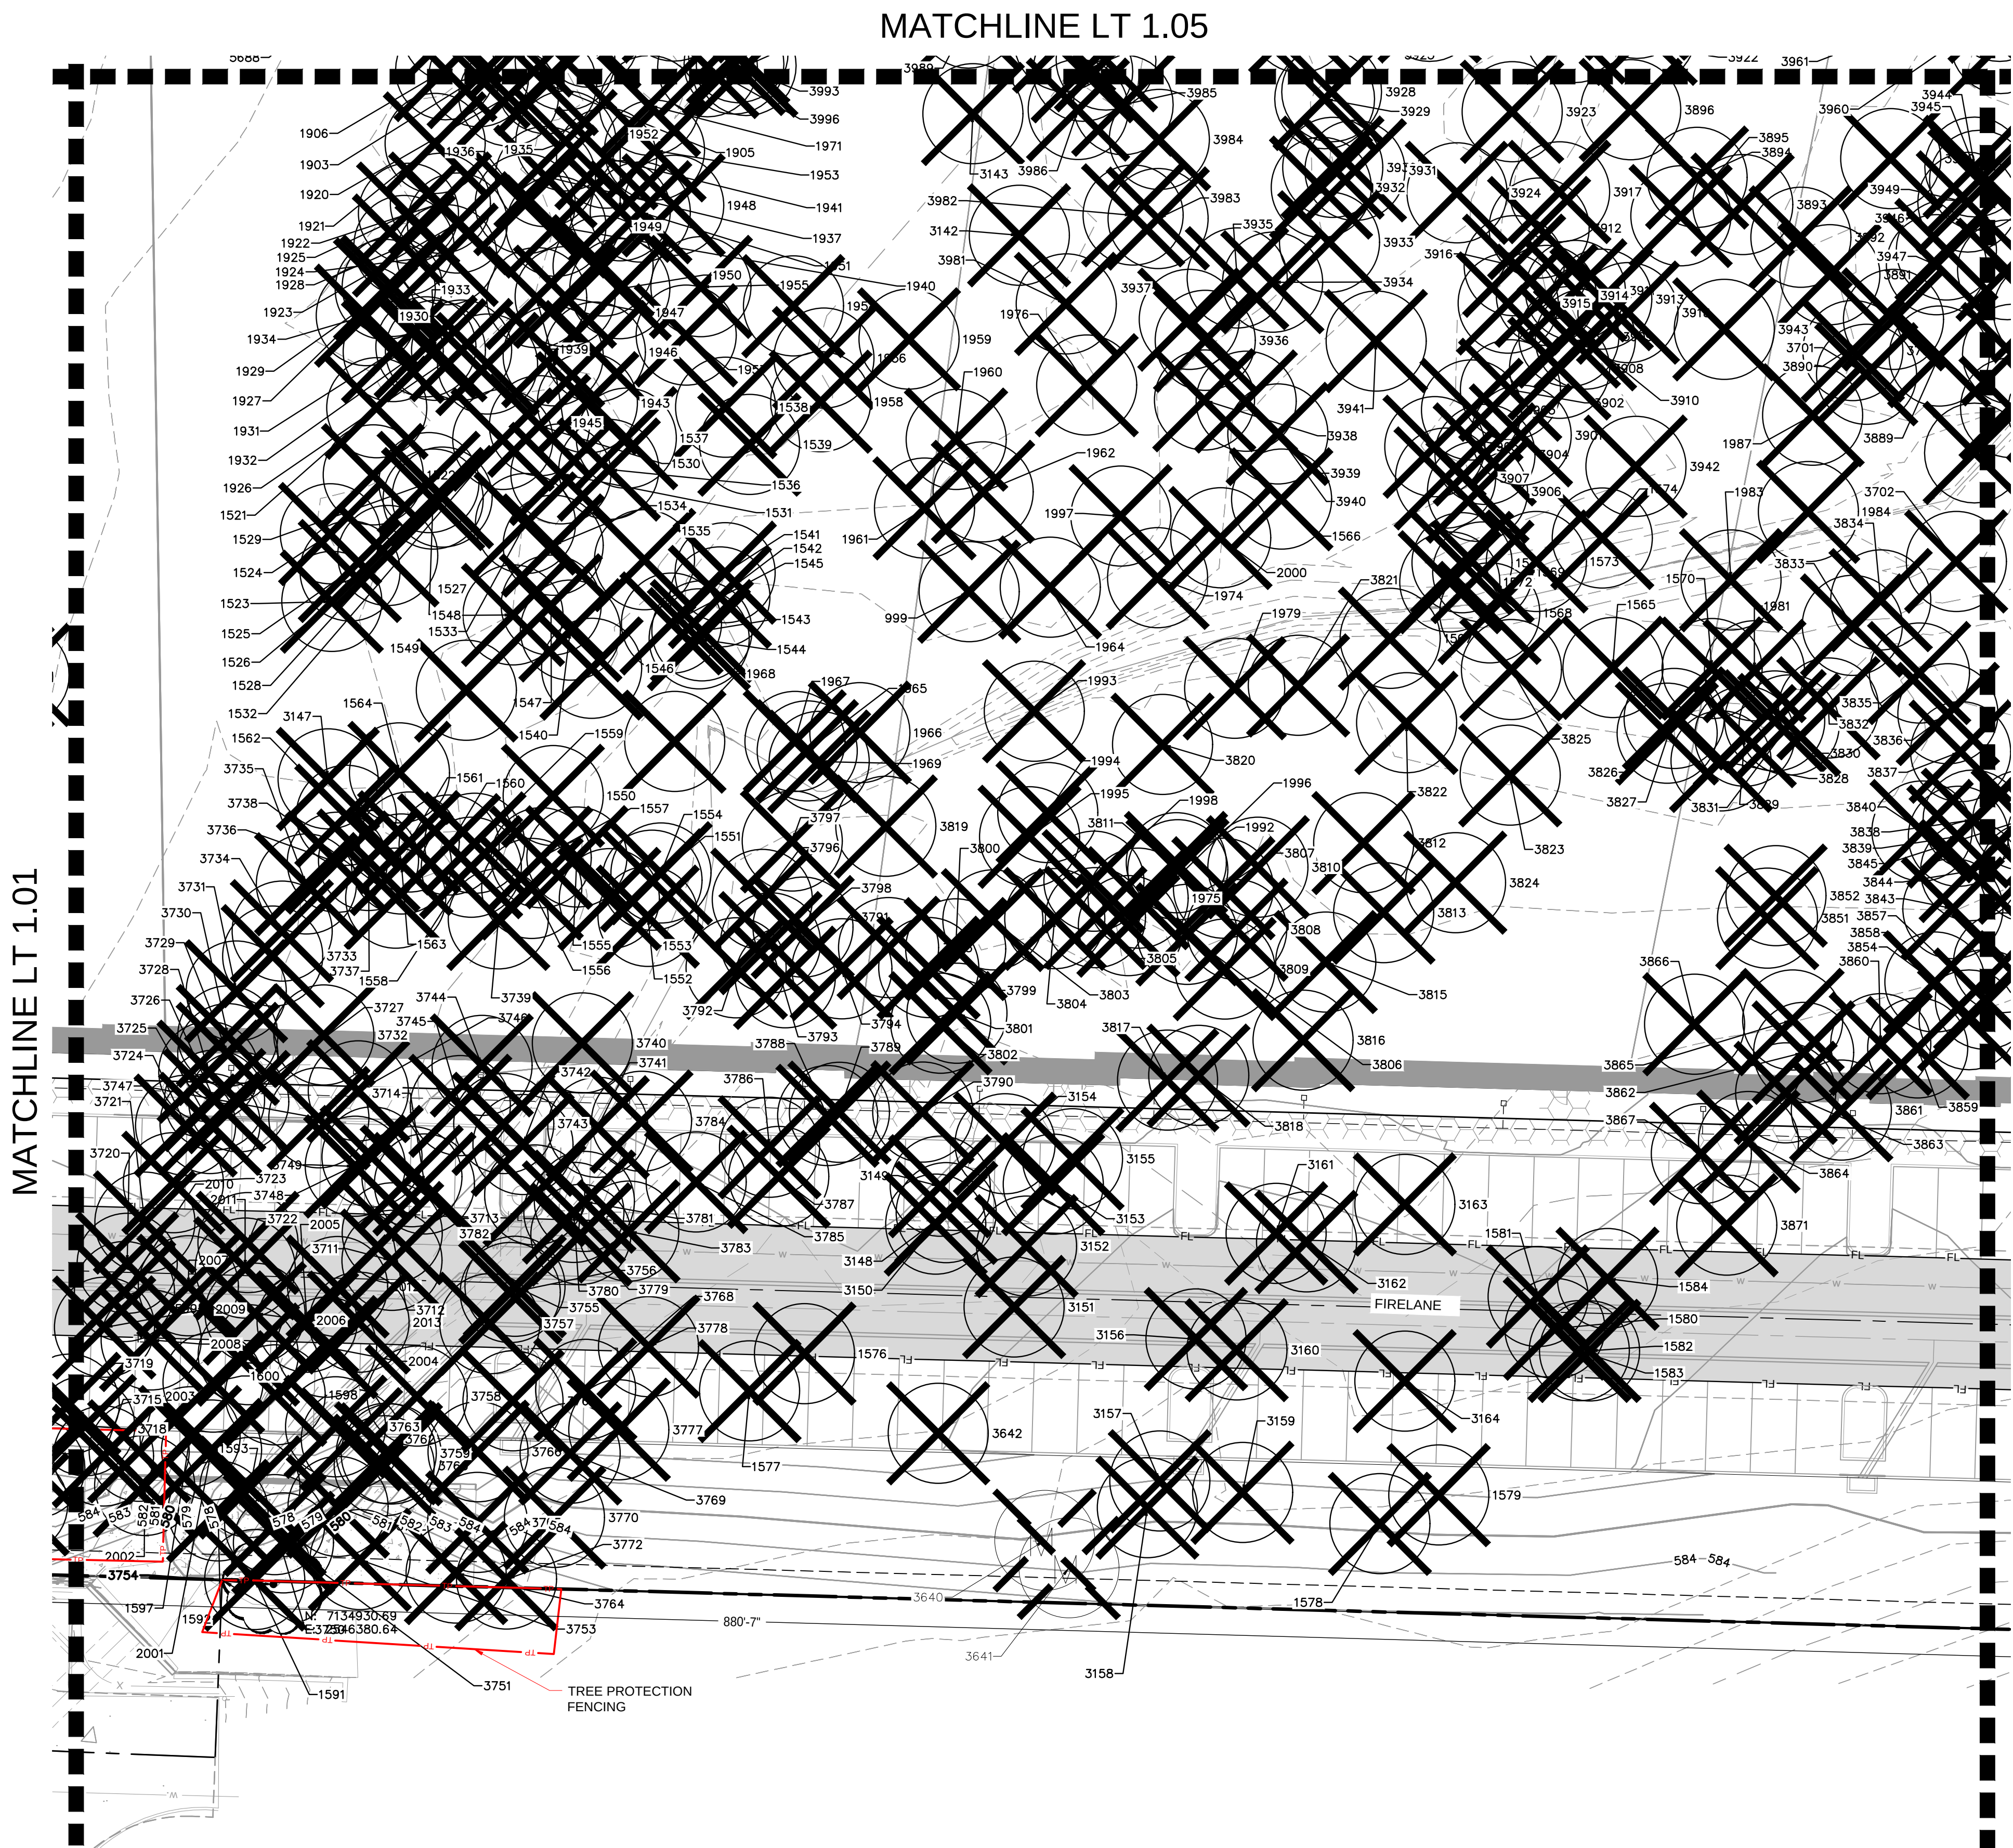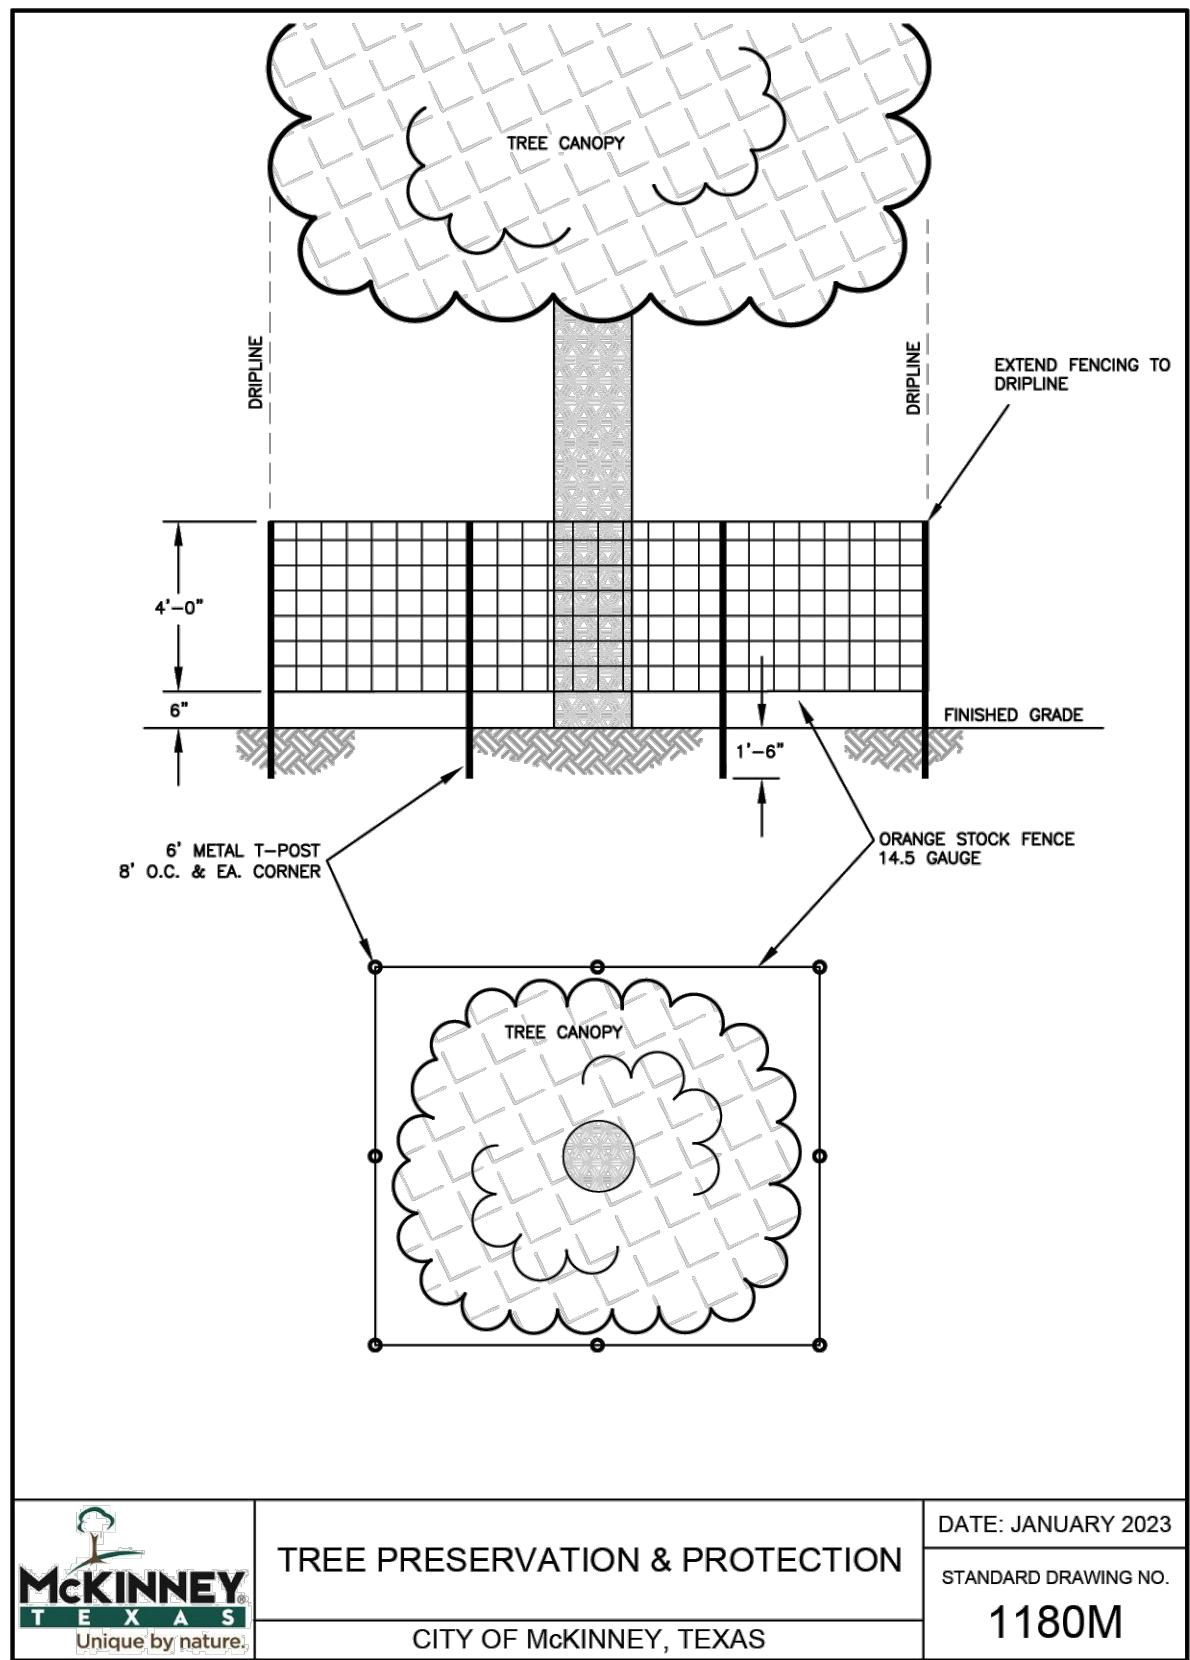

FLOODPLAIN LEGEND

- PROPOSED 100-YR FULLY DEVELOPED FLOODPLAIN
- CITY OF MCKINNEY EXISTING FLOODPLAIN (NO FEMA FLOODPLAIN OR JURISDICTIONAL WATERS EXIST ON THIS SITE)

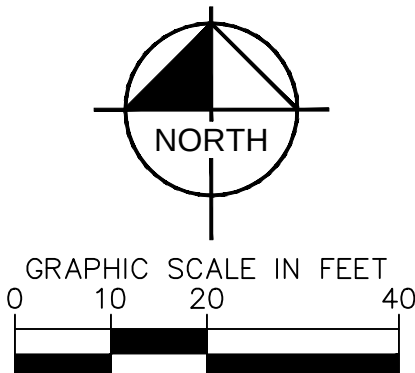

SITE PLAN
HOPEWELL INDUSTRIAL TRACT 63
Being 14.4632 Acres Out Of The WILLIAM DAVIS SURVEY Abstract No. 248
City of McKinney, Collin County, Texas
City Project No. SITE2025-0044
Submitted: June 2nd, 2025

Owner:
Petefish Rose &
Vpi TX-Two LLC
4722 N. 24th Street, Suite 440
Phoenix, AZ 85016
Contact: Derek Fox
Phone: (403)-476-1282


Developer:
Hopewell Development
4722 N. 24th Street, Suite 440
Phoenix, AZ 85016
Contact: Derek Fox
Phone: (403)-476-1282

Engineer/Surveyor:
Kimley-Horn and Associates, Inc.
260 East Davis Street, Suite 100
McKinney, Texas 75069
Contact: John Tedesco, P.E.
Phone: (469)301-2597

MATCHLINE LT 1.03

	KHA PROJECT 061311120 DATE OCTOBER 2025 SCALE: AS SHOWN DESIGNED BY: MFP DRAWN BY: JWI/BTM CHECKED BY: MFP	HOPEWELL INDUSTRIAL	TREE PRESERVATION PLAN	SHEET NUMBER LT 1.02	NO.	REVISIONS	DATE	BY



Plotted By: McKinney, Brandon Date: October 09, 2025 08:48:35am File Path: \\K:\MKN_Civil\061311120-McIntyre Industrial\Landscape\DESIGN\01 Permits-Code\PlanSheet\LT 1.01.dwg File Size: 2538.25 kb
This document, together with the concepts and designs presented herein, is an instrument of service, as an instrument of service, and is intended only for the specific purpose and client for which it was prepared. Reuse of and improper reliance on this document without written authorization and adaptation by Kimley-Horn and Associates, Inc. shall be without liability to Kimley-Horn and Associates, Inc.

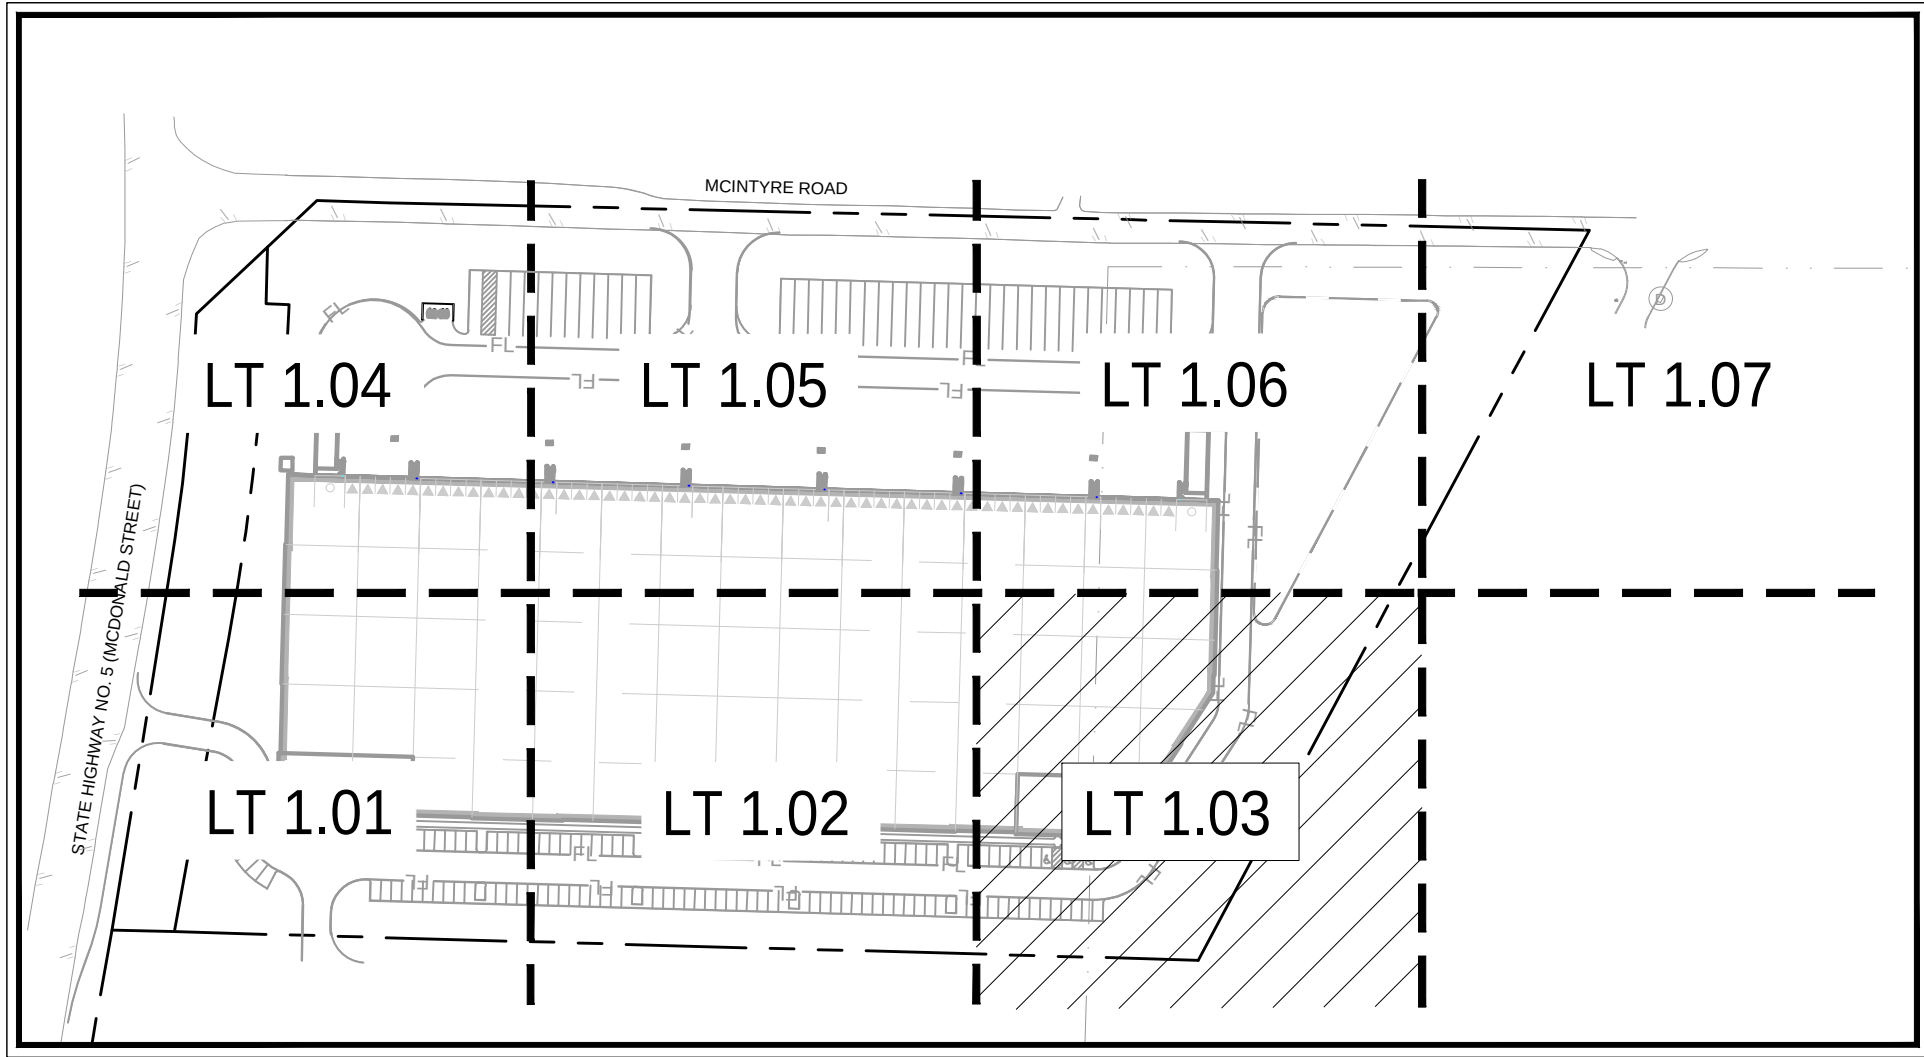

VICINITY MAP
NOT TO SCALE


LEGEND

- REMOVE(MITIGATE)
- REMOVE(EXEMPT)
- REMAIN
- OFFSITE
- TREE PROTECTION FENCING

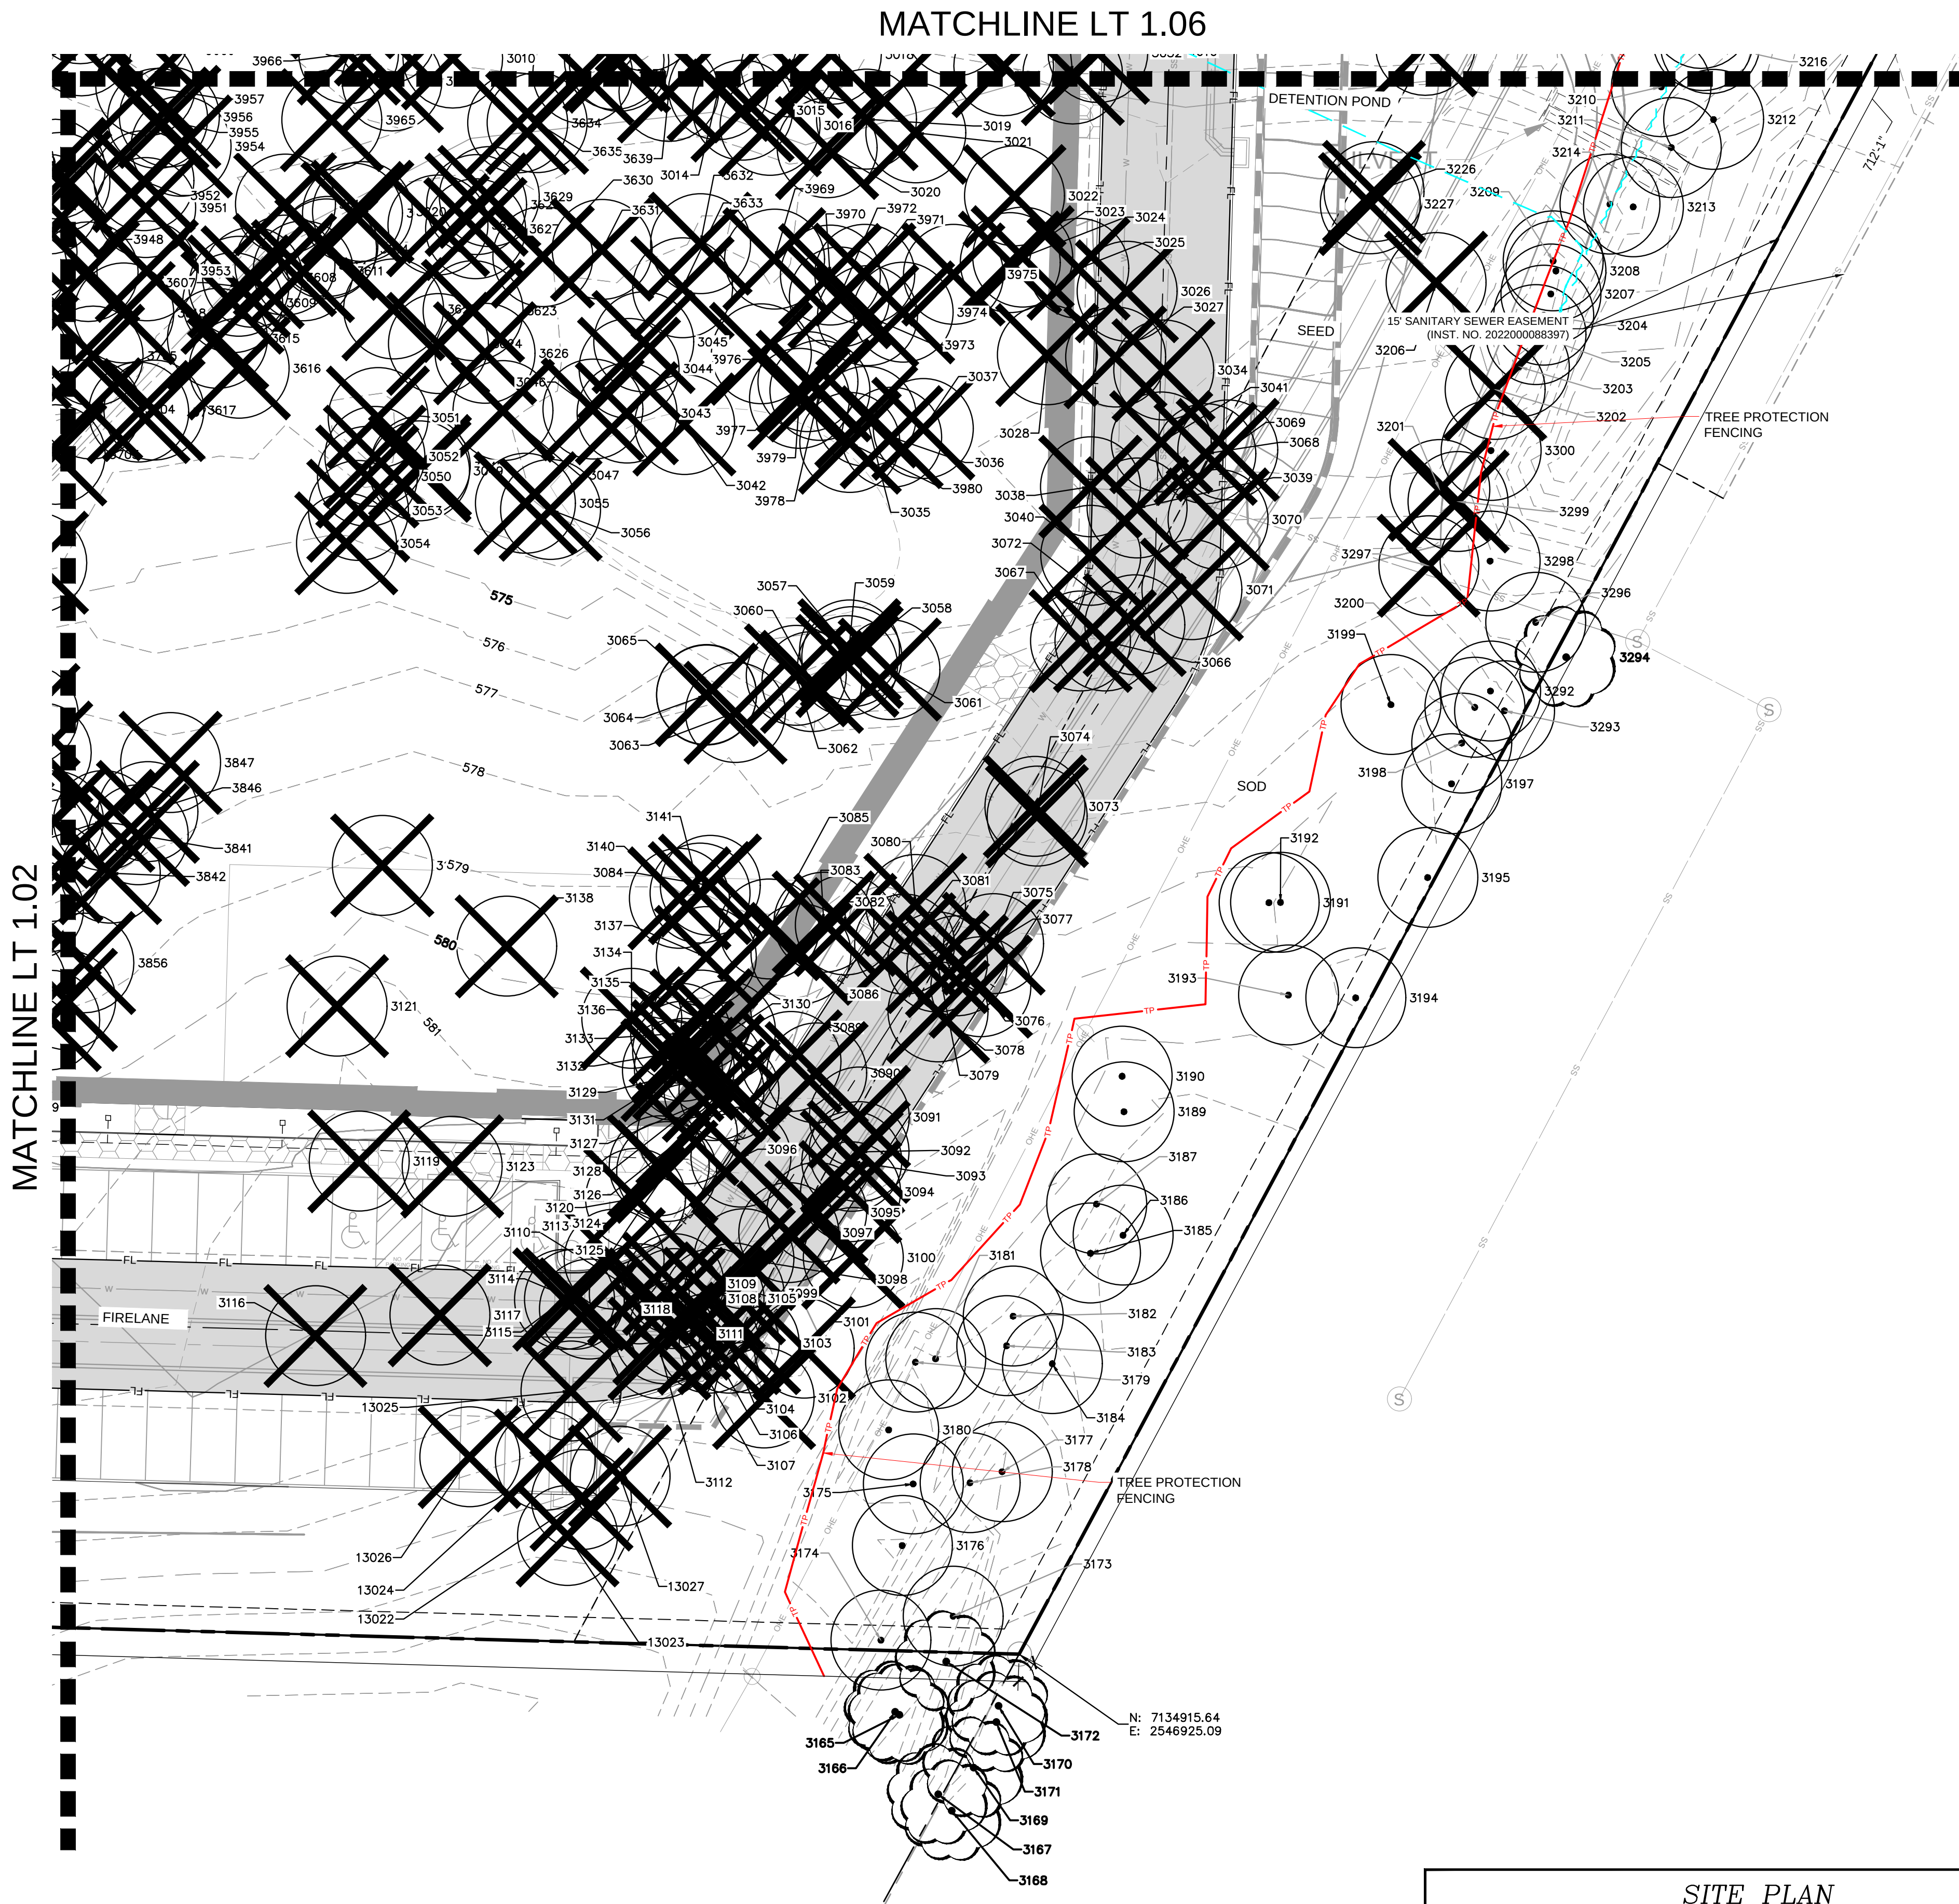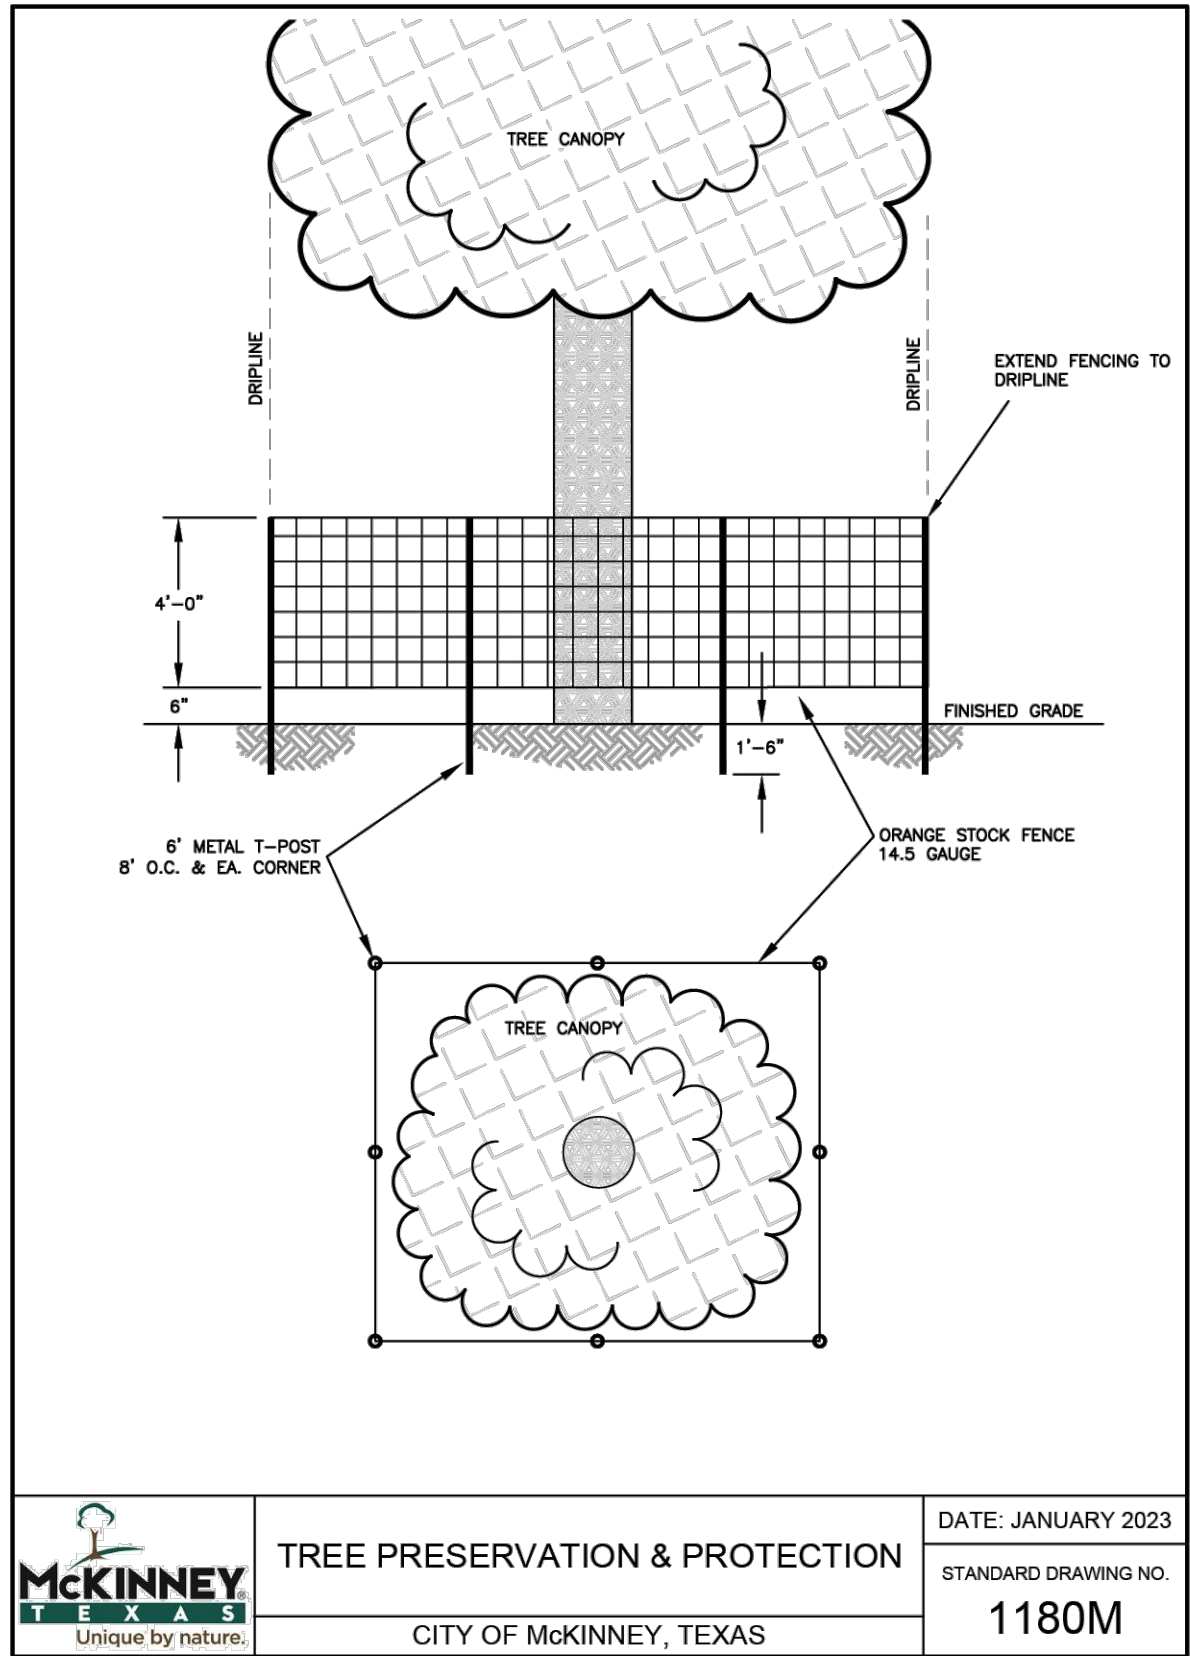

FLOODPLAIN LEGEND

- PROPOSED 100-YR FULLY DEVELOPED FLOODPLAIN
- CITY OF MCKINNEY EXISTING FLOODPLAIN (NO FEMA FLOODPLAIN OR JURISDICTIONAL WATERS EXIST ON THIS SITE)

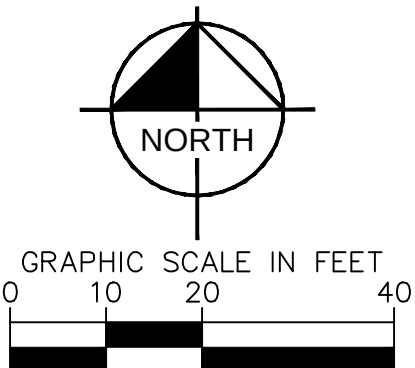

**SITE PLAN
HOPEWELL INDUSTRIAL
TRACT 63**
*Being 14.4632 Acres Out Of The
WILLIAM DAVIS SURVEY
Abstract No. 248*
City of McKinney, Collin County, Texas
City Project No. SITE2025-0044
Submitted: June 2nd, 2025


Owner:
PeteFish Rose &
Vpi TX-Two LLC
4722 N. 24th Street, Suite 440
Phoenix, AZ 85016
Contact: Derek Fox
Phone: (403)-476-1282

Developer:
Hopewell Development
4722 N. 24th Street, Suite 440
Phoenix, AZ 85016
Contact: Derek Fox
Phone: (403)-476-1282

Engineer/Surveyor:
Kimley-Horn and Associates, Inc.
260 East Davis Street, Suite 100
McKinney, Texas 75069
Contact: John Tedesco, P.E.
Phone: (469)301-2597

		KHA PROJECT 061311120		DATE OCTOBER 2025	SCALE: AS SHOWN	DESIGNED BY: MFP	DRAWN BY: JWI/BTM	CHECKED BY: MFP
		DATE OCTOBER 2025		SCALE: AS SHOWN	DESIGNED BY: MFP	DRAWN BY: JWI/BTM	CHECKED BY: MFP	
		HOPEWELL INDUSTRIAL		MCKINNEY, TEXAS				
		TREE PRESERVATION PLAN		SHEET NUMBER LT 1.03				



Plotted By: McKinney, Brandon Date: October 09, 2025 08:48:47am File Path: K:\MKN_Civil\061311120-McIntyre Industrial\Landscape\DESIGN\01 Permit-Code\PlanSheet\LT 1.01.dwg Lost Saved By: Brandon McKinney File Size: 2538.25 kb
This document, together with the concepts and designs presented herein, as an instrument of service, is intended only for the specific purpose and client for which it was prepared. Reuse of and improper reliance on this document without written authorization and adaptation by Kimley-Horn and Associates, Inc. shall be without liability to Kimley-Horn and Associates, Inc.

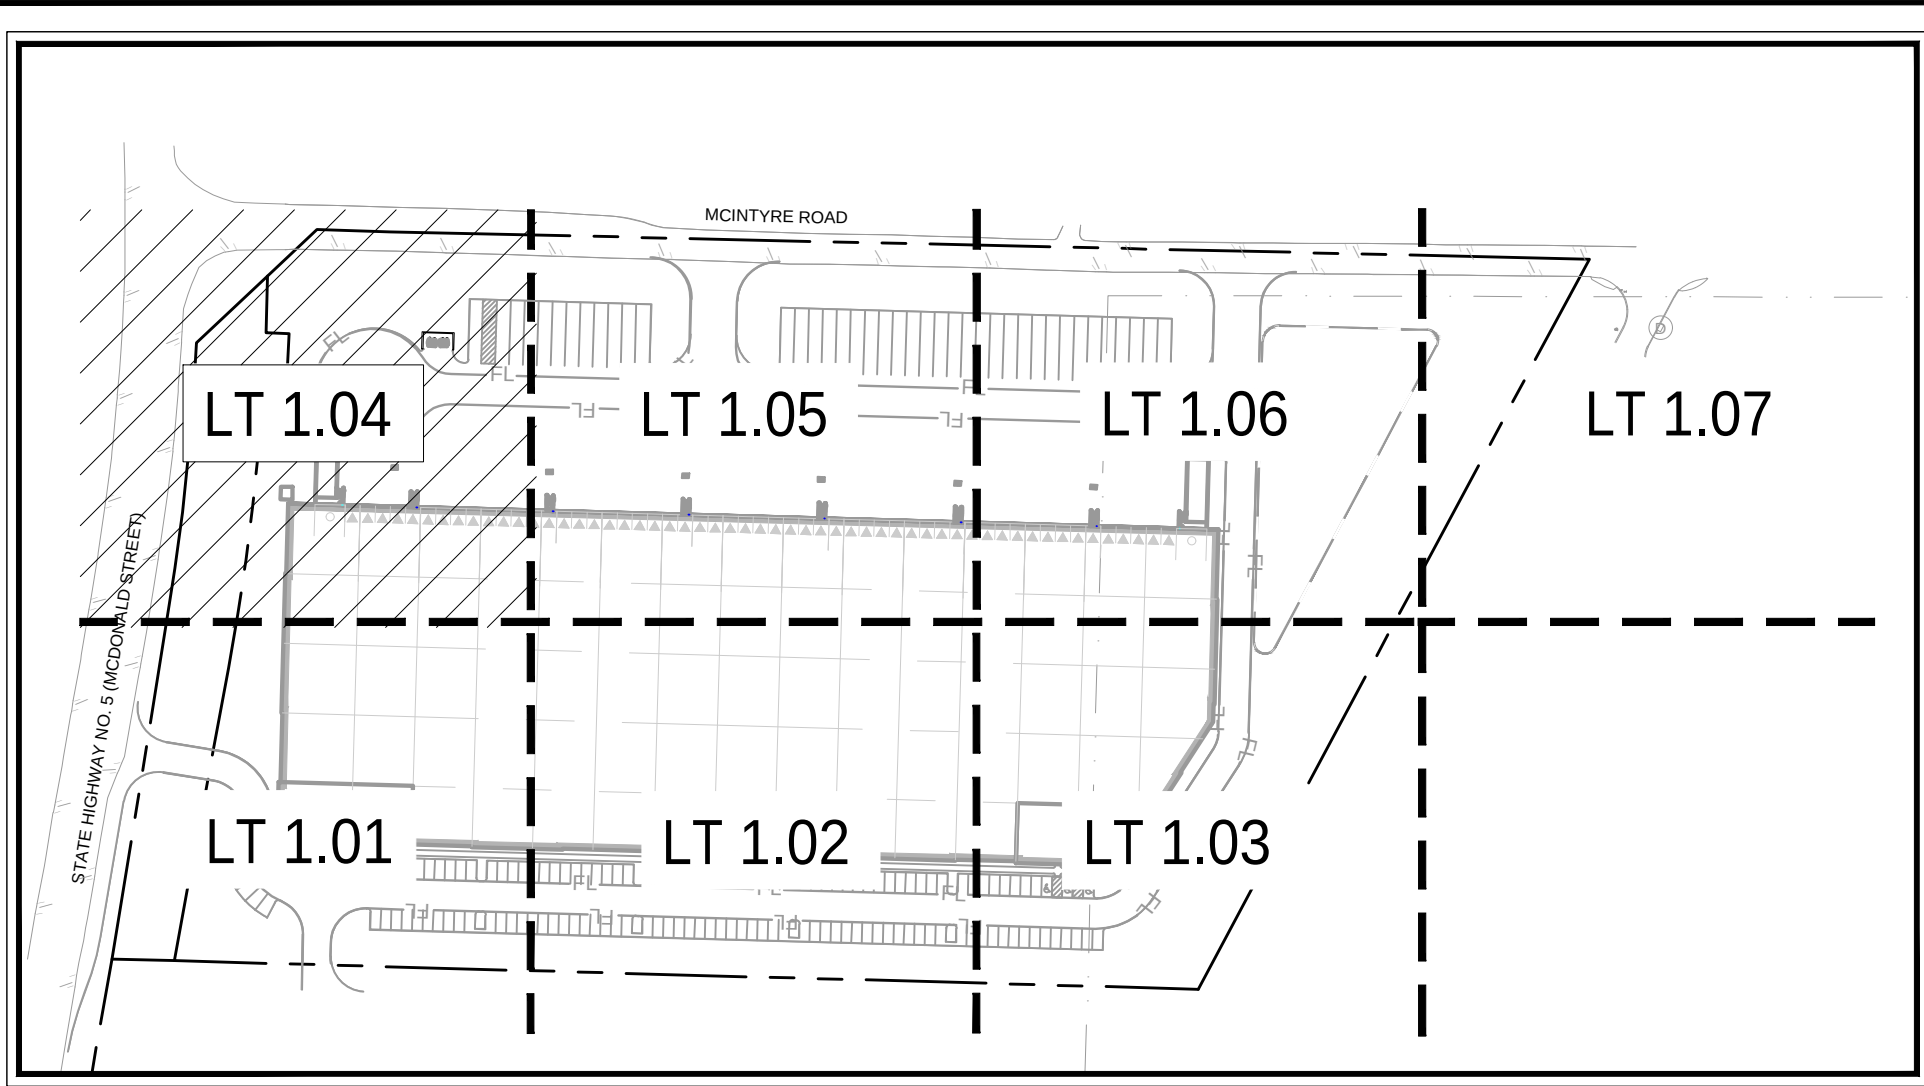

VICINITY MAP
NOT TO SCALE


LEGEND

- REMOVE(MITIGATE)
- REMOVE(EXEMPT)
- REMAIN
- OFFSITE
- TREE PROTECTION FENCING

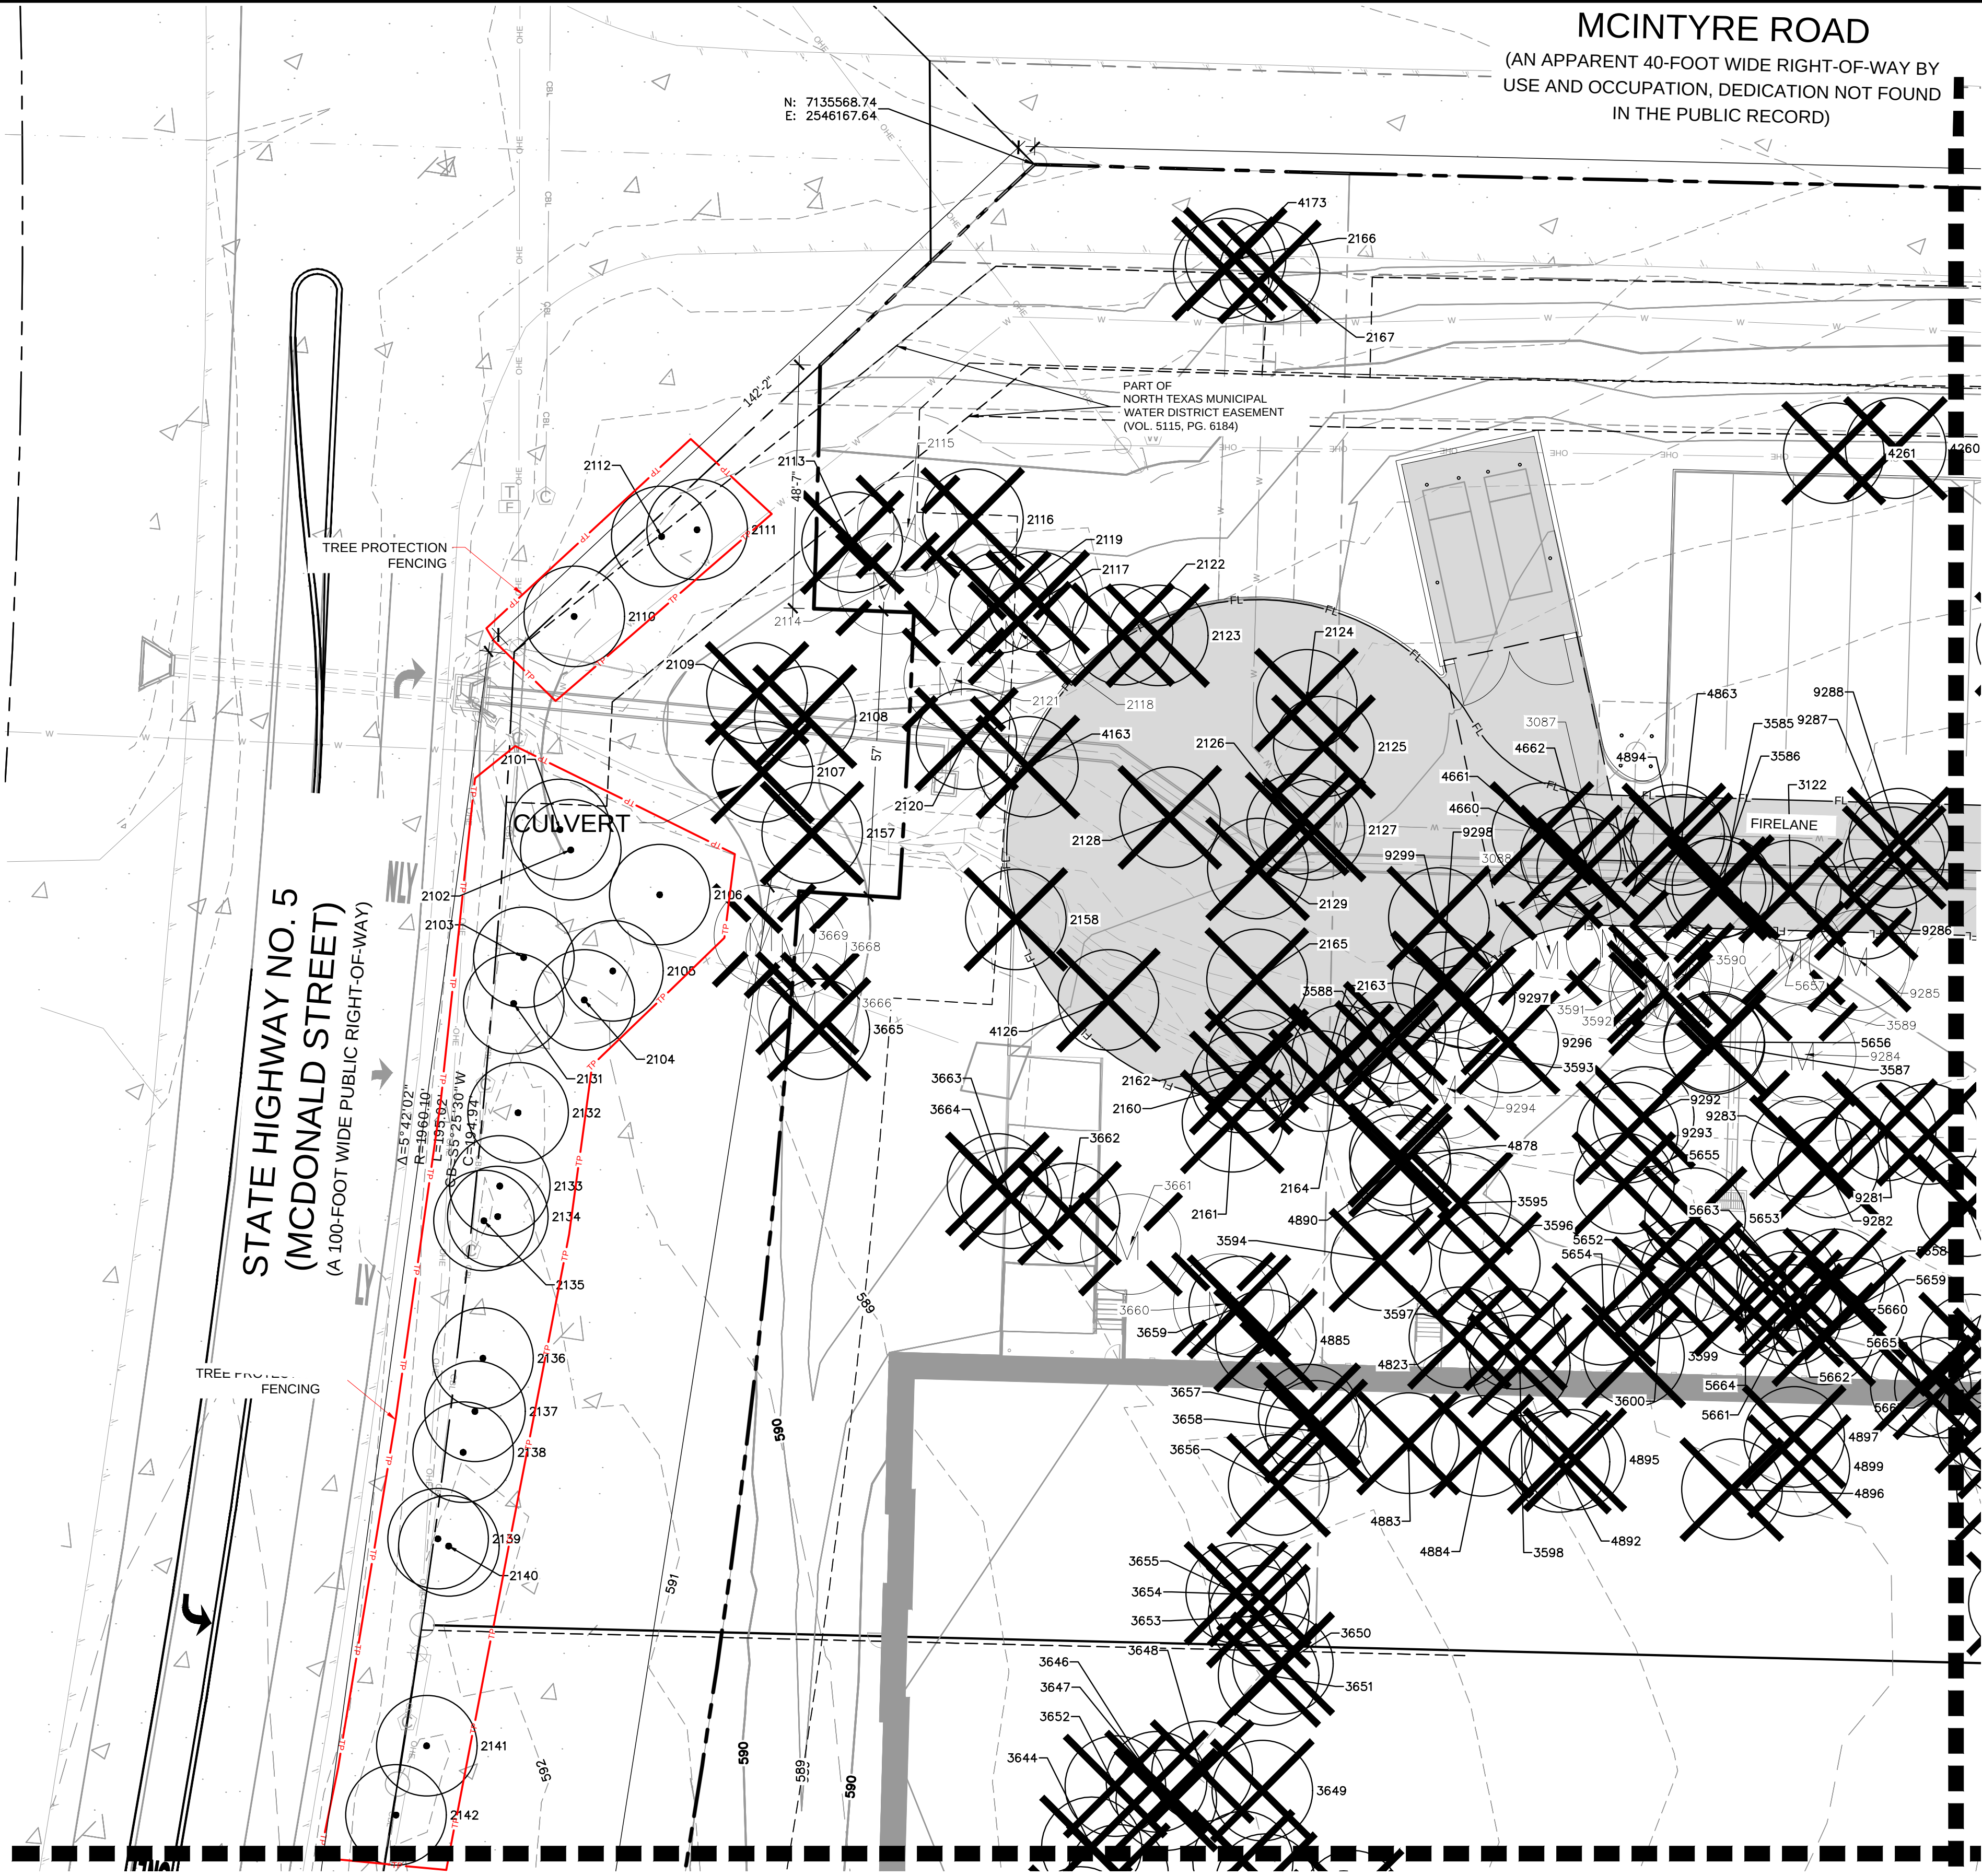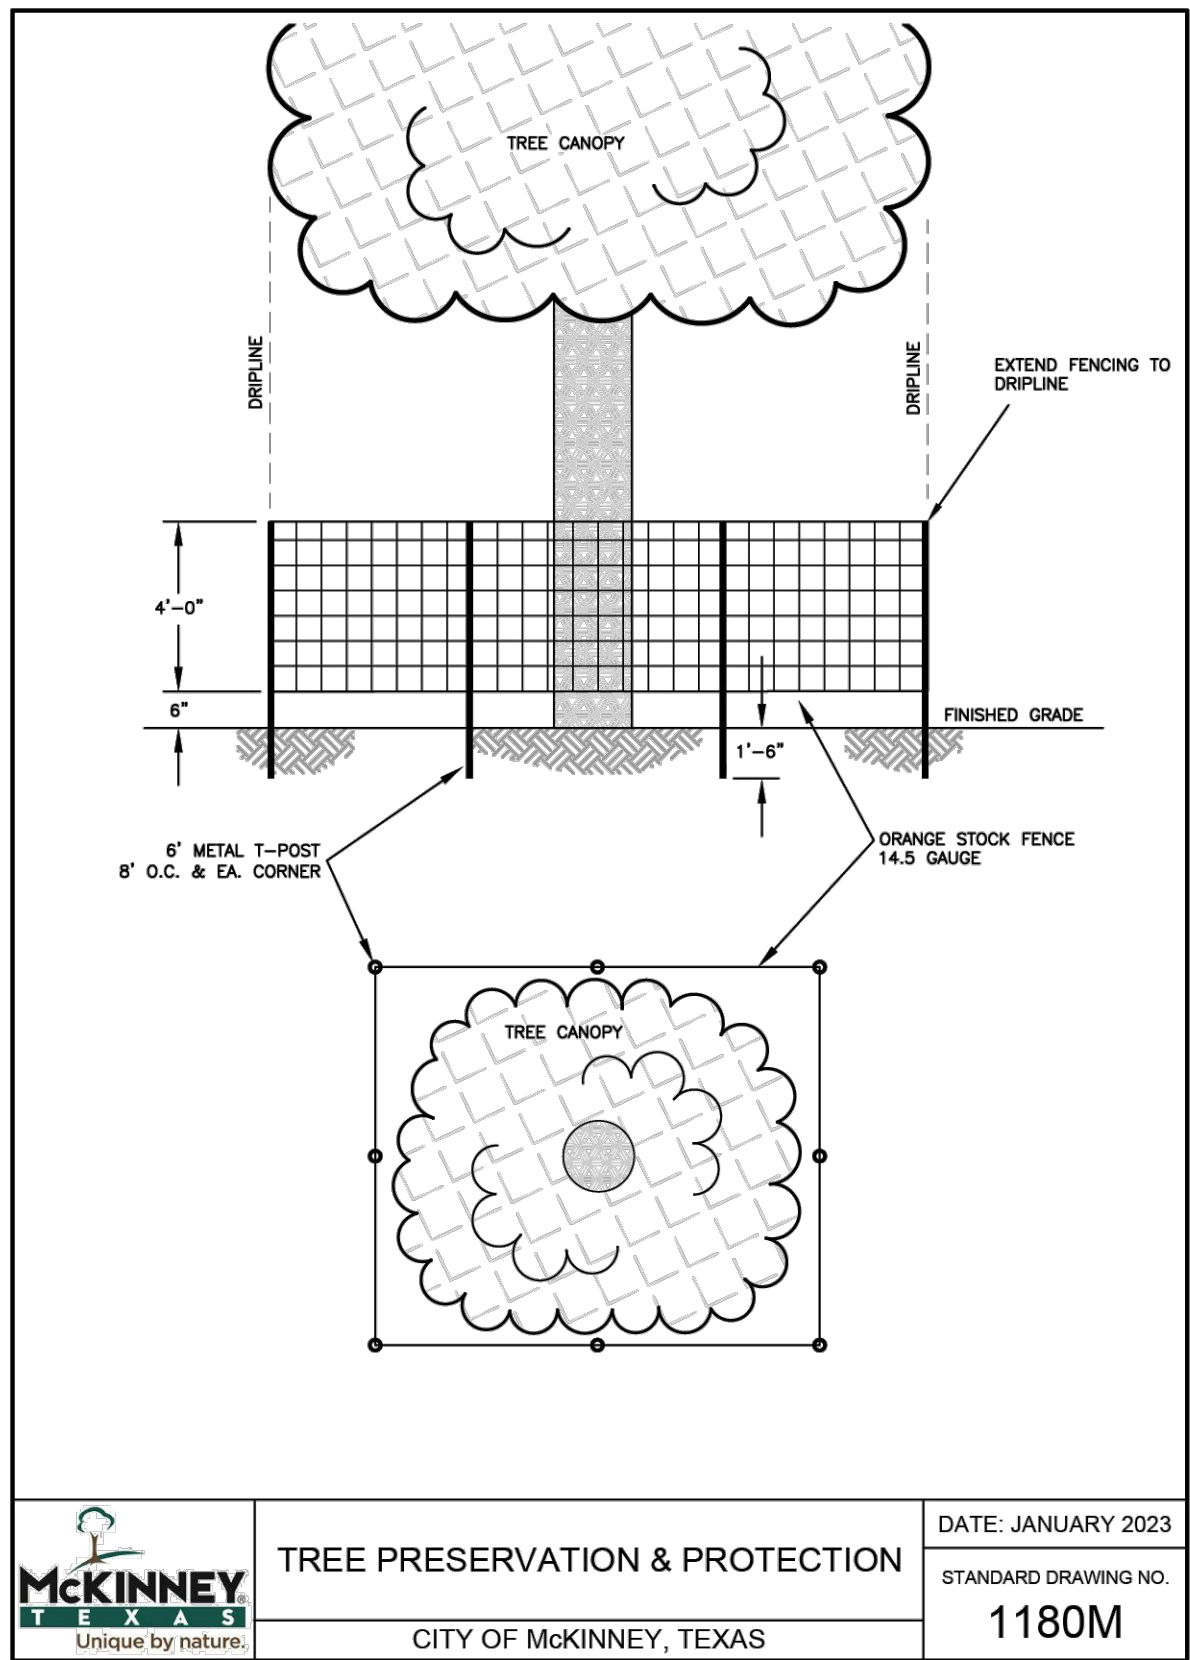

FLOODPLAIN LEGEND

- PROPOSED 100-YR FULLY DEVELOPED FLOODPLAIN
- CITY OF MCKINNEY EXISTING FLOODPLAIN (NO FEMA FLOODPLAIN OR JURISDICTIONAL WATERS EXIST ON THIS SITE)

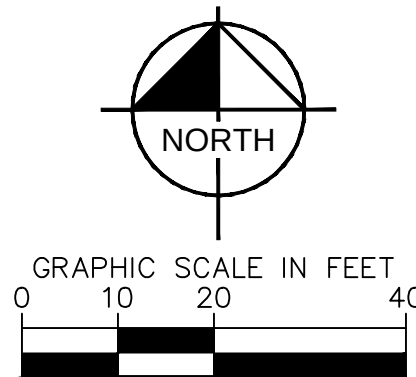

SITE PLAN
HOPEWELL INDUSTRIAL
TRACT 63
Being 14.4632 Acres Out Of The
WILLIAM DAVIS SURVEY
Abstract No. 248
City of McKinney, Collin County, Texas
City Project No. SITE2025-0044
Submitted: June 2nd, 2025

Owner:
PeteFish Rose &
Vpi TX-Two LLC
4722 N. 24th Street, Suite 440
Phoenix, AZ 85016
Contact: Derek Fox
Phone: (403)-476-1282

Developer:
Kimley-Horn and Associates, Inc.
4722 N. 24th Street, Suite 440
Phoenix, AZ 85016
Contact: Derek Fox
Phone: (403)-476-1282

Engineer/Surveyor:
Kimley-Horn and Associates, Inc.
260 East Davis Street, Suite 100
McKinney, Texas 75069
Contact: John Tedesco, P.E.
Phone: (469)301-2597


MATCHLINE LT 1.05

KHA PROJECT 061311120		DATE OCTOBER 2025		SCALE AS SHOWN		DESIGNED BY MFP		DRAWN BY JW/BTM		CHECKED BY MFP	
HOPEWELL INDUSTRIAL		HOPEWELL INDUSTRIAL		HOPEWELL INDUSTRIAL		HOPEWELL INDUSTRIAL		HOPEWELL INDUSTRIAL		HOPEWELL INDUSTRIAL	
TREE PRESERVATION PLAN		TREE PRESERVATION PLAN		TREE PRESERVATION PLAN		TREE PRESERVATION PLAN		TREE PRESERVATION PLAN		TREE PRESERVATION PLAN	
SHEET NUMBER LT 1.04		SHEET NUMBER LT 1.04		SHEET NUMBER LT 1.04		SHEET NUMBER LT 1.04		SHEET NUMBER LT 1.04		SHEET NUMBER LT 1.04	

Kimley»Horn
© 2025 KIMLEY-HORN AND ASSOCIATES, INC.
6160 WARREN PARKWAY, SUITE 210, FRISCO, TX 75034
PHONE: 972-335-3580
WWW.KIMLEY-HORN.COM
TEXAS REGISTERED ENGINEERING FIRM F-928


NO. _____ BY _____
DATE _____
REVISIONS _____

Plotted By: McKinney, Brandon Date: October 09, 2025 08:48:59pm File Path: \\K:\MKN_Civil\061311120-McIntyre Industrial\landscape\DESIGN\01 Permit-Code\PlanSheet\LT 1.01.dwg File Size: 2538.25 kb
This document, together with the concepts and designs presented herein, is an instrument of service, is intended only for the specific purpose and client for which it was prepared. Reuse of and improper reliance on this document without written authorization and adaptation by Kimley-Horn and Associates, Inc. shall be without liability to Kimley-Horn and Associates, Inc.

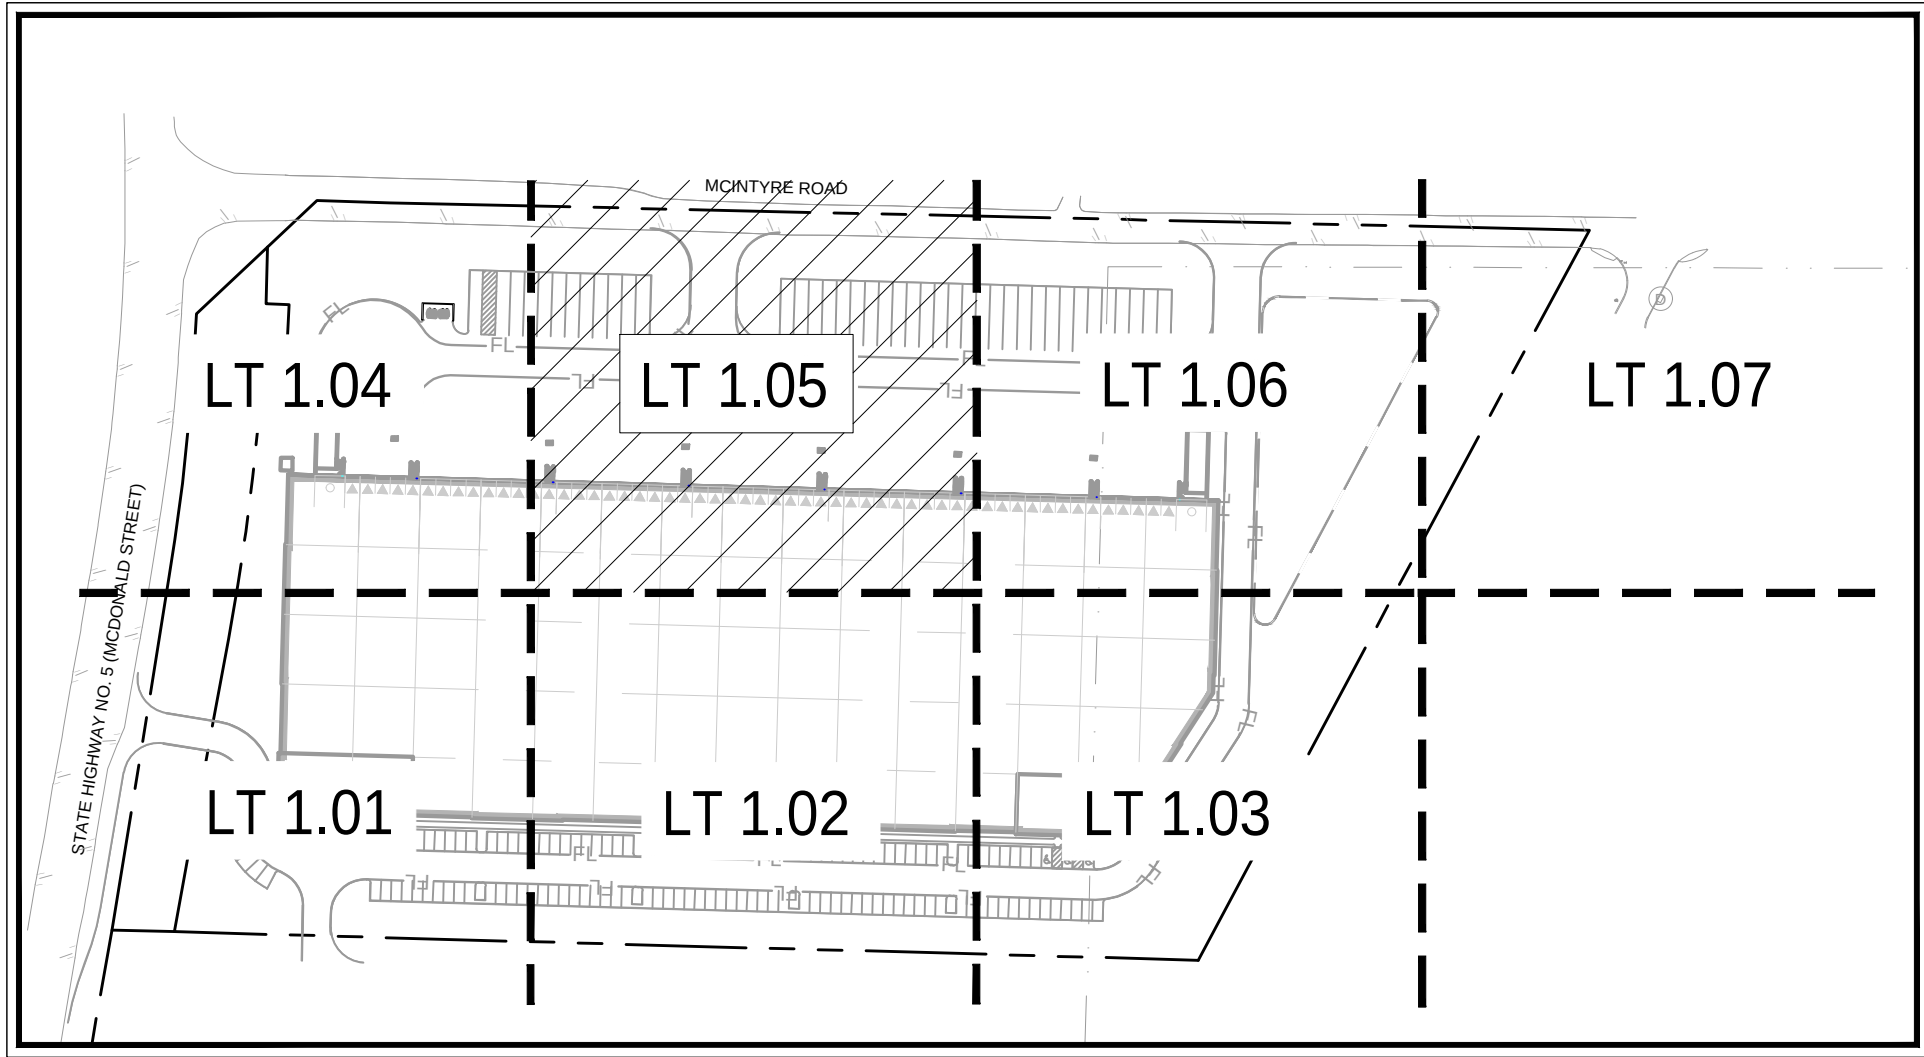


VICINITY MAP
NOT TO SCALE


LEGEND

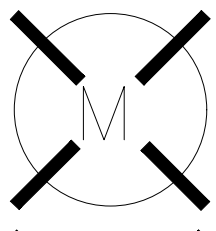


REMOVE(MITIGATE)

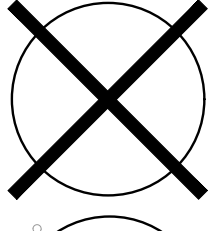


REMOVE(EXEMPT)

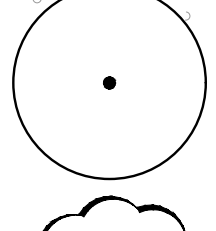


REMAIN

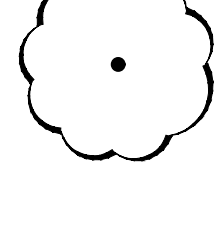


OFFSITE

 

TREE PROTECTION FENCING

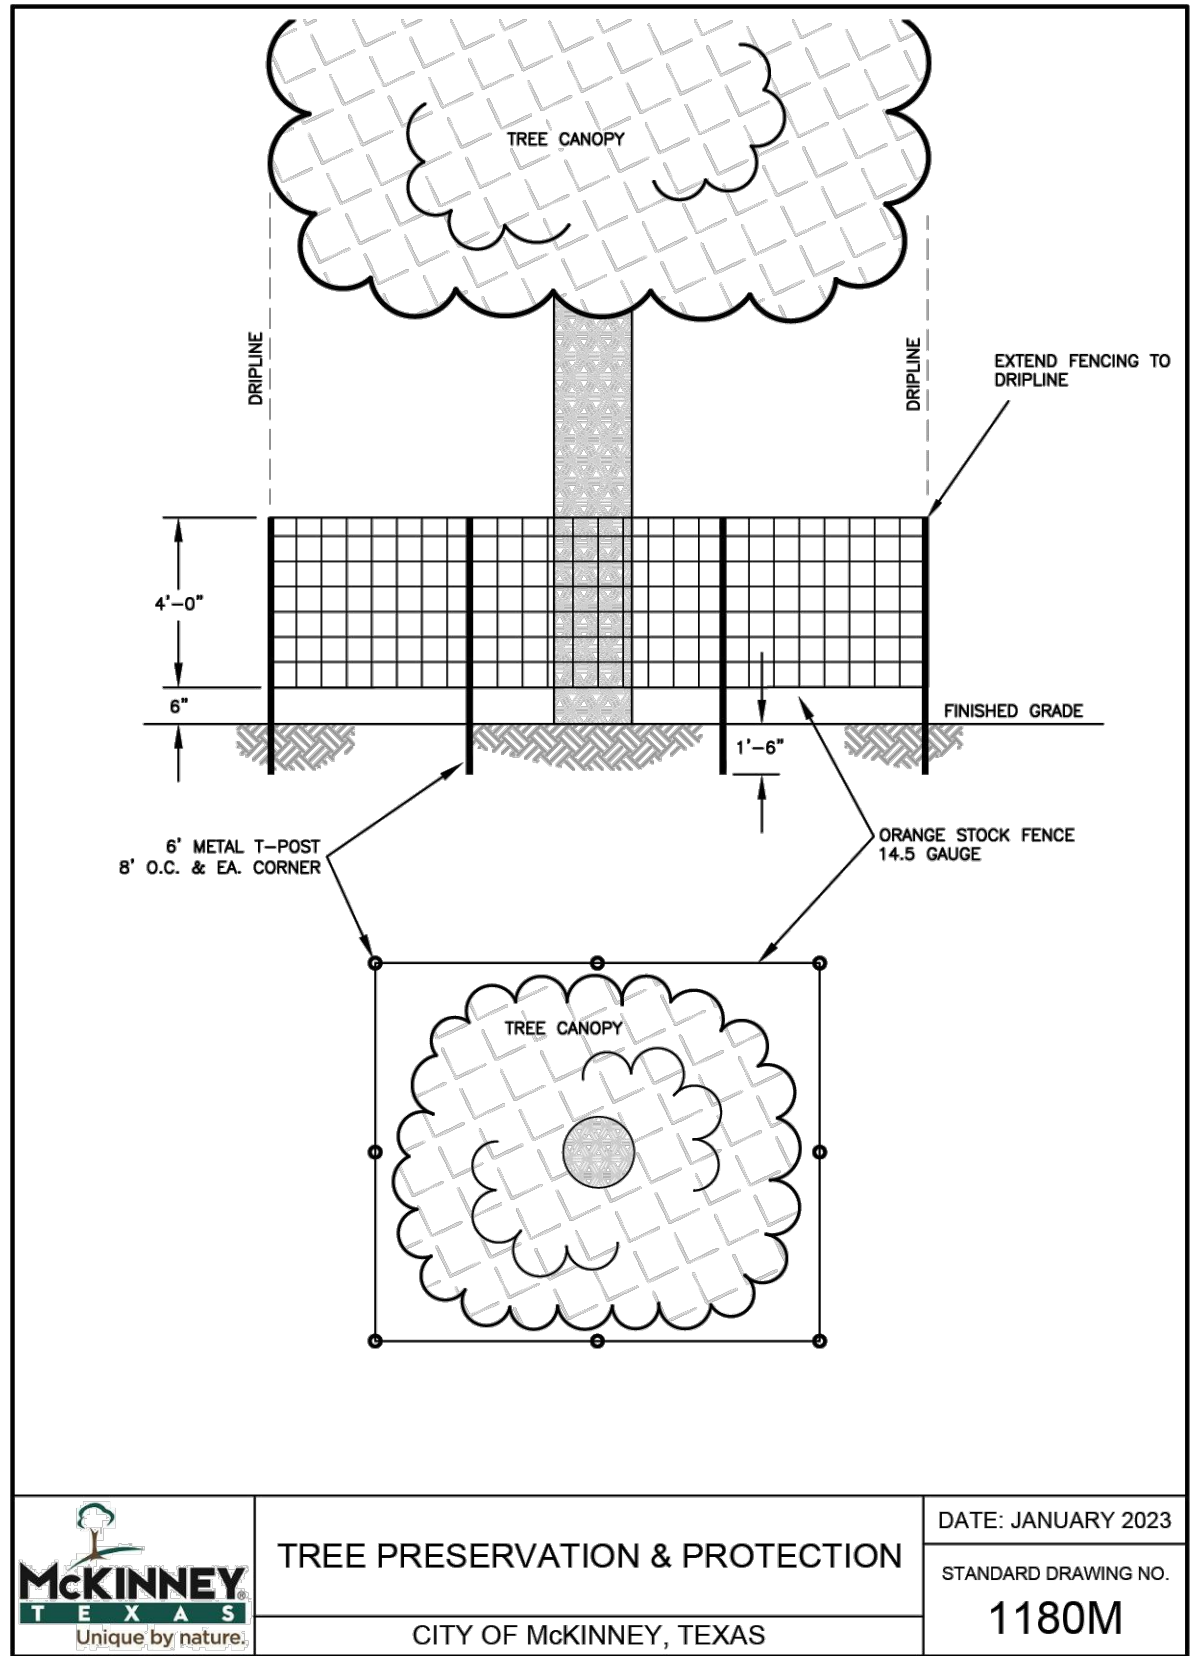

	TREE PRESERVATION & PROTECTION	DATE: JANUARY 2023
	CITY OF MCKINNEY, TEXAS	STANDARD DRAWING NO. 1180M

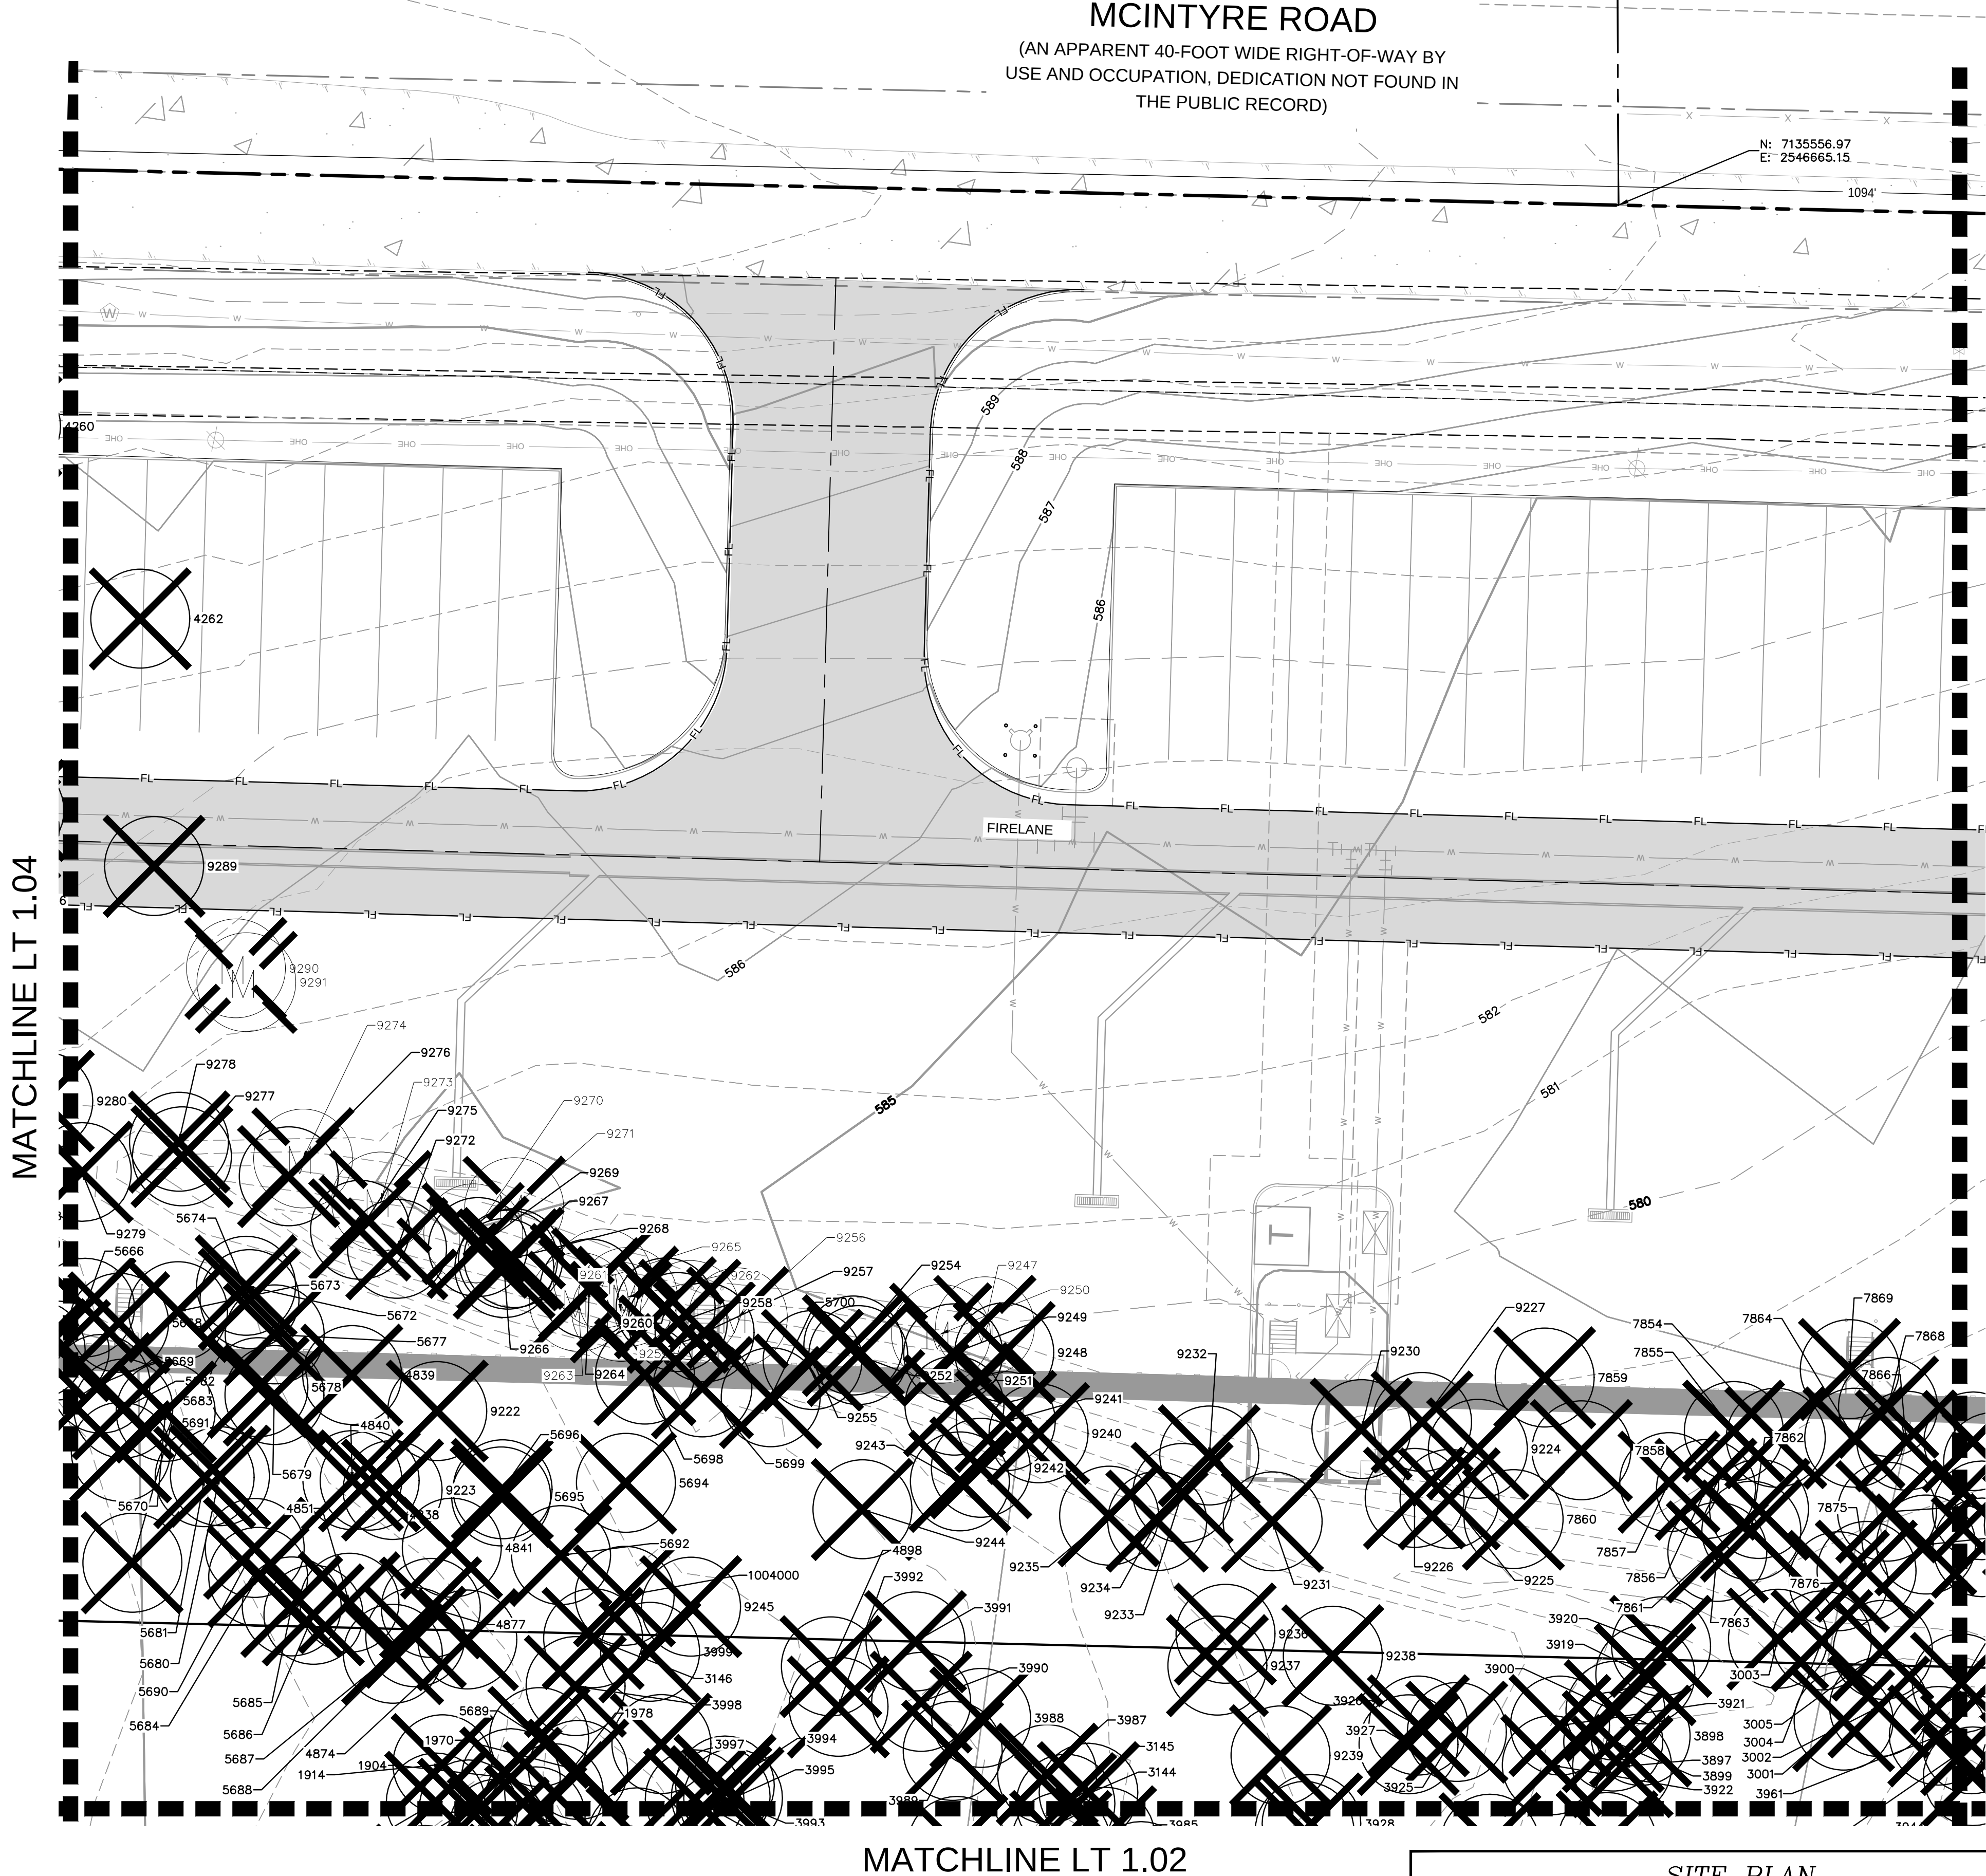

FLOODPLAIN LEGEND


- PROPOSED 100-YR FULLY DEVELOPED FLOODPLAIN
- CITY OF MCKINNEY EXISTING FLOODPLAIN (NO FEMA FLOODPLAIN OR JURISDICTIONAL WATERS EXIST ON THIS SITE)

SITE PLAN HOPEWELL INDUSTRIAL TRACT 63 Being 14.4632 Acres Out Of The WILLIAM DAVIS SURVEY Abstract No. 248 City of McKinney, Collin County, Texas City Project No. SITE2025-0044 Submitted: June 2nd, 2025		
Owner: PeteFish Rose & Vpi TX-Two LLC 4722 N. 24th Street, Suite 440 Phoenix, AZ 85016 Contact: Derek Fox Phone: (403)-476-1282	Developer: Hopewell Development 4722 N. 24th Street, Suite 440 Phoenix, AZ 85016 Contact: Derek Fox Phone: (403)-476-1282	Engineer/Surveyor: Kimley-Horn and Associates, Inc. 260 East Davis Street, Suite 100 McKinney, Texas 75069 Contact: John Tedesco, P.E. Phone: (469)301-2597

MATCHLINE LT 1.06

	HOPEWELL INDUSTRIAL		KHA PROJECT 061311120 DATE OCTOBER 2025 SCALE: AS SHOWN DESIGNED BY: MFP DRAWN BY: JWI/BTM CHECKED BY: MFP	© 2025 KIMLEY-HORN AND ASSOCIATES, INC. 6160 WARREN PARKWAY, SUITE 210, FRISCO, TX 75034 PHONE: 972-335-3580 WWW.KIMLEY-HORN.COM TEXAS REGISTERED ENGINEERING FIRM F-928	REVISIONS	DATE	BY
TREE PRESERVATION PLAN			SHEET NUMBER		LT 1.05		



Plotted By: McKinley, Brandon Date: October 09, 2025 08:49:12am File Path: K:\MKN_Civil\061311120-McIntyre Industrial Landscape\DESIGN\01 Permit-Code\Plansheets\LT 1.01.dwg Lost Saved By: Brandon McKinley File Size: 2535.25 kb
This document, together with the concepts and designs presented herein, as an instrument of service, is intended only for the specific purpose and client for which it was prepared. Reuse of and improper reliance on this document without written authorization and adaptation by Kimley-Horn and Associates, Inc. shall be without liability to Kimley-Horn and Associates, Inc.

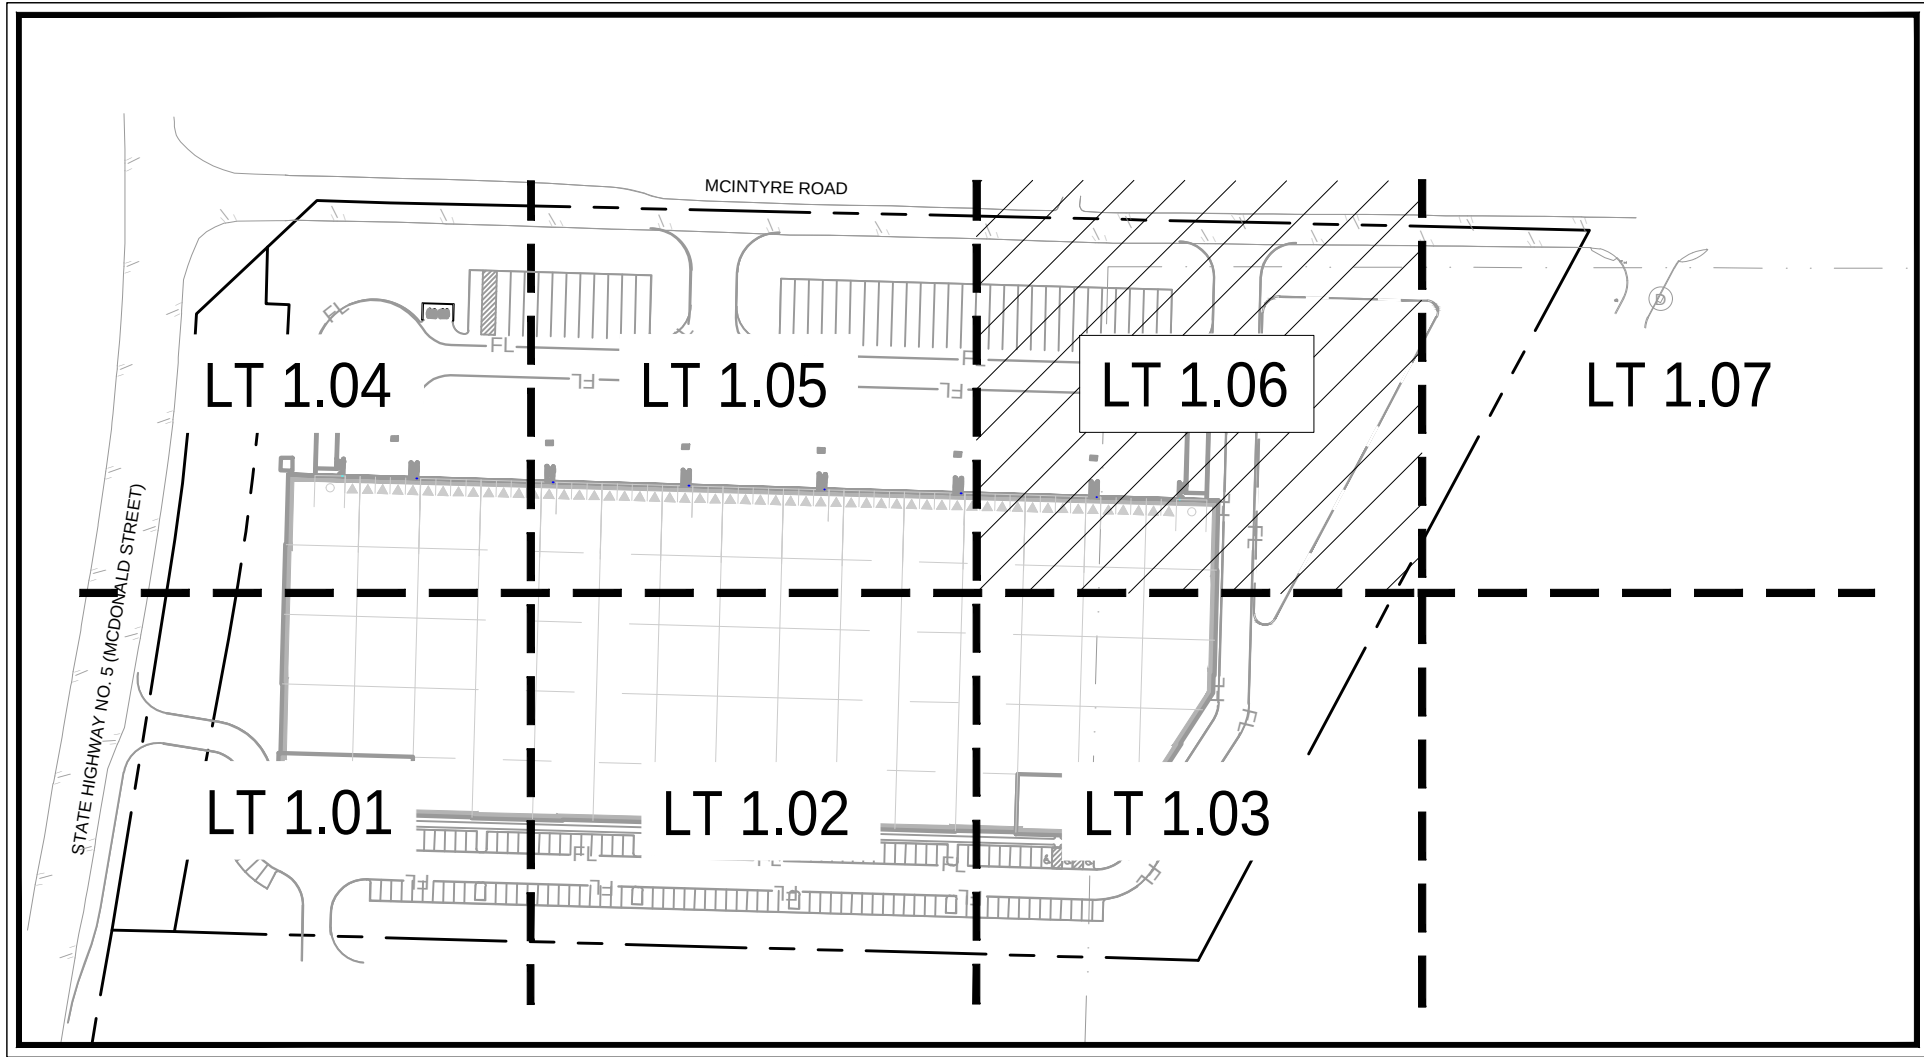

VICINITY MAP
NOT TO SCALE


LEGEND

- REMOVE(MITIGATE)
- REMOVE(EXEMPT)
- REMAIN
- OFFSITE
- TREE PROTECTION FENCING

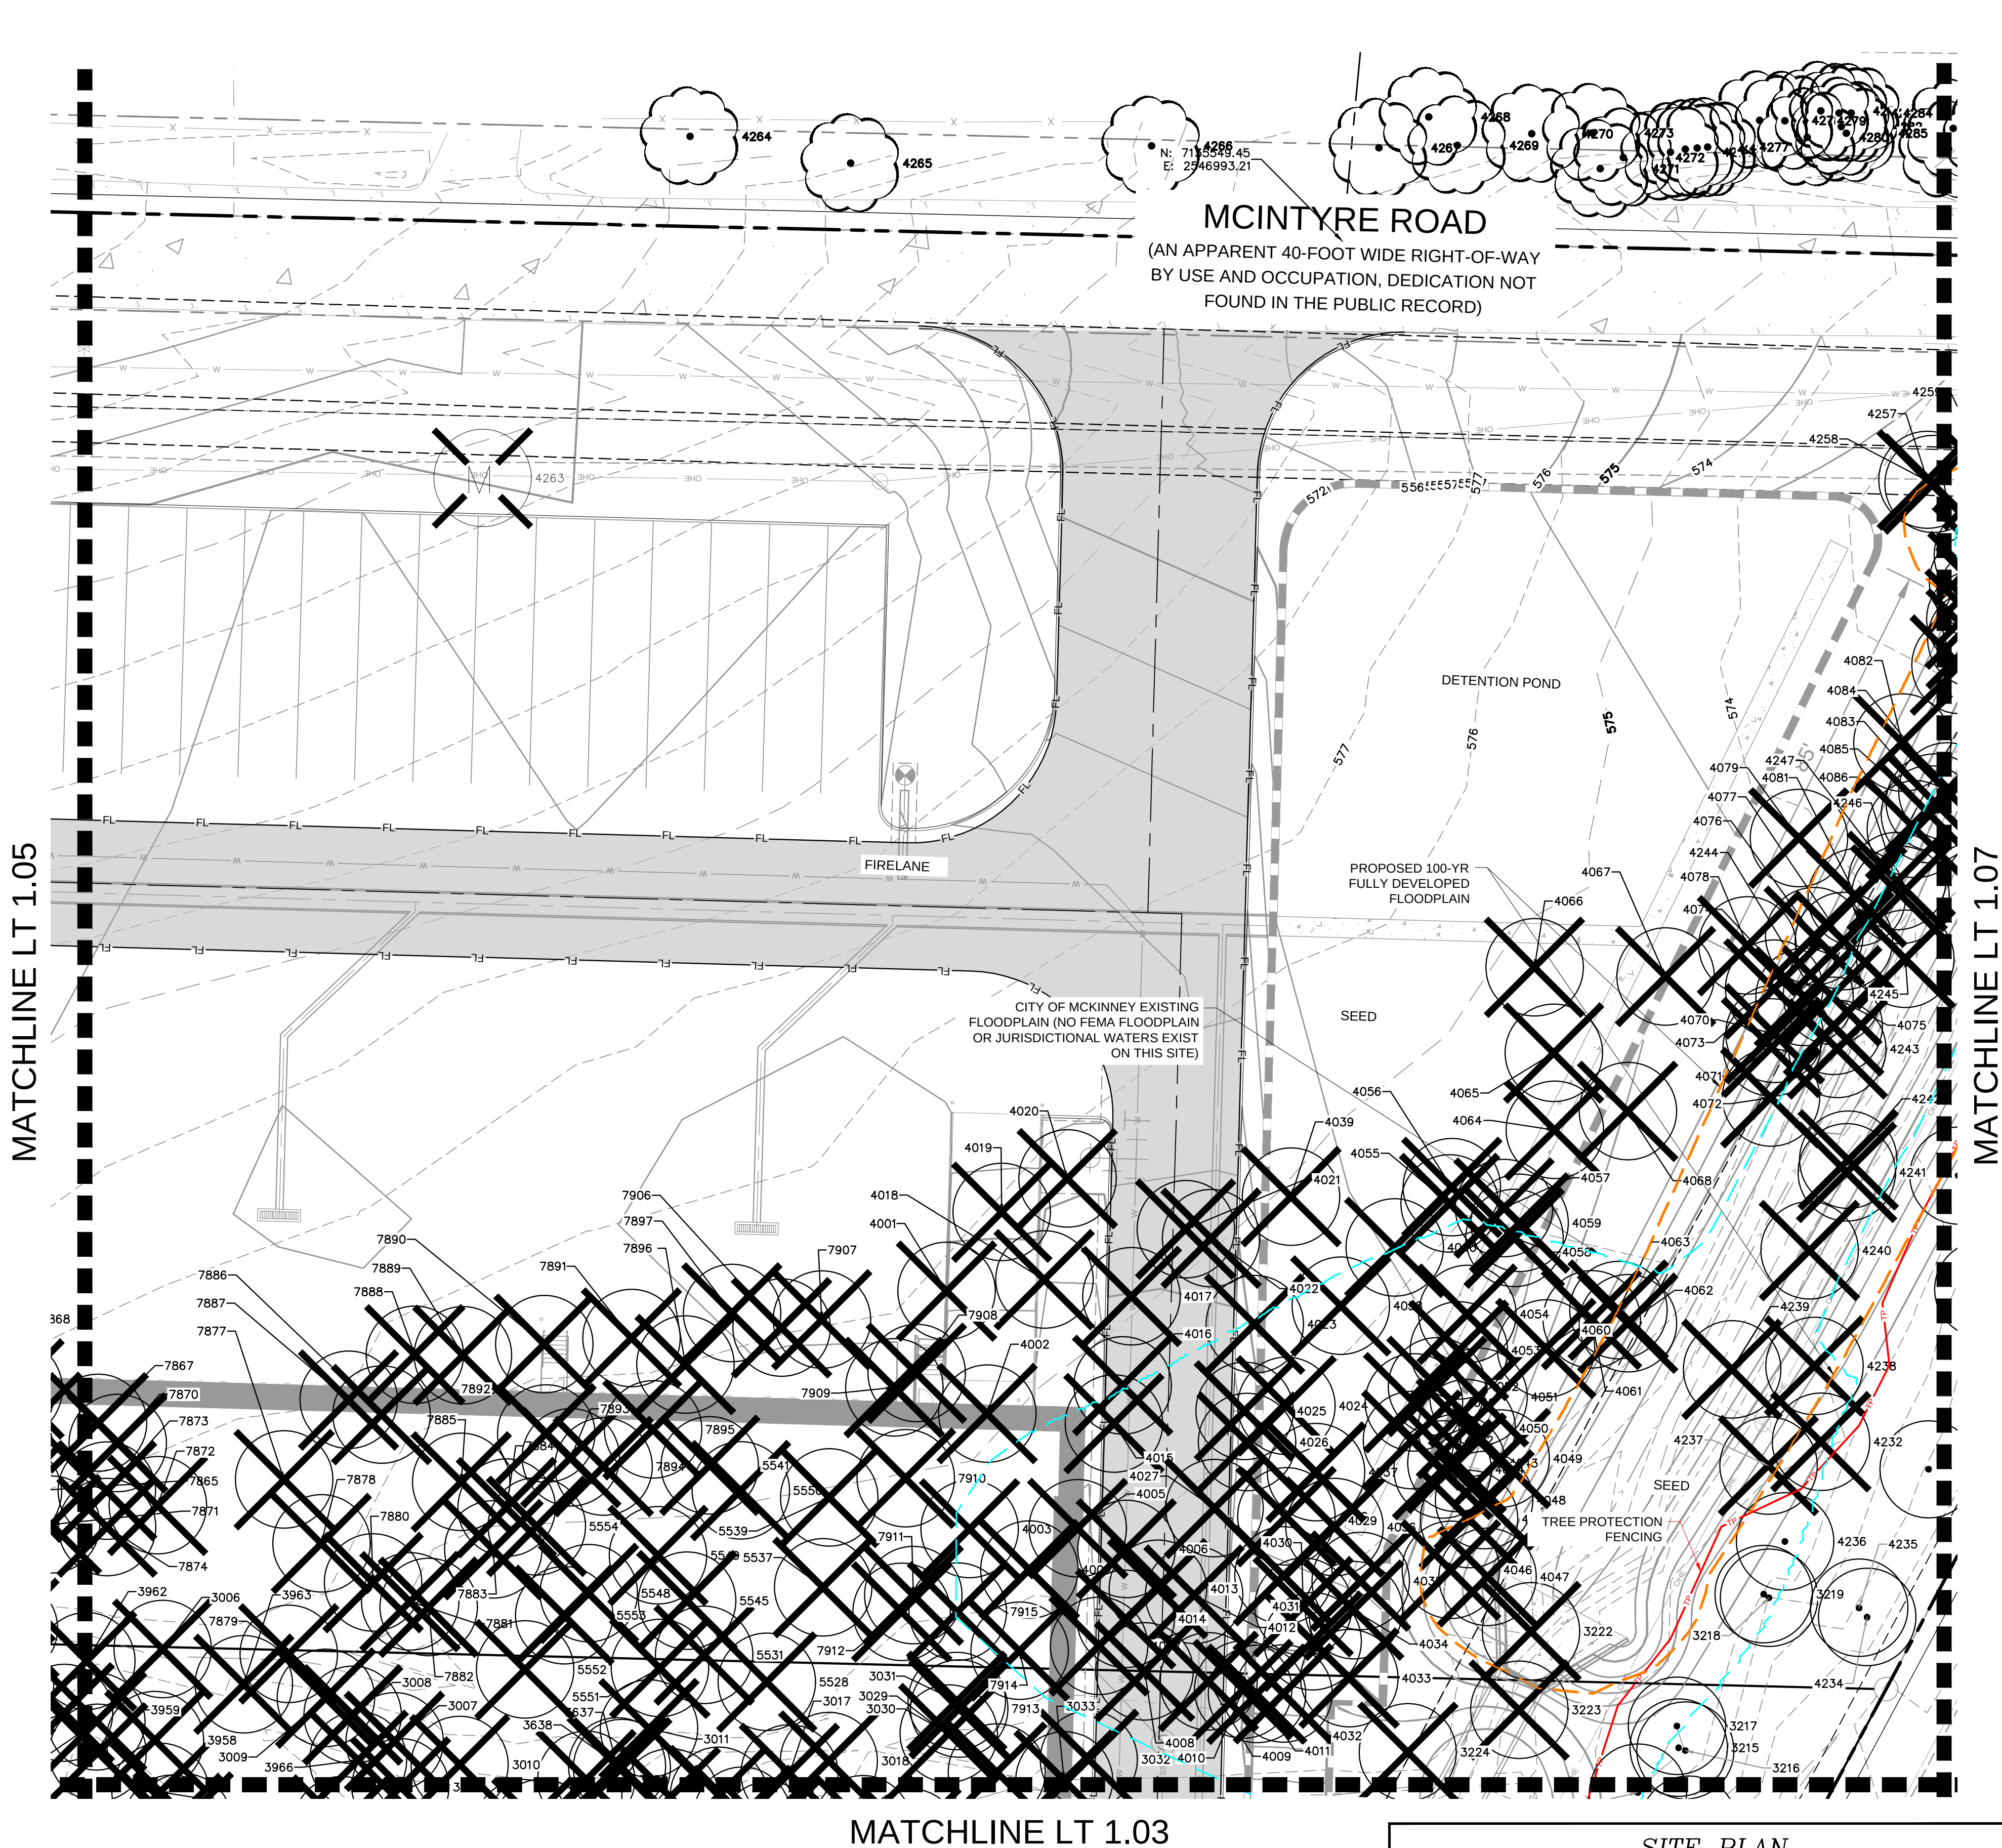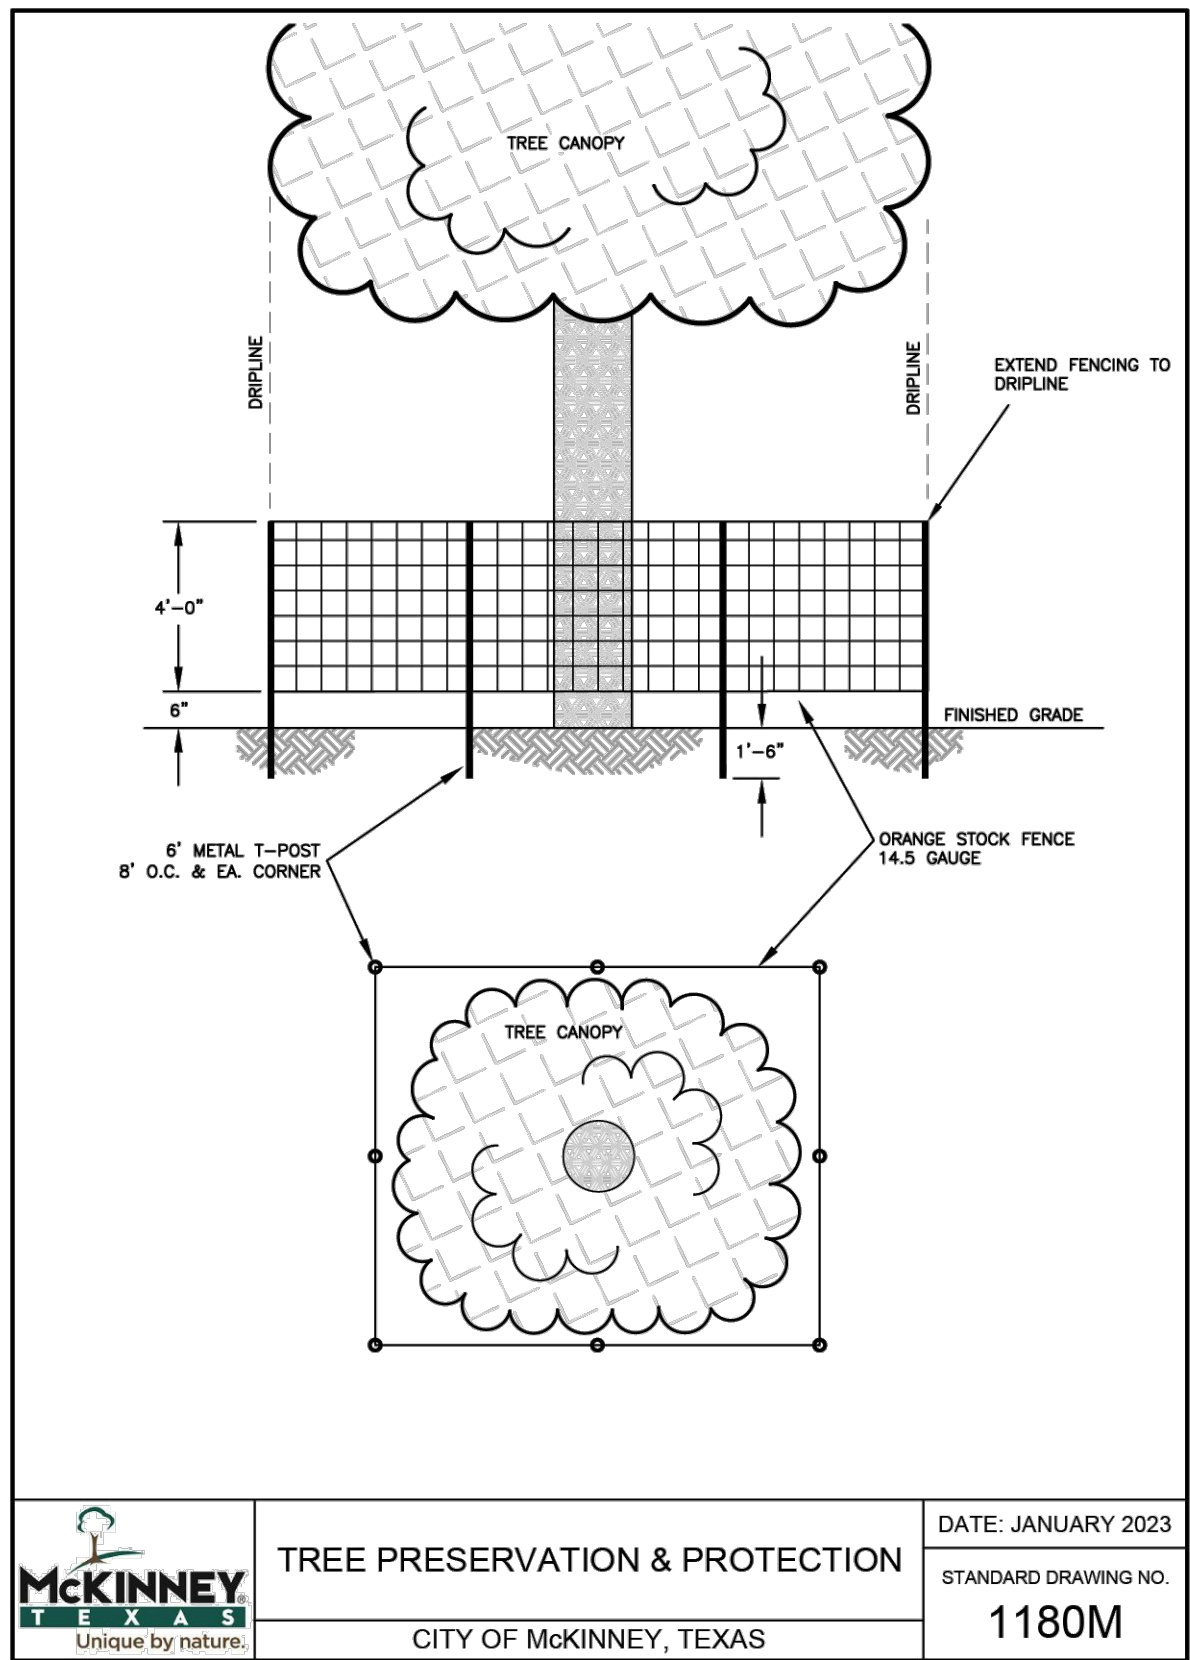

FLOODPLAIN LEGEND

- PROPOSED 100-YR FULLY DEVELOPED FLOODPLAIN
- CITY OF MCKINNEY EXISTING FLOODPLAIN (NO FEMA FLOODPLAIN OR JURISDICTIONAL WATERS EXIST ON THIS SITE)

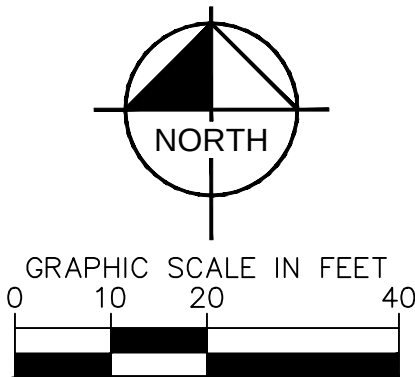

SITE PLAN
HOPEWELL INDUSTRIAL
TRACT 63
Being 14.4632 Acres Out Of The
WILLIAM DAVIS SURVEY
Abstract No. 248
City of McKinney, Collin County, Texas
City Project No. SITE2025-0044
Submitted: June 2nd, 2025

Owner:
PeteFish Rose &
Vpi TX-Two LLC
4722 N. 24th Street, Suite 440
Phoenix, AZ 85016
Contact: Derek Fox
Phone: (403)-476-1282

Developer:
Hopewell Development
4722 N. 24th Street, Suite 440
Phoenix, AZ 85016
Contact: Derek Fox
Phone: (403)-476-1282


Engineer/Surveyor:
Kimley-Horn and Associates, Inc.
260 East Davis Street, Suite 100
McKinney, Texas 75069
Contact: John Tedesco, P.E.
Phone: (469)301-2597

		KHA PROJECT 061311120		DATE OCTOBER 2025		SCALE AS SHOWN		DESIGNED BY MFP		DRAWN BY JW/BTM		CHECKED BY MFP	
		OCTOBER 2025		SCALE AS SHOWN		DESIGNED BY MFP		DRAWN BY JW/BTM		CHECKED BY MFP			
		HOPEWELL INDUSTRIAL		MCKINNEY, TEXAS		TREE PRESERVATION PLAN		SHEET NUMBER LT 1.06		REVISIONS		BY DATE	
		HOPEWELL INDUSTRIAL		MCKINNEY, TEXAS		TREE PRESERVATION PLAN		SHEET NUMBER LT 1.06		REVISIONS		BY DATE	

Plotted By: McKinney, Brandon Date: October 09, 2025 08:49:31am File Path: \\K:\MKN_Civil\061311120-McKinney Industrial Landscape\DESIGN\01 Permits\Code\PlanSheet\LT 3.01.dwg Lost Saved By: Brandon, McKinney File Size: 3217.44 kb This document, together with the concepts and designs presented herein, as an instrument of service, is intended only for the specific purpose and client for which it was prepared. Reuse of and improper reliance on this document without written authorization and adaptation by Kimley-Horn and Associates, Inc. shall be without liability to Kimley-Horn and Associates, Inc.

- DEMOLITION SEQUENCE:
1. PERFORM ANY ROOT PRUNING.
 2. INSTALL TREE PROTECTION FENCING
 3. BREAK OR CUT 6" SECTIONS OF CURB
 4. CAREFULLY ROTATE CURB SECTIONS AWAY FROM ROOTS.
 5. COORDINATE ALL DEMOLITION OPERATIONS AROUND PROTECTED TREES WITH ENGINEER AND PROJECT ARBORIST.

- NOTES:
1. PRIOR TO DEMOLITION ACTIVITIES, COORDINATE WITH OWNER'S REPRESENTATIVE.
 2. ALL TREE PROTECTION MEASURES MUST BE IN PLACE AND APPROVED BY OWNER'S REPRESENTATIVE PRIOR TO DEMOLITION ACTIVITIES.
 3. OWNER'S REPRESENTATIVE TO APPROVE ANY CANOPY THINNING AND/OR CANOPY RAISING PRUNING TO ALLOW FOR DEMOLITION ACTIVITIES PRIOR TO CONSTRUCTION.

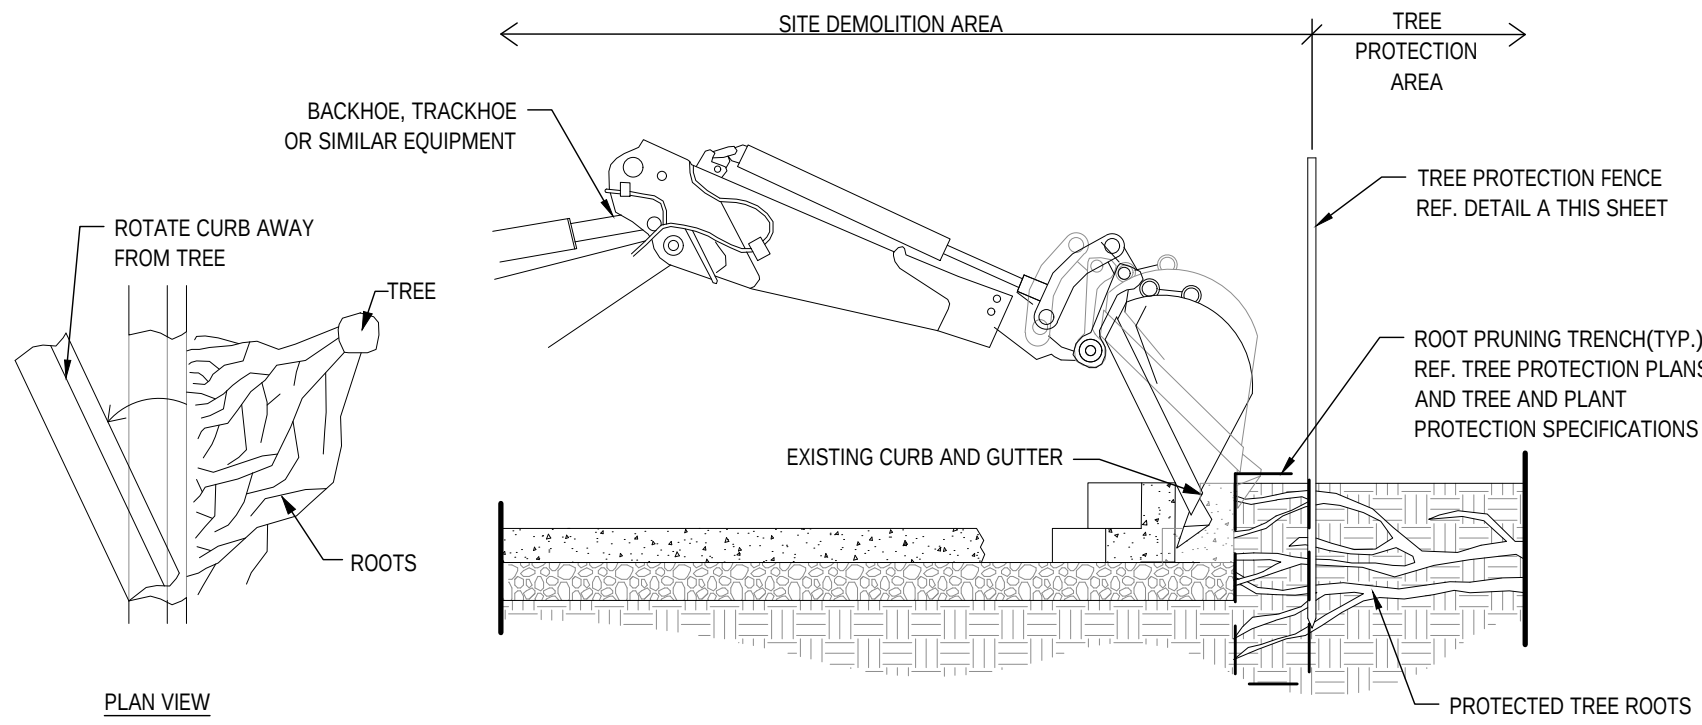


CURB DEMOLITION AROUND EXISTING TREE ROOTS

Scale: NTS

- DEMOLITION SEQUENCE
1. PERFORM ANY ROOT PRUNING.
 2. INSTALL TREE PROTECTION FENCING
 3. CAREFULLY REMOVE SIDEWALK AND BASE MATERIAL, COORDINATE ALL DEMOLITION OPERATIONS AROUND PROTECTED TREES WITH ENGINEER AND PROJECT ARBORIST.


- NOTES:
1. PRIOR TO DEMOLITION ACTIVITIES, COORDINATE WITH OWNER'S REPRESENTATIVE.
 2. ALL TREE PROTECTION MEASURES MUST BE IN PLACE AND APPROVED BY OWNER'S REPRESENTATIVE PRIOR TO DEMOLITION ACTIVITIES.
 3. OWNER'S REPRESENTATIVE TO APPROVE ANY CANOPY THINNING AND/OR CANOPY RAISING PRUNING TO ALLOW FOR DEMOLITION ACTIVITIES PRIOR TO CONSTRUCTION.

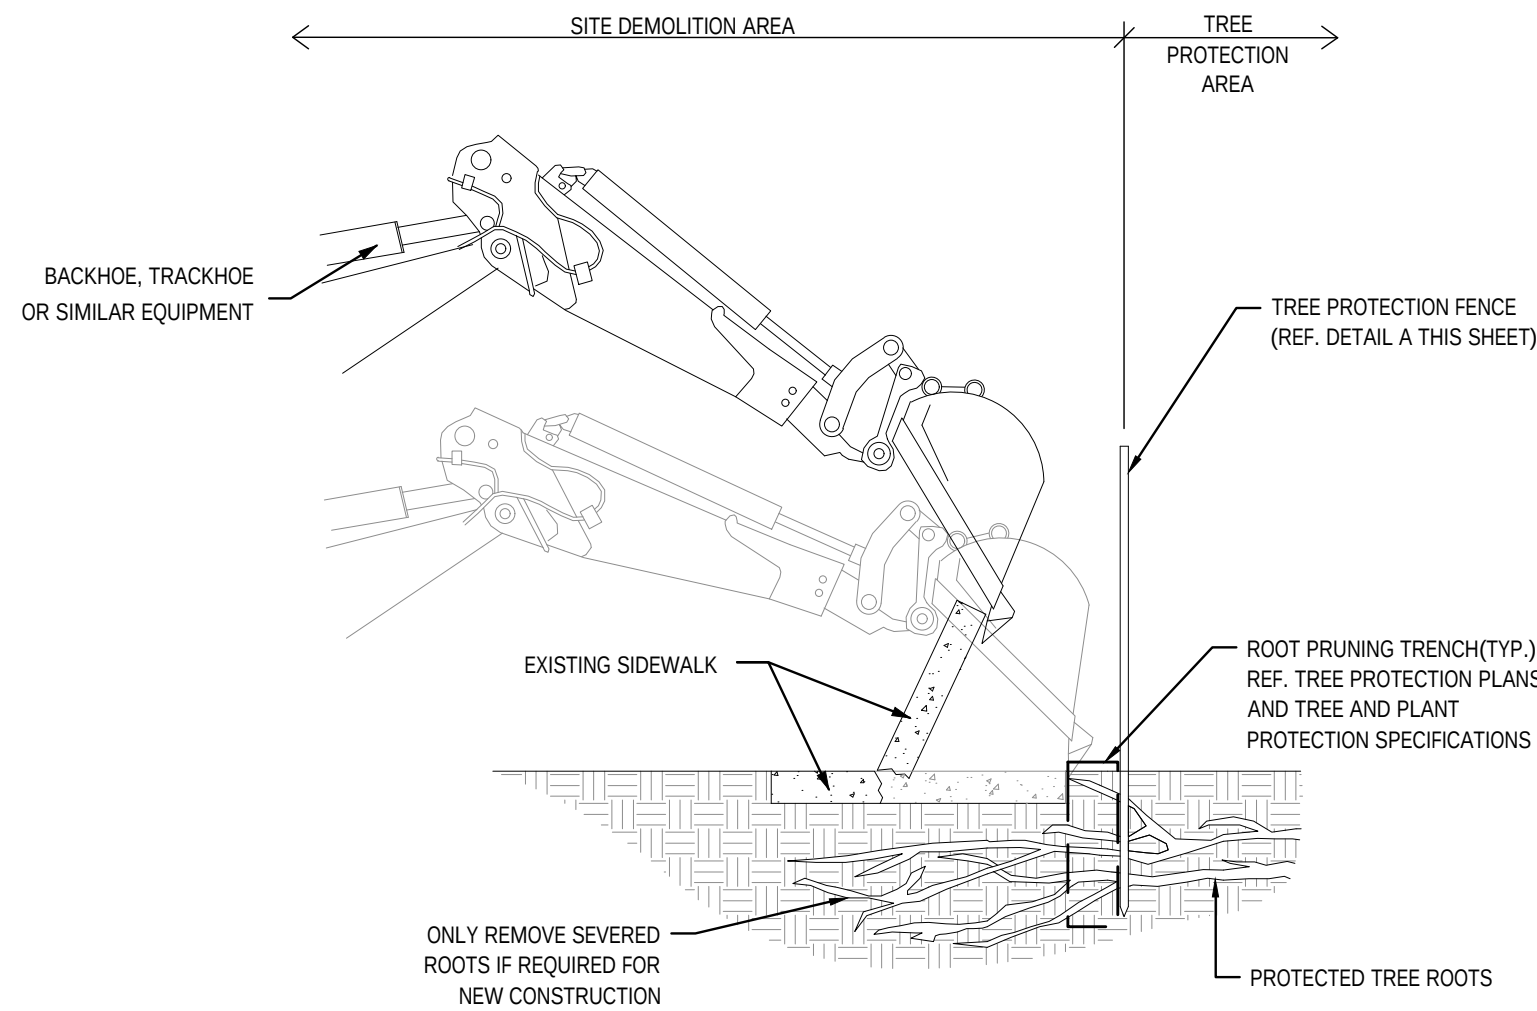

SIDEWALK DEMOLITION AROUND EXISTING TREE ROOTS

Scale: NTS


- NOTES:
1. REF. TREE AND PLANT PROTECTION SPECIFICATIONS FOR ADDITIONAL INFORMATION.

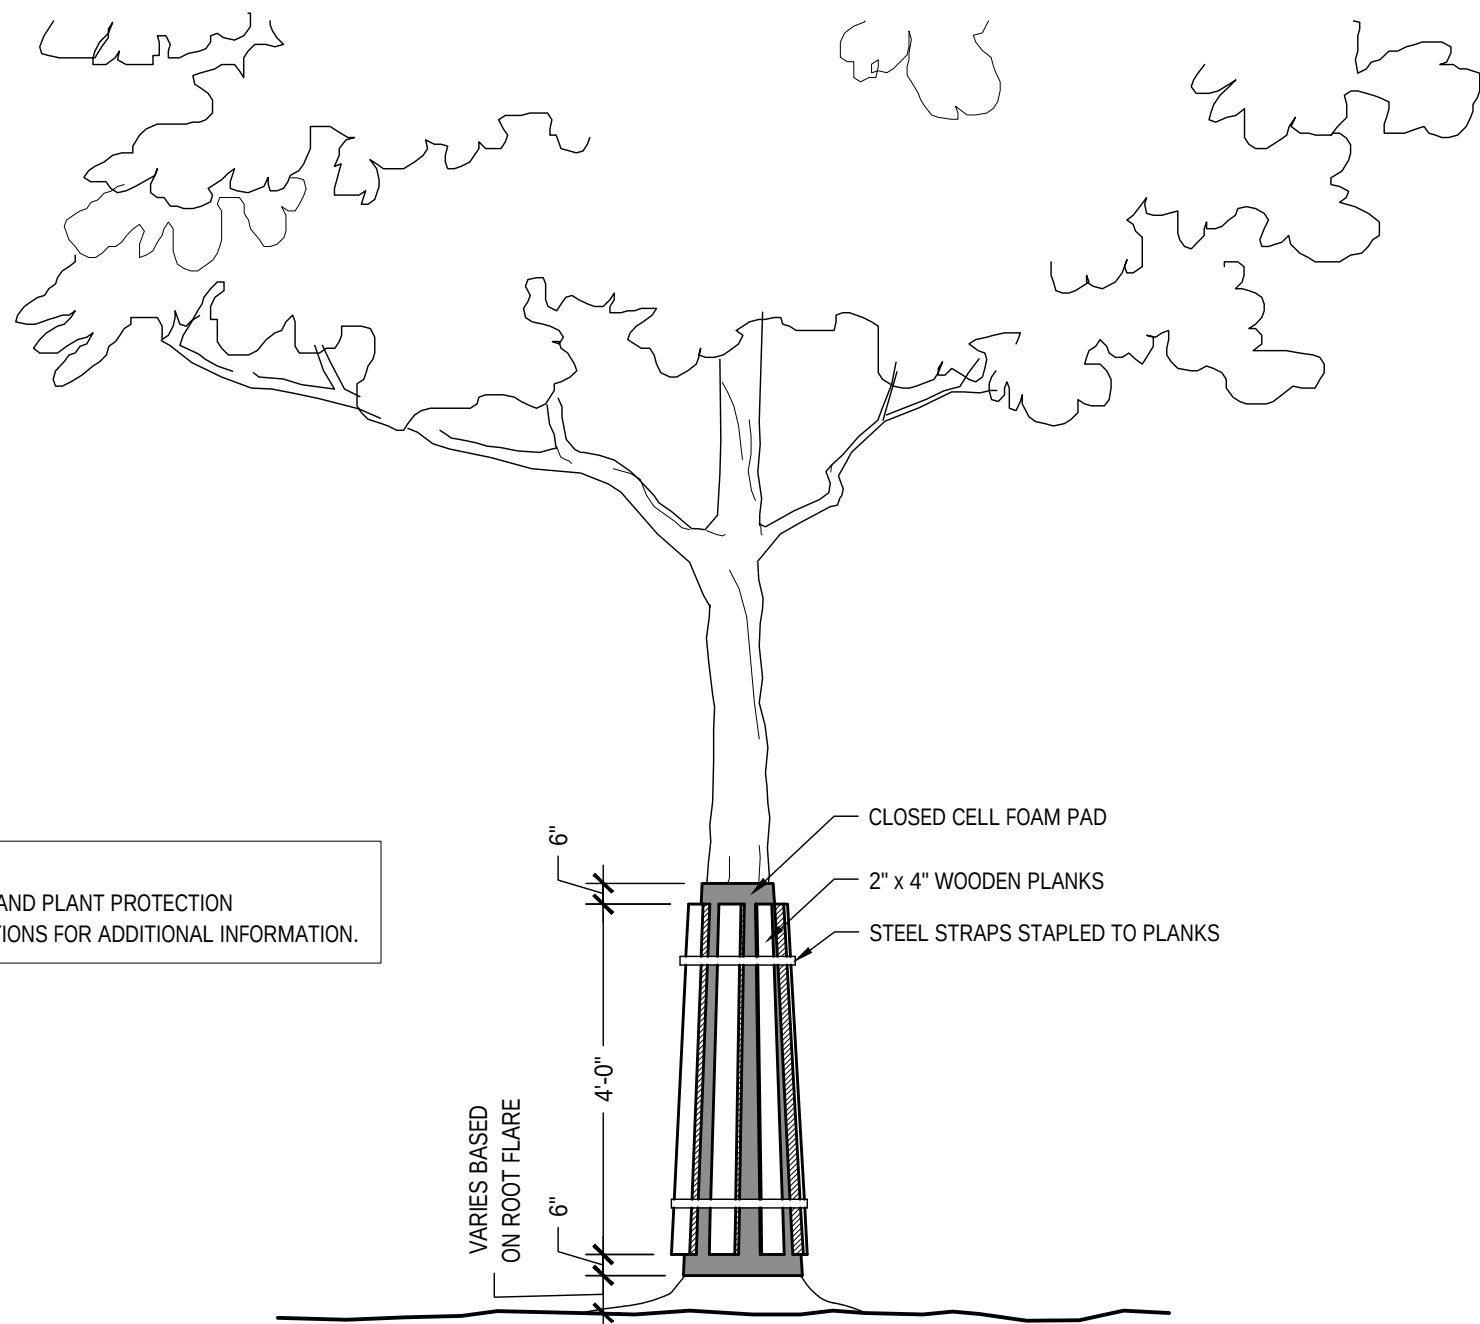

TRUNK PROTECTION

Scale: NTS

- NOTES:
1. REF. DETAIL A THIS SHEET FOR TREE PROTECTION FENCE INSTALLATION.
 2. REF. TREE AND PLANT PROTECTION SPECIFICATIONS FOR ADDITIONAL REQUIREMENTS.
 3. OWNER'S REPRESENTATIVE TO APPROVE ANY CANOPY THINNING AND/OR CANOPY RAISING PRUNING TO ALLOW FOR CONSTRUCTION ACCESS ROAD USE PRIOR TO CONSTRUCTION ACTIVITIES.
 4. PRIOR TO INSTALLATION OF ANY CONSTRUCTION ACCESS ROAD, COORDINATE WITH OWNER'S REPRESENTATIVE FOR FINAL APPROVAL OF ROAD LOCATION. ALL ADJUSTED TREE PROTECTION MEASURES MUST BE IN PLACE AND APPROVED BY OWNER'S REPRESENTATIVE PRIOR TO USE OF ROAD.

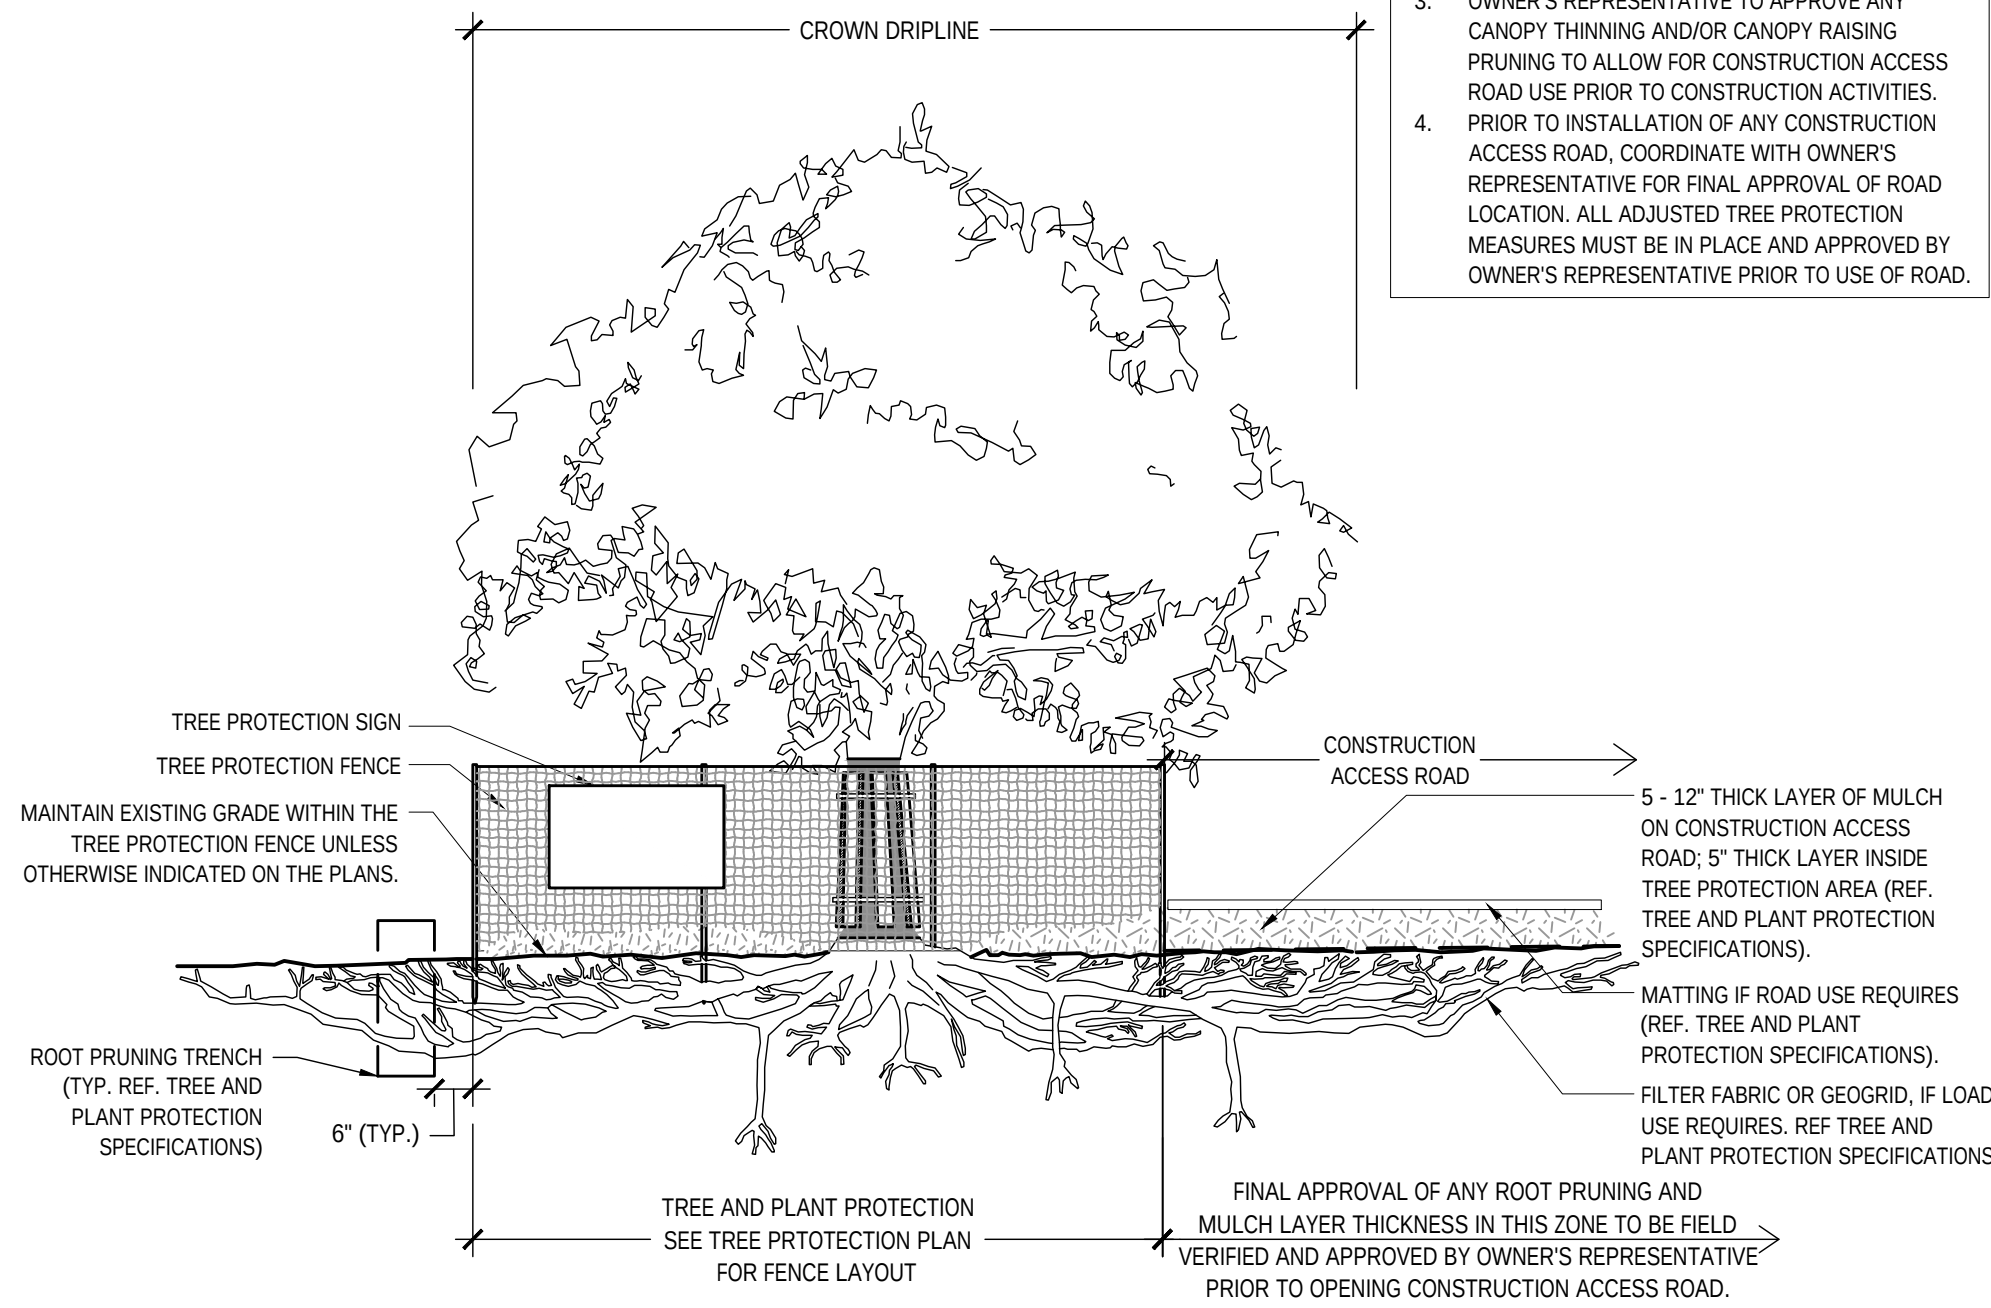


TREE PROTECTION - CONSTRUCTION ACCESS ROAD

Scale: NTS

KEEP OUT TREE PROTECTION AREA NO ENTRY		ZONA DE PROTECCION PARA ARBOLES NO ENTRE	
NO HEAVY EQUIPMENT	NO STORAGE EQUIPMENT	NO EQUIPAMIENTO NO ALMACENAR EQUIPAMIENTO	NO ALMACENAR EQUIPAMIENTO
NO PARKING	NO GRADING	NO ESTACIONAR	NO GRADear
PROJECT ARBORIST PHONE #	GENERAL CONTRACTOR PHONE #	ARBORISTA DEL PROYECTO TELÉFONO #	CONTRATISTA GENERAL TELÉFONO #

NOTE: CONTRACTOR TO PROVIDE PHONE NUMBER INFORMATION

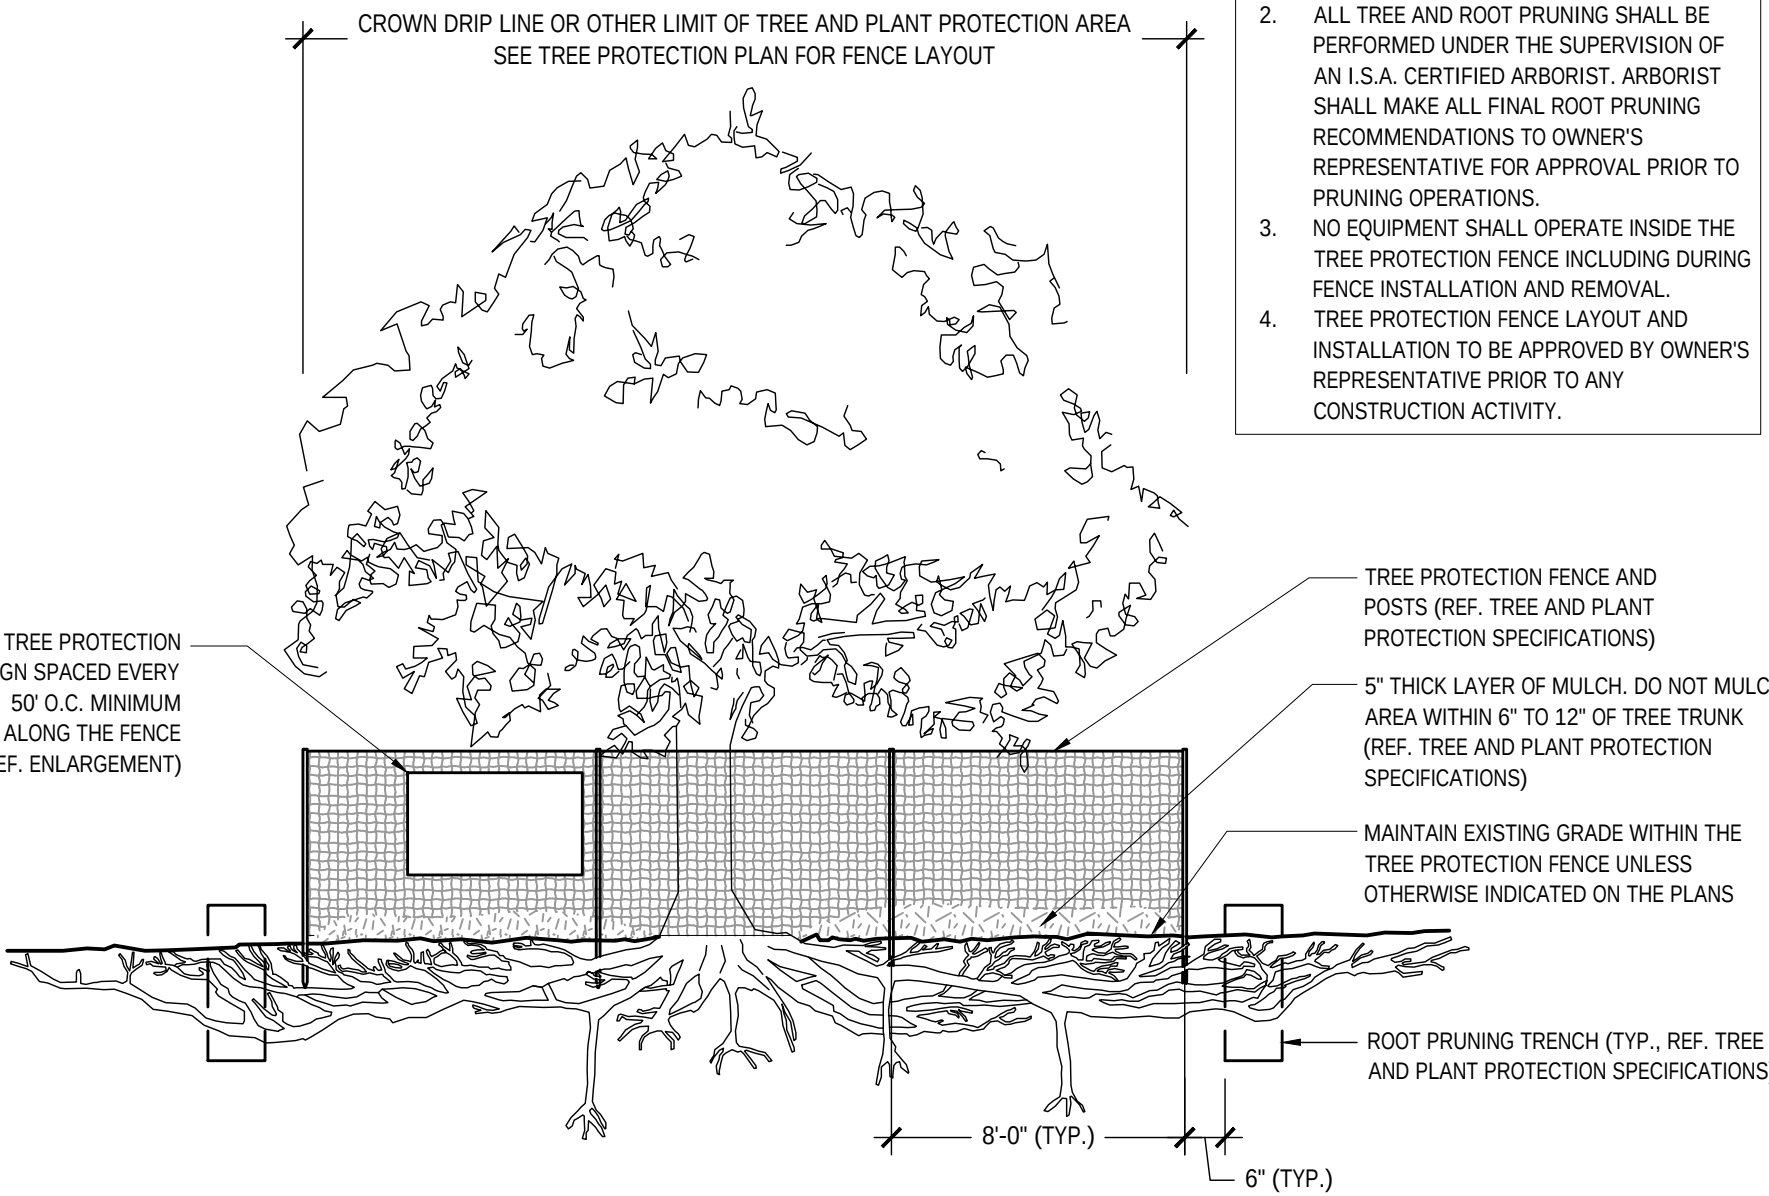

TYPICAL TREE PROTECTION FENCING

Scale: NTS

SITE PLAN
HOPEWELL INDUSTRIAL
TRACT 63
Being 14.4632 Acres Out Of The
WILLIAM DAVIS SURVEY
Abstract No. 248
City of McKinney, Collin County, Texas
City Project No. SITE2025-0044
Submitted: June 2nd, 2025

Owner:
Petefish Rose &
Vpi TX-Two LLC
4722 N. 24th Street, Suite 440
Phoenix, AZ 85016
Contact: Derek Fox
Phone: (403)-476-1282


Developer:
Hopewell Development
4722 N. 24th Street, Suite 440
Phoenix, AZ 85016
Contact: Derek Fox
Phone: (403)-476-1282

Engineer/Surveyor:
Kimley-Horn and Associates, Inc.
260 East Davis Street, Suite 100
McKinney, Texas 75069
Contact: John Tedesco, P.E.
Phone: (469)301-2597

TREE PRESERVATION
DETAILS

SHEET NUMBER
LT 3.01

HOPEWELL
INDUSTRIAL

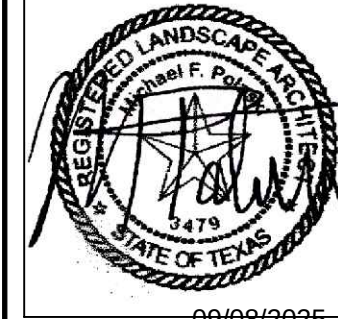

KHA PROJECT
061311120
DATE
OCTOBER 2025
SCALE: AS SHOWN
DESIGNED BY: MFP
DRAWN BY: JWI/STW
CHECKED BY: MFP

Kimley»Horn

© 2025 KIMLEY-HORN AND ASSOCIATES, INC.
6160 WARREN PARKWAY, SUITE 210, FRISCO, TX 75034
PHONE: 972-335-3680
WWW.KIMLEY-HORN.COM

TEXAS REGISTERED ENGINEERING FIRM F-928

REVISIONS

No.

DATE

BY

Plotted By: McKinney, Brandon Date: October 09, 2025 08:49:31am File Path: \\ck\WKN_Civil\061311120-McKinney Industrial\Landscaping\DESIGN\01 Permit-Code\PlanSheet\LT_3.01.dwg Lost Saved By: Brandon McKinney The Size: 327.44 kb
This document, together with the contents and designs presented herein, is an instrument of service. It is intended only for the specific purpose and client for which it was prepared. Reuse of this document without written authorization and adaptation by Kimley-Horn and Associates, Inc. shall be without liability to Kimley-Horn and Associates, Inc.

Tree Num	Botanical Name	Common Name	DBH (")	Condition	STATL	Quali	Mitigation Requir	FLOOD PLAIN	Exempt-Reason Notes	Replacement Inch	Preservation Inch
999	Ulmus crassifolia	Cedar Elm	12	ALIVE	REMOVE	YES	NO	NO	BUILDING PAD SITE (LT 1.02)	-	-
1501	Celtis occidentalis	Hackberry	10	ALIVE	REMOVE	NO	NO	NO	SPECIES (LT 1.01)	-	-
1502	Ulmus crassifolia	Cedar Elm	8	ALIVE	REMOVE	YES	NO	NO	BUILDING PAD SITE (LT 1.01)	-	-
1503	Ulmus crassifolia	Cedar Elm	12	ALIVE	REMOVE	YES	NO	NO	BUILDING PAD SITE (LT 1.01)	-	-
1504	Ulmus crassifolia	Cedar Elm	26	ALIVE	REMOVE	YES	NO	NO	BUILDING PAD SITE (LT 1.01)	-	-
1505	Ulmus crassifolia	Cedar Elm	9	ALIVE	REMOVE	YES	NO	NO	BUILDING PAD SITE (LT 1.01)	-	-
1506	Ulmus crassifolia	Cedar Elm	9	ALIVE	REMOVE	YES	NO	NO	BUILDING PAD SITE (LT 1.01)	-	-
1507	Ulmus crassifolia	Cedar Elm	6	ALIVE	REMOVE	YES	NO	NO	BUILDING PAD SITE (LT 1.01)	-	-
1508	Celtis occidentalis	Hackberry	6	ALIVE	REMOVE	NO	NO	NO	SPECIES (LT 1.01)	-	-
1509	Ulmus crassifolia	Cedar Elm	6	ALIVE	REMOVE	YES	NO	NO	BUILDING PAD SITE (LT 1.01)	-	-
1510	Celtis occidentalis	Hackberry	12	ALIVE	REMOVE	NO	NO	NO	SPECIES (LT 1.01)	-	-
1511	Ulmus crassifolia	Cedar Elm	6	ALIVE	REMOVE	YES	NO	NO	BUILDING PAD SITE (LT 1.01)	-	-
1512	Ulmus crassifolia	Cedar Elm	8	ALIVE	REMOVE	YES	NO	NO	BUILDING PAD SITE (LT 1.01)	-	-
1513	Ulmus crassifolia	Cedar Elm	8	ALIVE	REMOVE	YES	NO	NO	BUILDING PAD SITE (LT 1.01)	-	-
1514	Ulmus crassifolia	Cedar Elm	7	ALIVE	REMOVE	YES	NO	NO	BUILDING PAD SITE (LT 1.01)	-	-
1521	Ulmus crassifolia	Cedar Elm	10	ALIVE	REMOVE	YES	NO	NO	BUILDING PAD SITE (LT 1.02)	-	-
1522	Ulmus crassifolia	Cedar Elm	10	ALIVE	REMOVE	YES	NO	NO	BUILDING PAD SITE (LT 1.02)	-	-
1523	Ulmus crassifolia	Cedar Elm	6	ALIVE	REMOVE	YES	NO	NO	BUILDING PAD SITE (LT 1.02)	-	-
1524	Celtis occidentalis	Hackberry	12	ALIVE	REMOVE	NO	NO	NO	SPECIES (LT 1.02)	-	-
1525	Ulmus crassifolia	Cedar Elm	10	ALIVE	REMOVE	YES	NO	NO	BUILDING PAD SITE (LT 1.02)	-	-
1526	Ulmus crassifolia	Cedar Elm	8	ALIVE	REMOVE	YES	NO	NO	BUILDING PAD SITE (LT 1.02)	-	-
1527	Ulmus crassifolia	Cedar Elm	8	ALIVE	REMOVE	YES	NO	NO	BUILDING PAD SITE (LT 1.02)	-	-
1528	Ulmus crassifolia	Cedar Elm	8	ALIVE	REMOVE	YES	NO	NO	BUILDING PAD SITE (LT 1.02)	-	-
1529	Ulmus crassifolia	Cedar Elm	8	ALIVE	REMOVE	YES	NO	NO	BUILDING PAD SITE (LT 1.02)	-	-
1530	Ulmus crassifolia	Cedar Elm	8	ALIVE	REMOVE	YES	NO	NO	BUILDING PAD SITE (LT 1.02)	-	-
1531	Ulmus crassifolia	Cedar Elm	8	ALIVE	REMOVE	YES	NO	NO	BUILDING PAD SITE (LT 1.02)	-	-
1532	Ulmus crassifolia	Cedar Elm	8	ALIVE	REMOVE	YES	NO	NO	BUILDING PAD SITE (LT 1.02)	-	-
1533	Ulmus crassifolia	Cedar Elm	6	ALIVE	REMOVE	YES	NO	NO	BUILDING PAD SITE (LT 1.02)	-	-
1534	Ulmus crassifolia	Cedar Elm	6	ALIVE	REMOVE	YES	NO	NO	BUILDING PAD SITE (LT 1.02)	-	-
1535	Ulmus crassifolia	Cedar Elm	15	ALIVE	REMOVE	YES	NO	NO	BUILDING PAD SITE (LT 1.02)	-	-
1536	Ulmus crassifolia	Cedar Elm	8	ALIVE	REMOVE	YES	NO	NO	BUILDING PAD SITE (LT 1.02)	-	-
1537	Ulmus crassifolia	Cedar Elm	8	ALIVE	REMOVE	YES	NO	NO	BUILDING PAD SITE (LT 1.02)	-	-
1538	Ulmus crassifolia	Cedar Elm	12	ALIVE	REMOVE	YES	NO	NO	BUILDING PAD SITE (LT 1.02)	-	-
1539	Ulmus crassifolia	Cedar Elm	12	ALIVE	REMOVE	YES	NO	NO	BUILDING PAD SITE (LT 1.02)	-	-
1540	Ulmus crassifolia	Cedar Elm	7	ALIVE	REMOVE	YES	NO	NO	BUILDING PAD SITE (LT 1.02)	-	-
1541	Maclura pomifera	Bois D'Arc	7	ALIVE	REMOVE	NO	NO	NO	SPECIES (LT 1.02)	-	-
1542	Ulmus crassifolia	Cedar Elm	12	ALIVE	REMOVE	YES	NO	NO	BUILDING PAD SITE (LT 1.02)	-	-
1543	Ulmus crassifolia	Cedar Elm	10	ALIVE	REMOVE	YES	NO	NO	BUILDING PAD SITE (LT 1.02)	-	-
1544	Ulmus crassifolia	Cedar Elm	12	ALIVE	REMOVE	YES	NO	NO	BUILDING PAD SITE (LT 1.02)	-	-
1545	Ulmus crassifolia	Cedar Elm	13	ALIVE	REMOVE	YES	NO	NO	BUILDING PAD SITE (LT 1.02)	-	-
1546	Ulmus crassifolia	Cedar Elm	6	ALIVE	REMOVE	YES	NO	NO	BUILDING PAD SITE (LT 1.02)	-	-
1547	Ulmus crassifolia	Cedar Elm	6	ALIVE	REMOVE	YES	NO	NO	BUILDING PAD SITE (LT 1.02)	-	-
1548	Ulmus crassifolia	Cedar Elm	12	ALIVE	REMOVE	YES	NO	NO	BUILDING PAD SITE (LT 1.02)	-	-
1549	Ulmus crassifolia	Cedar Elm	12	ALIVE	REMOVE	YES	NO	NO	BUILDING PAD SITE (LT 1.02)	-	-
1550	Ulmus crassifolia	Cedar Elm	8	ALIVE	REMOVE	YES	NO	NO	BUILDING PAD SITE (LT 1.02)	-	-
1551	Maclura pomifera	Bois D'Arc	30	ALIVE	REMOVE	NO	NO	NO	SPECIES (LT 1.02)	-	-
1552	Ulmus crassifolia	Cedar Elm	22	ALIVE	REMOVE	YES	NO	NO	BUILDING PAD SITE (LT 1.02)	-	-
1553	Maclura pomifera	Bois D'Arc	20	ALIVE	REMOVE	NO	NO	NO	SPECIES (LT 1.02)	-	-
1554	Ulmus crassifolia	Cedar Elm	18	ALIVE	REMOVE	YES	NO	NO	BUILDING PAD SITE (LT 1.02)	-	-
1555	Maclura pomifera	Bois D'Arc	11	ALIVE	REMOVE	NO	NO	NO	SPECIES (LT 1.02)	-	-
1556	Ulmus crassifolia	Cedar Elm	6	ALIVE	REMOVE	YES	NO	NO	BUILDING PAD SITE (LT 1.02)	-	-
1557	Ulmus crassifolia	Cedar Elm	8	ALIVE	REMOVE	YES	NO	NO	BUILDING PAD SITE (LT 1.02)	-	-
1558	Ulmus crassifolia	Cedar Elm	6	ALIVE	REMOVE	YES	NO	NO	BUILDING PAD SITE (LT 1.02)	-	-
1559	Ulmus crassifolia	Cedar Elm	6	ALIVE	REMOVE	YES	NO	NO	BUILDING PAD SITE (LT 1.02)	-	-
1560	Ulmus crassifolia	Cedar Elm	6	ALIVE	REMOVE	YES	NO	NO	BUILDING PAD SITE (LT 1.02)	-	-
1561	Ulmus crassifolia	Cedar Elm	8	ALIVE	REMOVE	YES	NO	NO	BUILDING PAD SITE (LT 1.02)	-	-
1562	Liquidambar styraciflua	Sweet Gum	6	ALIVE	REMOVE	YES	NO	NO	BUILDING PAD SITE (LT 1.02)	-	-
1563	Ulmus crassifolia	Cedar Elm	8	ALIVE	REMOVE	YES	NO	NO	BUILDING PAD SITE (LT 1.02)	-	-
1564	Ulmus crassifolia	Cedar Elm	8	ALIVE	REMOVE	YES	NO	NO	BUILDING PAD SITE (LT 1.02)	-	-
1565	Maclura pomifera	Bois D'Arc	19	ALIVE	REMOVE	NO	NO	NO	SPECIES (LT 1.02)	-	-
1566	Ulmus crassifolia	Cedar Elm	15	ALIVE	REMOVE	YES	NO	NO	BUILDING PAD SITE (LT 1.02)	-	-
1567	Ulmus crassifolia	Cedar Elm	13	ALIVE	REMOVE	YES	NO	NO	BUILDING PAD SITE (LT 1.02)	-	-
1568	Ulmus crassifolia	Cedar Elm	8	ALIVE	REMOVE	YES	NO	NO	BUILDING PAD SITE (LT 1.02)	-	-
1569	Ulmus crassifolia	Cedar Elm	6	ALIVE	REMOVE	YES	NO	NO	BUILDING PAD SITE (LT 1.02)	-	-
1570	Maclura pomifera	Bois D'Arc	10	ALIVE	REMOVE	NO	NO	NO	SPECIES (LT 1.02)	-	-
1571	Ulmus crassifolia	Cedar Elm	6	ALIVE	REMOVE	YES	NO	NO	BUILDING PAD SITE (LT 1.02)	-	-
1572	Ulmus crassifolia	Cedar Elm	6	ALIVE	REMOVE	YES	NO	NO	BUILDING PAD SITE (LT 1.02)	-	-
1573	Celtis occidentalis	Hackberry	9	ALIVE	REMOVE	NO	NO	NO	SPECIES (LT 1.02)	-	-
1574	Celtis occidentalis	Hackberry	10	ALIVE	REMOVE	NO	NO	NO	SPECIES (LT 1.02)	-	-
1576	Ulmus crassifolia	Cedar Elm	7	ALIVE	REMOVE	YES	NO	NO	BUILDING PAD SITE (LT 1.02)	-	-
1577	Ulmus crassifolia	Cedar Elm	13	ALIVE	REMOVE	YES	NO	NO	BUILDING PAD SITE (LT 1.02)	-	-
1578	Ulmus crassifolia	Cedar Elm	6	ALIVE	REMOVE	YES	NO	NO	PARKING LOT (LT 1.02)	-	-
1579	Ulmus crassifolia	Cedar Elm	6	ALIVE	REMOVE	YES	NO	NO	PARKING LOT (LT 1.02)	-	-
1580	Ulmus crassifolia	Cedar Elm	6	ALIVE	REMOVE	YES	NO	NO	FIRE LANE (LT 1.02)	-	-
1581	Ulmus crassifolia	Cedar Elm	9	ALIVE	REMOVE	YES	NO	NO	FIRE LANE (LT 1.02)	-	-
1582	Ulmus crassifolia	Cedar Elm	6	ALIVE	REMOVE	YES	NO	NO	FIRE LANE (LT 1.02)	-	-
1583	Ulmus crassifolia	Cedar Elm	7	ALIVE	REMOVE	YES	NO	NO	FIRE LANE (LT 1.02)	-	-
1584	Ulmus crassifolia	Cedar Elm	9	ALIVE	REMOVE	YES	NO	NO	FIRE LANE (LT 1.02)	-	-
1591	Ulmus crassifolia	Cedar Elm	13	ALIVE	REMAIN	YES	NO	NO	STORM WATER EASEMENT (LT 1.02)	-	-
1592	Ulmus crassifolia	Cedar Elm	7	ALIVE	REMOVE	YES	NO	NO	STORM WATER EASEMENT (LT 1.02)	-	-
1593	Celtis occidentalis	Hackberry	6	ALIVE	REMOVE	NO	NO	NO	SPECIES (LT 1.02)	-	-
1597	Ulmus crassifolia	Cedar Elm	6	ALIVE	REMOVE	YES	NO	NO	PARKING LOT (LT 1.02)	-	-
1598	Ulmus crassifolia	Cedar Elm	9	ALIVE	REMOVE	YES	NO	NO	PARKING LOT (LT 1.02)	-	-
1599	Ulmus crassifolia	Cedar Elm	7	ALIVE	REMOVE	YES	NO	NO	PARKING LOT (LT 1.02)	-	-
1600	Ulmus crassifolia	Cedar Elm	7	ALIVE	REMOVE	YES	NO	NO	PARKING LOT (LT 1.02)	-	-
1903	Ulmus crassifolia	Cedar Elm	6	ALIVE	REMOVE	YES	NO	NO	BUILDING PAD SITE (LT 1.02)	-	-
1904	Ulmus crassifolia	Cedar Elm	6	ALIVE	REMOVE	YES	NO	NO	BUILDING PAD SITE (LT 1.05)	-	-
1905	Ulmus crassifolia	Cedar Elm	6	ALIVE	REMOVE	YES	NO	NO	BUILDING PAD SITE (LT 1.02)	-	-
1906	Ulmus crassifolia	Cedar Elm	7	ALIVE	REMOVE	YES	NO	NO	BUILDING PAD SITE (LT 1.05)	-	-
1914	Ulmus crassifolia	Cedar Elm	6	ALIVE	REMOVE	YES	NO	NO	BUILDING PAD SITE (LT 1.02)	-	-
1920	Ulmus crassifolia	Cedar Elm	6	ALIVE	REMOVE	YES	NO	NO	BUILDING PAD SITE (LT 1.02)	-	-
1921	Ulmus crassifolia	Cedar Elm	10	ALIVE	REMOVE	YES	NO	NO	BUILDING PAD SITE (LT 1.02)	-	-
1922	Ulmus crassifolia	Cedar Elm	6	ALIVE	REMOVE	YES	NO	NO	BUILDING PAD SITE (LT 1.02)	-	-
1923	Ulmus crassifolia	Cedar Elm	6	ALIVE	REMOVE	YES	NO	NO	BUILDING PAD SITE (LT 1.02)	-	-
1924	Ulmus crassifolia	Cedar Elm	6	ALIVE	REMOVE	YES	NO	NO	BUILDING PAD SITE (LT 1.02)	-	-
1925	Ulmus crassifolia	Cedar Elm	10	ALIVE	REMOVE	YES	NO	NO	BUILDING PAD SITE (LT 1.02)	-	-
1926	Ulmus crassifolia	Cedar Elm	10	ALIVE	REMOVE	YES	NO	NO	BUILDING PAD SITE (LT 1.02)	-	-
1927	Ulmus crassifolia	Cedar Elm	7	ALIVE	REMOVE	YES	NO	NO	BUILDING PAD SITE (LT 1.02)	-	-
1928	Ulmus crassifolia	Cedar Elm	8	ALIVE	REMOVE	YES	NO	NO	BUILDING PAD SITE (LT 1.02)	-	-
1929	Ulmus crassifolia	Cedar Elm	6	ALIVE	REMOVE	YES	NO	NO	BUILDING PAD SITE (LT 1.02)	-	-
1930	Ulmus crassifolia	Cedar Elm	10	ALIVE	REMOVE	YES	NO	NO	BUILDING PAD SITE (LT 1.02)	-	-
1931	Ulmus crassifolia	Cedar Elm	10	ALIVE	REMOVE	YES	NO	NO	BUILDING PAD SITE (LT 1.02)	-	-
1932	Ulmus crassifolia	Cedar Elm	10	ALIVE	REMOVE	YES	NO	NO	BUILDING PAD SITE (LT 1.02)	-	-
1933	Ulmus crassifolia	Cedar Elm	10	ALIVE	REMOVE	YES	NO	NO	BUILDING PAD SITE (LT 1.02)	-	-
1934	Ulmus crassifolia	Cedar Elm	14	ALIVE	REMOVE	YES	NO	NO	BUILDING PAD SITE (LT 1.02)	-	-
1935	Ulmus crassifolia	Cedar Elm	6	ALIVE	REMOVE	YES	NO	NO	BUILDING PAD SITE (LT 1.02)	-	-
1936	Ulmus crassifolia	Cedar Elm	6	ALIVE	REMOVE	YES	NO	NO	BUILDING PAD SITE (LT 1.02)	-	-
1937	Ulmus crassifolia	Cedar Elm	7	ALIVE	REMOVE	YES	NO	NO	BUILDING PAD SITE (LT 1.02)	-	-
1938	Ulmus crassifolia	Cedar Elm	7	ALIVE	REMOVE	YES	NO	NO	BUILDING PAD SITE (LT 1.02)	-	-

Tree Number	Botanical Name	Common Name	DBH (")	Condition	STATUS	Quality	Mitigation Required	Floodplain	Exempt-Reason Notes			
1940	ULMUS CRASSIFOLIA	CEDAR ELM	11	ALIVE	REMOVE	YES	NO	NO	BUILDING PAD SITE (LT 1.02)	-	-	-
1941	ULMUS CRASSIFOLIA	CEDAR ELM	6	ALIVE	REMOVE	YES	NO	NO	BUILDING PAD SITE (LT 1.02)	-	-	-
1943	ULMUS CRASSIFOLIA	CEDAR ELM	10	ALIVE	REMOVE	YES	NO	NO	BUILDING PAD SITE (LT 1.02)	-	-	-
1945	ULMUS CRASSIFOLIA	CEDAR ELM	6	ALIVE	REMOVE	YES	NO	NO	BUILDING PAD SITE (LT 1.02)	-	-	-
1946	ULMUS CRASSIFOLIA	CEDAR ELM	6	ALIVE	REMOVE	YES	NO	NO	BUILDING PAD SITE (LT 1.02)	-	-	-
1947	ULMUS CRASSIFOLIA	CEDAR ELM	6	ALIVE	REMOVE	YES	NO	NO	BUILDING PAD SITE (LT 1.02)	-	-	-
1948	ULMUS CRASSIFOLIA	CEDAR ELM	8	ALIVE	REMOVE	YES	NO	NO	BUILDING PAD SITE (LT 1.02)	-	-	-
1949	ULMUS CRASSIFOLIA	CEDAR ELM	6	ALIVE	REMOVE	YES	NO	NO	BUILDING PAD SITE (LT 1.02)	-	-	-
1950	ULMUS CRASSIFOLIA	CEDAR ELM	6	ALIVE	REMOVE	YES	NO	NO	BUILDING PAD SITE (LT 1.02)	-	-	-
1951	ULMUS CRASSIFOLIA	CEDAR ELM	8	ALIVE	REMOVE	YES	NO	NO	BUILDING PAD SITE (LT 1.02)	-	-	-
1952	ULMUS CRASSIFOLIA	CEDAR ELM	6	ALIVE	REMOVE	YES	NO	NO	BUILDING PAD SITE (LT 1.02)	-	-	-
1953	ULMUS CRASSIFOLIA	CEDAR ELM	6	ALIVE	REMOVE	YES	NO	NO	BUILDING PAD SITE (LT 1.02)	-	-	-
1954	ULMUS CRASSIFOLIA	CEDAR ELM	12	ALIVE	REMOVE	YES	NO	NO	BUILDING PAD SITE (LT 1.02)	-	-	-
1955	ULMUS CRASSIFOLIA	CEDAR ELM	14	ALIVE	REMOVE	YES	NO	NO	BUILDING PAD SITE (LT 1.02)	-	-	-
1956	ULMUS CRASSIFOLIA	CEDAR ELM	8	ALIVE	REMOVE	YES	NO	NO	BUILDING PAD SITE (LT 1.02)	-	-	-
1957	ULMUS CRASSIFOLIA	CEDAR ELM	14	ALIVE	REMOVE	YES	NO	NO	BUILDING PAD SITE (LT 1.02)	-	-	-
1958	ULMUS CRASSIFOLIA	CEDAR ELM	10	ALIVE	REMOVE	YES	NO	NO	BUILDING PAD SITE (LT 1.02)	-	-	-
1959	ULMUS CRASSIFOLIA	CEDAR ELM	7	ALIVE	REMOVE	YES	NO	NO	BUILDING PAD SITE (LT 1.02)	-	-	-
1960	ULMUS CRASSIFOLIA	CEDAR ELM	10	ALIVE	REMOVE	YES	NO	NO	BUILDING PAD SITE (LT 1.02)	-	-	-
1961	ULMUS CRASSIFOLIA	CEDAR ELM	16	ALIVE	REMOVE	YES	NO	NO	BUILDING PAD SITE (LT 1.02)	-	-	-
1962	ULMUS CRASSIFOLIA	CEDAR ELM	10	ALIVE	REMOVE	YES	NO	NO	BUILDING PAD SITE (LT 1.02)	-	-	-
1964	ULMUS CRASSIFOLIA	CEDAR ELM	18	ALIVE	REMOVE	YES	NO	NO	BUILDING PAD SITE (LT 1.02)	-	-	-
1965	CELTIS OCCIDENTALIS	HACKBERRY	6	ALIVE	REMOVE	NO	NO	NO	SPECIES (LT 1.02)	-	-	-
1966	CELTIS OCCIDENTALIS	CEDAR ELM	12	ALIVE	REMOVE	YES	NO	NO	BUILDING PAD SITE (LT 1.02)	-	-	-
1967	CELTIS OCCIDENTALIS	HACKBERRY	6	ALIVE	REMOVE	NO	NO	NO	SPECIES (LT 1.02)	-	-	-
1968	ULMUS CRASSIFOLIA	CEDAR ELM	11	ALIVE	REMOVE	YES	NO	NO	BUILDING PAD SITE (LT 1.02)	-	-	-
1969	CELTIS OCCIDENTALIS	HACKBERRY	6	ALIVE	REMOVE	NO	NO	NO	SPECIES (LT 1.02)	-	-	-
1970	ULMUS CRASSIFOLIA	CEDAR ELM	10	ALIVE	REMOVE	YES	NO	NO	BUILDING PAD SITE (LT 1.02)	-	-	-
1971	ULMUS CRASSIFOLIA	CEDAR ELM	10	ALIVE	REMOVE	YES	NO	NO	BUILDING PAD SITE (LT 1.02)	-	-	-
1974	ULMUS CRASSIFOLIA	CEDAR ELM	12	ALIVE	REMOVE	YES	NO	NO	BUILDING PAD SITE (LT 1.02)	-	-	-
1975	CELTIS OCCIDENTALIS	HACKBERRY	6	ALIVE	REMOVE	NO	NO	NO	SPECIES (LT 1.02)	-	-	-
1976	ULMUS CRASSIFOLIA	CEDAR ELM	15	ALIVE	REMOVE	YES	NO	NO	BUILDING PAD SITE (LT 1.02)	-	-	-
1978	ULMUS CRASSIFOLIA	CEDAR ELM	6	ALIVE	REMOVE	YES	NO	NO	BUILDING PAD SITE (LT 1.02)	-	-	-
1979	ULMUS CRASSIFOLIA	CEDAR ELM	7	ALIVE	REMOVE	YES	NO	NO	BUILDING PAD SITE (LT 1.02)	-	-	-
1981	ULMUS CRASSIFOLIA	CEDAR ELM	15	ALIVE	REMOVE	YES	NO	NO	BUILDING PAD SITE (LT 1.02)	-	-	-
1983	MAQUILA POMIFERA	BOIS D'ARC	24	ALIVE	REMOVE	NO	NO	NO	SPECIES (LT 1.02)	-	-	-
1984	CELTIS OCCIDENTALIS	HACKBERRY	9	ALIVE	REMOVE	NO	NO	NO	SPECIES (LT 1.02)	-	-	-
1987	CELTIS OCCIDENTALIS	HACKBERRY	9	ALIVE	REMOVE	NO	NO	NO	SPECIES (LT 1.02)	-	-	-
1992	ULMUS CRASSIFOLIA	CEDAR ELM	6	ALIVE	REMOVE	YES	NO	NO	BUILDING PAD SITE (LT 1.02)	-	-	-
1993	ULMUS CRASSIFOLIA	CEDAR ELM	10	ALIVE	REMOVE	YES	NO	NO	BUILDING PAD SITE (LT 1.02)	-	-	-
1994	ULMUS CRASSIFOLIA	CEDAR ELM	14	ALIVE	REMOVE	YES	NO	NO	BUILDING PAD SITE (LT 1.02)	-	-	-
1995	ULMUS CRASSIFOLIA	CEDAR ELM	12	ALIVE	REMOVE	YES	NO	NO	BUILDING PAD SITE (LT 1.02)	-	-	-
1996	ULMUS CRASSIFOLIA	CEDAR ELM	7	ALIVE	REMOVE	YES	NO	NO	BUILDING PAD SITE (LT 1.02)	-	-	-
1997	ULMUS CRASSIFOLIA	CEDAR ELM	15	ALIVE	REMOVE	YES	NO	NO	BUILDING PAD SITE (LT 1.02)	-	-	-
1998	CARYA ILLINOENSIS	PECAN	13	ALIVE	REMOVE	YES	NO	NO	BUILDING PAD SITE (LT 1.02)	-	-	-
2000	ULMUS CRASSIFOLIA	CEDAR ELM	7	ALIVE	REMOVE	YES	NO	NO	BUILDING PAD SITE (LT 1.02)	-	-	-
2001	ULMUS CRASSIFOLIA	CEDAR ELM	9	ALIVE	REMOVE	YES	NO	NO	STORM WATER EASEMENT (LT 1.02)	-	-	-
2002	ULMUS CRASSIFOLIA	CEDAR ELM	11	ALIVE	REMOVE	YES	NO	NO	STORM WATER EASEMENT (LT 1.02)	-	-	-
2003	ULMUS CRASSIFOLIA	CEDAR ELM	11	ALIVE	REMOVE	YES	NO	NO	PARKING LOT	-	-	-
2004	CELTIS OCCIDENTALIS	HACKBERRY	7	ALIVE	REMOVE	NO	NO	NO	SPECIES (LT 1.02)	-	-	-
2005	CELTIS CRASSIFOLIA	CEDAR ELM	8	ALIVE	REMOVE	YES	NO	NO	FIRE LANE (LT 1.02)	-	-	6
2006	CELTIS CRASSIFOLIA	CEDAR ELM	6	ALIVE	REMOVE	YES	NO	NO	FIRE LANE (LT 1.02)	-	-	7
2007	CELTIS OCCIDENTALIS	HACKBERRY	6	ALIVE	REMOVE	NO	NO	NO	SPECIES (LT 1.02)	-	-	12
2008	CELTIS OCCIDENTALIS	HACKBERRY	10	ALIVE	REMOVE	NO	NO	NO	SPECIES (LT 1.02)	-	-	30
2009	ULMUS CRASSIFOLIA	CEDAR ELM	10	ALIVE	REMOVE	YES	NO	NO	FIRE LANE (LT 1.02)	-	-	6
2010	ULMUS CRASSIFOLIA	CEDAR ELM	8	ALIVE	REMOVE	YES	NO	NO	FIRE LANE (LT 1.02)	-	-	22
2011	CELTIS OCCIDENTALIS	HACKBERRY	7	ALIVE	REMOVE	NO	NO	NO	SPECIES (LT 1.02)	-	-	-
2012	CELTIS OCCIDENTALIS	HACKBERRY	7	ALIVE	REMOVE	NO	NO	NO	SPECIES (LT 1.02)	-	-	-
2013	ULMUS CRASSIFOLIA	CEDAR ELM	6	ALIVE	REMOVE	YES	NO	NO	FIRE LANE (LT 1.02)	-	-	-
2101	ULMUS CRASSIFOLIA	CEDAR ELM	6	ALIVE	REMAIN	YES	NO	NO		-	-	6
2102	ULMUS CRASSIFOLIA	CEDAR ELM	7	ALIVE	REMAIN	YES	NO	NO		-	-	7
2103	ULMUS CRASSIFOLIA	CEDAR ELM	12	ALIVE	REMAIN	YES	NO	NO		-	-	12
2104	ULMUS CRASSIFOLIA	CEDAR ELM	30	ALIVE	REMAIN	YES	NO	NO		-	-	30
2105	QUERCUS VIRGINIANA	LIVE OAK	6	ALIVE	REMAIN	YES	NO	NO		-	-	6
2106	ULMUS CRASSIFOLIA	CEDAR ELM	22	ALIVE	REMAIN	YES	NO	NO		-	-	22
2107	MAQUILA POMIFERA	BOIS D'ARC	10	ALIVE	REMOVE	NO	NO	NO	SPECIES (LT 1.04)	-	-	-
2108	CARYA ILLINOENSIS	PECAN	15	ALIVE	REMOVE	YES	NO	NO	BUILDING PAD SITE (LT 1.02)	-	-	-
2109	CARYA ILLINOENSIS	PECAN	13	ALIVE	REMOVE	YES	NO	NO	BUILDING PAD SITE (LT 1.02)	-	-	-
2110	CARYA ILLINOENSIS	PECAN	7	ALIVE	REMAIN	YES	NO	NO		-	-	7
2111	QUERCUS VIRGINIANA	LIVE OAK	6	ALIVE	REMAIN	YES	NO	NO		-	-	6
2112	QUERCUS VIRGINIANA	LIVE OAK	12	ALIVE	REMAIN	YES	NO	NO		-	-	12
2113	PYRUS CALLERIANA	BRADFORD PEAR	12	ALIVE	REMOVE	YES	NO	NO	SPECIES (LT 1.04)	-	-	-
2114	QUERCUS VIRGINIANA	LIVE OAK	8	ALIVE	REMOVE	YES	YES	NO		8	-	-
2115	ULMUS CRASSIFOLIA	CEDAR ELM	14	ALIVE	REMOVE	YES	YES	NO		14	-	-
2116	CELTIS OCCIDENTALIS	HACKBERRY	10	ALIVE	REMOVE	NO	NO	NO	SPECIES (LT 1.04)	-	-	-
2117	PYRUS CALLERIANA	BRADFORD PEAR	12	ALIVE	REMOVE	YES	NO	NO	SPECIES (LT 1.04)	-	-	-
2118	CARYA ILLINOENSIS	PECAN	9	ALIVE	REMOVE	YES	YES	NO		9	-	-
2119	CELTIS OCCIDENTALIS	HACKBERRY	8	ALIVE	REMOVE	NO	NO	NO	SPECIES (LT 1.04)	-	-	-
2120	MAQUILA POMIFERA	BOIS D'ARC	16	ALIVE	REMOVE	NO	NO	NO	SPECIES (LT 1.04)	-	-	-
2121	CARYA ILLINOENSIS	PECAN	9	ALIVE	REMOVE	YES	YES	NO		9	-	-
2122	CARYA ILLINOENSIS	PECAN	11	ALIVE	REMOVE	YES	NO	NO	FIRE LANE (LT 1.04)	-	-	-
2123	CELTIS OCCIDENTALIS	HACKBERRY	8	ALIVE	REMOVE	NO	NO	NO	SPECIES (LT 1.04)	-	-	-
2124	MAQUILA POMIFERA	BOIS D'ARC	9	ALIVE	REMOVE	NO	NO	NO	SPECIES (LT 1.04)	-	-	-
2125	CELTIS OCCIDENTALIS	HACKBERRY	6	ALIVE	REMOVE	NO	NO	NO	SPECIES (LT 1.04)	-	-	-
2126	CARYA ILLINOENSIS	PECAN	8	ALIVE	REMOVE	YES	NO	NO	FIRE LANE (LT 1.04)	-	-	-
2127	CARYA ILLINOENSIS	PECAN	10	ALIVE	REMOVE	YES	NO	NO	FIRE LANE (LT 1.04)	-	-	-
2128	CELTIS OCCIDENTALIS	HACKBERRY	10	ALIVE	REMOVE	NO	NO	NO	SPECIES (LT 1.04)	-	-	-
2129	CELTIS OCCIDENTALIS	HACKBERRY	6	ALIVE	REMOVE	NO	NO	NO	SPECIES (LT 1.04)	-	-	-
2131	MAQUILA POMIFERA	BOIS D'ARC	14	ALIVE	REMAIN	NO	NO	NO	-	-	-	-

Tree Number	Botanical Name	Common Name	DBH (")	Condition	STATUS	Quality	Mitigation Required	Floodplain	Exempt-Reason Notes	Replacement Inches	Preservation Inches
2132	CELTISOCOCDENTALS	HACKBERRY	10	ALIVE	REMAIN	NO	NO	NO	-	-	-
2133	CELTISOCOCDENTALS	HACKBERRY	16	ALIVE	REMAIN	NO	NO	NO	-	-	-
2134	UIMUSGRASSFOLIA	CEDAR ELM	14	ALIVE	REMAIN	YES	NO	NO	-	-	14
2135	CELTISOCOCDENTALS	HACKBERRY	8	ALIVE	REMAIN	NO	NO	NO	-	-	-
2136	UIMUSGRASSFOLIA	CEDAR ELM	8	ALIVE	REMAIN	YES	NO	NO	-	-	8
2137	UIMUSGRASSFOLIA	CEDAR ELM	8	ALIVE	REMAIN	YES	NO	NO	-	-	8
2138	CELTISOCOCDENTALS	HACKBERRY	7	ALIVE	REMAIN	NO	NO	NO	-	-	-
2139	UIMUSGRASSFOLIA	CEDAR ELM	8	ALIVE	REMAIN	YES	NO	NO	-	-	8
2140	CELTISOCOCDENTALS	HACKBERRY	18	ALIVE	REMAIN	NO	NO	NO	-	-	-
2141	CELTISOCOCDENTALS	HACKBERRY	10	ALIVE	REMAIN	NO	NO	NO	-	-	-
2142	UIMUSGRASSFOLIA	CEDAR ELM	22	ALIVE	REMAIN	YES	NO	NO	-	-	22
2143	CELTISOCOCDENTALS	HACKBERRY	8	ALIVE	REMAIN	NO	NO	NO	-	-	-
2144	UIMUSGRASSFOLIA	CEDAR ELM	11	ALIVE	REMAIN	YES	NO	NO	-	-	11
2145	CELTISOCOCDENTALS	HACKBERRY	7	ALIVE	REMAIN	NO	NO	NO	-	-	-
2146	UIMUSGRASSFOLIA	CEDAR ELM	20	ALIVE	REMAIN	YES	NO	NO	-	-	20
2147	CELTISOCOCDENTALS	HACKBERRY	9	ALIVE	REMAIN	NO	NO	NO	-	-	-
2148	CELTISOCOCDENTALS	HACKBERRY	6	ALIVE	REMAIN	NO	NO	NO	-	-	-
2150	CELTISOCOCDENTALS	HACKBERRY	10	ALIVE	REMAIN	NO	NO	NO	-	-	-
2151	CELTISOCOCDENTALS	HACKBERRY	10	ALIVE	REMAIN	NO	NO	NO	-	-	-
2152	CELTISOCOCDENTALS	HACKBERRY	22	ALIVE	REMAIN	NO	NO	NO	-	-	-
2153	CELTISOCOCDENTALS	HACKBERRY	28	ALIVE	REMAIN	NO	NO	NO	-	-	-
2154	CELTISOCOCDENTALS	HACKBERRY	8	ALIVE	REMAIN	NO	NO	NO	-	-	-
2155	CELTISOCOCDENTALS	HACKBERRY	20	ALIVE	REMAIN	NO	NO	NO	-	-	-
2156	UIMUSGRASSFOLIA	CEDAR ELM	12	ALIVE	REMAIN	YES	NO	NO	-	-	12
2157	MAQLURA POMIFERA	BOIS D'ARC	8	ALIVE	REMOVE	NO	NO	NO	SPECIES (LT 1.01)	-	-
2158	MAQLURA POMIFERA	BOIS D'ARC	24	ALIVE	REMOVE	NO	NO	NO	SPECIES (LT 1.01)	-	-
2160	CELTISOCOCDENTALS	HACKBERRY	6	ALIVE	REMOVE	NO	NO	NO	SPECIES (LT 1.01)	-	-
2161	CELTISOCOCDENTALS	HACKBERRY	7	ALIVE	REMOVE	NO	NO	NO	SPECIES (LT 1.01)	-	-
2162	UIMUSGRASSFOLIA	CEDAR ELM	10	ALIVE	REMOVE	YES	NO	NO	FIRE LANE (LT 1.01)	-	-
2163	PYRUSCALLERYANA	BRADFORD PEAR	8	ALIVE	REMOVE	YES	NO	NO	SPECIES (LT 1.01)	-	-
2164	PYRUSCALLERYANA	BRADFORD PEAR	12	ALIVE	REMOVE	YES	NO	NO	SPECIES (LT 1.01)	-	-
2165	MAQLURA POMIFERA	BOIS D'ARC	20	ALIVE	REMOVE	NO	NO	NO	SPECIES (LT 1.01)	-	-
2166	CELTISOCOCDENTALS	HACKBERRY	10	ALIVE	REMOVE	NO	NO	NO	SPECIES (LT 1.01)	-	-
2167	CELTISOCOCDENTALS	HACKBERRY	11	ALIVE	REMOVE	NO	NO	NO	SPECIES (LT 1.01)	-	-
3001	CELTISOCOCDENTALS	HACKBERRY	10	ALIVE	REMOVE	NO	NO	NO	SPECIES (LT 1.05)	-	-
3002	CARYA OVATA	SHAGBARK HICKORY	6	ALIVE	REMOVE	YES	NO	NO	BUILDING PAD SITE (LT 1.05)	-	-
3003	UIMUSGRASSFOLIA	CEDAR ELM	10	ALIVE	REMOVE	YES	NO	NO	BUILDING PAD SITE (LT 1.05)	-	-
3004	CELTISOCOCDENTALS	HACKBERRY	8	ALIVE	REMOVE	NO	NO	NO	SPECIES (LT 1.05)	-	-
3005	CELTISOCOCDENTALS	HACKBERRY	8	ALIVE	REMOVE	NO	NO	NO	SPECIES (LT 1.05)	-	-
3006	CELTISOCOCDENTALS	HACKBERRY	14	ALIVE	REMOVE	NO	NO	NO	SPECIES (LT 1.05)	-	-
3007	CELTISOCOCDENTALS	HACKBERRY	12	ALIVE	REMOVE	NO	NO	NO	SPECIES (LT 1.05)	-	-
3008	CELTISOCOCDENTALS	HACKBERRY	8	ALIVE	REMOVE	NO	NO	NO	SPECIES (LT 1.05)	-	-
3009	CELTISOCOCDENTALS	HACKBERRY	8	ALIVE	REMOVE	NO	NO	NO	SPECIES (LT 1.05)	-	-
3010	CELTISOCOCDENTALS	HACKBERRY	10	ALIVE	REMOVE	NO	NO	NO	SPECIES (LT 1.05)	-	-
3011	UIMUSGRASSFOLIA	CEDAR ELM	18	ALIVE	REMOVE	YES	NO	NO	BUILDING PAD SITE (LT 1.06)	-	-
3014	CELTISOCOCDENTALS	HACKBERRY	12	ALIVE	REMOVE	NO	NO	NO	SPECIES (LT 1.06)	-	-
3015	UIMUSGRASSFOLIA	CEDAR ELM	8	ALIVE	REMOVE	YES	NO	NO	BUILDING PAD SITE (LT 1.06)	-	-
3016	UIMUSGRASSFOLIA	CEDAR ELM	8	ALIVE	REMOVE	YES	NO	NO	BUILDING PAD SITE (LT 1.06)	-	-
3017	CELTISOCOCDENTALS	HACKBERRY	12	ALIVE	REMOVE	NO	NO	NO	SPECIES (LT 1.06)	-	-
3018	CELTISOCOCDENTALS	HACKBERRY	8	ALIVE	REMOVE	NO	NO	NO	SPECIES (LT 1.06)	-	-
3019	CELTISOCOCDENTALS	HACKBERRY	8	ALIVE	REMOVE	NO	NO	NO	SPECIES (LT 1.06)	-	-
3020	CELTISOCOCDENTALS	HACKBERRY	8	ALIVE	REMOVE	NO	NO	NO	SPECIES (LT 1.06)	-	-
3021	CELTISOCOCDENTALS	HACKBERRY	18	ALIVE	REMOVE	NO	NO	NO	SPECIES (LT 1.06)	-	-
3022	UIMUSGRASSFOLIA	CEDAR ELM	8	ALIVE	REMOVE	YES	NO	NO	BUILDING PAD SITE (LT 1.03)	-	-
3023	CELTISOCOCDENTALS	HACKBERRY	8	ALIVE	REMOVE	NO	NO	NO	SPECIES (LT 1.03)	-	-
3024	CELTISOCOCDENTALS	HACKBERRY	14	ALIVE	REMOVE	NO	NO	NO	SPECIES (LT 1.03)	-	-
3025	CELTISOCOCDENTALS	HACKBERRY	10	ALIVE	REMOVE	NO	NO	NO	SPECIES (LT 1.03)	-	-
3026	UIMUSGRASSFOLIA	CEDAR ELM	10	ALIVE	REMOVE	YES	NO	NO	BUILDING PAD SITE (LT 1.03)	-	-
3027	MAQLURA POMIFERA	BOIS D'ARC	14	ALIVE	REMOVE	NO	NO	NO	SPECIES (LT 1.03)	-	-
3028	UIMUSGRASSFOLIA	CEDAR ELM	14	ALIVE	REMOVE	YES	NO	NO	BUILDING PAD SITE (LT 1.03)	-	-
3029	CELTISOCOCDENTALS	HACKBERRY	12	ALIVE	REMOVE	NO	NO	NO	SPECIES (LT 1.03)	-	-
3030	UIMUSGRASSFOLIA	CEDAR ELM	12	ALIVE	REMOVE	YES	NO	NO	BUILDING PAD SITE (LT 1.03)	-	-
3031	UIMUSGRASSFOLIA	CEDAR ELM	12	ALIVE	REMOVE	YES	NO	NO	BUILDING PAD SITE (LT 1.06)	-	-
3032	UIMUSGRASSFOLIA	CEDAR ELM	10	ALIVE	REMOVE	YES	NO	NO	BUILDING PAD SITE (LT 1.06)	-	-
3033	UIMUSGRASSFOLIA	CEDAR ELM	8	ALIVE	REMOVE	YES	NO	NO	BUILDING PAD SITE (LT 1.06)	-	-
3034	MAQLURA POMIFERA	BOIS D'ARC	14	ALIVE	REMOVE	NO	NO	NO	SPECIES (LT 1.06)	-	-
3035	UIMUSGRASSFOLIA	CEDAR ELM	6	ALIVE	REMOVE	YES	NO	NO	FIRE LANE (LT 1.03)	-	-
3036	UIMUSGRASSFOLIA	CEDAR ELM	6	ALIVE	REMOVE	YES	NO	NO	FIRE LANE (LT 1.03)	-	-
3037	UIMUSGRASSFOLIA	CEDAR ELM	10	ALIVE	REMOVE	YES	NO	NO	FIRE LANE (LT 1.03)	-	-
3038	UIMUSGRASSFOLIA	CEDAR ELM	18	ALIVE	REMOVE	YES	NO	NO	FIRE LANE (LT 1.03)	-	-
3039	UIMUSGRASSFOLIA	CEDAR ELM	22	ALIVE	REMOVE	YES	NO	NO	FIRE LANE (LT 1.03)	-	-
3040	UIMUSGRASSFOLIA	CEDAR ELM	14	ALIVE	REMOVE	YES	NO	NO	FIRE LANE (LT 1.03)	-	-
3041	UIMUSGRASSFOLIA	CEDAR ELM	10	ALIVE	REMOVE	YES	NO	NO	FIRE LANE (LT 1.03)	-	-
3042	UIMUSGRASSFOLIA	CEDAR ELM	10	ALIVE	REMOVE	YES	NO	NO	BUILDING PAD SITE (LT 1.03)	-	-
3043	CELTISOCOCDENTALS	HACKBERRY	10	ALIVE	REMOVE	NO	NO	NO	SPECIES (LT 1.03)	-	-
3044	UIMUSGRASSFOLIA	CEDAR ELM	10	ALIVE	REMOVE	YES	NO	NO	BUILDING PAD SITE (LT 1.03)	-	-
3045	UIMUSGRASSFOLIA	CEDAR ELM	8	ALIVE	REMOVE	YES	NO	NO	BUILDING PAD SITE (LT 1.03)	-	-
3046	CELTISOCOCDENTALS	HACKBERRY	8	ALIVE	REMOVE	NO	NO	NO	SPECIES (LT 1.03)	-	-
3047	UIMUSGRASSFOLIA	CEDAR ELM	8	ALIVE	REMOVE	YES	NO	NO	BUILDING PAD SITE (LT 1.03)	-	-
3048	UIMUSGRASSFOLIA	CEDAR ELM	14	ALIVE	REMOVE	YES	NO	NO	BUILDING PAD SITE (LT 1.03)	-	-
3049	UIMUSGRASSFOLIA	CEDAR ELM	10	ALIVE	REMOVE	YES	NO	NO	BUILDING PAD SITE (LT 1.03)	-	-
3050	UIMUSGRASSFOLIA	CEDAR ELM	15	ALIVE	REMOVE	YES	NO	NO	BUILDING PAD SITE (LT 1.03)	-	-
3051	UIMUSGRASSFOLIA	CEDAR ELM	15	ALIVE	REMOVE	YES	NO	NO	BUILDING PAD SITE (LT 1.03)	-	-
3052	UIMUSGRASSFOLIA	CEDAR ELM	15	ALIVE	REMOVE	YES	NO	NO	BUILDING PAD SITE (LT 1.03)	-	-
3053	UIMUSGRASSFOLIA	CEDAR ELM	15	ALIVE	REMOVE	YES	NO	NO	BUILDING PAD SITE (LT 1.03)	-	-
3054	UIMUSGRASSFOLIA	CEDAR ELM	15	ALIVE	REMOVE	YES	NO	NO	BUILDING PAD SITE (LT 1.03)	-	-
3055	UIMUSGRASSFOLIA	CEDAR ELM	10	ALIVE	REMOVE	YES	NO	NO	BUILDING PAD SITE (LT 1.03)	-	-
3056	CELTISOCOCDENTALS	HACKBERRY	6	ALIVE	REMOVE	NO	NO	NO	SPECIES (LT 1.03)	-	-
3057	UIMUSGRASSFOLIA	CEDAR ELM	9	ALIVE	REMOVE	YES	NO	NO	BUILDING PAD SITE (LT 1.03)	-	-
3058	UIMUSGRASSFOLIA	CEDAR ELM	9	ALIVE	REMOVE	YES	NO	NO	BUILDING PAD SITE (LT 1.03)	-	-
3059	UIMUSGRASSFOLIA	CEDAR ELM	9	ALIVE	REMOVE	YES	NO	NO	BUILDING PAD SITE (LT 1.03)	-	-
3060	UIMUSGRASSFOLIA	CEDAR ELM	24	ALIVE	REMOVE	YES	NO	NO	BUILDING PAD SITE (LT 1.03)	-	-
3061	CELTISOCOCDENTALS	HACKBERRY	8	ALIVE	REMOVE	NO	NO	NO	SPECIES (LT 1.03)	-	-
3062	UIMUSGRASSFOLIA	CEDAR ELM	18	ALIVE	REMOVE	YES	NO	NO	BUILDING PAD SITE (LT 1.03)	-	-
3063	UIMUSGRASSFOLIA	CEDAR ELM	18	ALIVE	REMOVE	YES	NO	NO	BUILDING PAD SITE (LT 1.03)	-	-
3064	UIMUSGRASSFOLIA	CEDAR ELM	28	ALIVE	REMOVE	YES	NO	NO	BUILDING PAD SITE (LT 1.03)	-	-
3065	UIMUSGRASSFOLIA	CEDAR ELM	25	ALIVE	REMOVE	YES	NO	NO	BUILDING PAD SITE (LT 1.03)	-	-
3066	UIMUSGRASSFOLIA	CEDAR ELM	30	ALIVE	REMOVE	YES	NO	NO	FIRE LANE (LT 1.03)	-	-
3067	CELTISOCOCDENTALS	HACKBERRY	12	ALIVE	REMOVE	NO	NO	NO	SPECIES (LT 1.03)	-	-
3068	CELTISOCOCDENTALS	HACKBERRY	15	ALIVE	REMOVE	NO	NO	NO	SPECIES (LT 1.03)	-	-
3069	CELTISOCOCDENTALS	HACKBERRY	10	ALIVE	REMOVE	NO	NO	NO	SPECIES (LT 1.03)	-	-
3070	CELTISOCOCDENTALS	HACKBERRY	10	ALIVE	REMOVE	NO	NO	NO	SPECIES (LT 1.03)	-	-
3071	UIMUSGRASSFOLIA	CEDAR ELM	8	ALIVE	REMOVE	YES	NO	NO	FIRE LANE (LT 1.03)	-	-
3072	UIMUSGRASSFOLIA	CEDAR ELM	8	ALIVE	REMOVE	YES	NO	NO	FIRE LANE (LT 1.03)	-	-
3073	UIMUSGRASSFOLIA	CEDAR ELM	24	ALIVE	REMOVE	YES	NO	NO	FIRE LANE (LT 1.03)	-	-
3074	UIMUSGRASSFOLIA	CEDAR ELM	8	ALIVE	REMOVE	YES	NO	NO	FIRE LANE (LT 1.03)	-	-
3075	UIMUSGRASSFOLIA	CEDAR ELM	8	ALIVE	REMOVE	YES	NO	NO	FIRE LANE (LT 1.03)	-	-
3076	UIMUSGRASSFOLIA	CEDAR ELM	12	ALIVE	REMOVE	YES	NO	NO	FIRE LANE (LT 1.03)	-	-
3077	UIMUSGRASSFOLIA	CEDAR ELM	8	ALIVE	REMOVE	YES	NO	NO	FIRE LANE (LT 1.03)	-	-

Tree Number	Botanical Name	Common Name	DBH (")	Condition	STATUS	Quality	Mitigation Required	Floodplain	Exempt-Reason Notes	Replacement Inches	Preservation Inches
3078	ULMUS CRASSIFOLIA	CEDAR ELM	12	ALIVE	REMOVE	YES	NO	NO	FIRELANE (LT 1.03)	-	-
3079	ULMUS CRASSIFOLIA	CEDAR ELM	6	ALIVE	REMOVE	YES	NO	NO	FIRELANE (LT 1.03)	-	-
3080	ULMUS CRASSIFOLIA	CEDAR ELM	6	ALIVE	REMOVE	YES	NO	NO	FIRELANE (LT 1.03)	-	-
3081	ULMUS CRASSIFOLIA	CEDAR ELM	8	ALIVE	REMOVE	YES	NO	NO	FIRELANE (LT 1.03)	-	-
3082	ULMUS CRASSIFOLIA	CEDAR ELM	6	ALIVE	REMOVE	YES	NO	NO	FIRELANE (LT 1.03)	-	-
3083	ULMUS CRASSIFOLIA	CEDAR ELM	8	ALIVE	REMOVE	YES	NO	NO	FIRELANE (LT 1.03)	-	-
3084	ULMUS CRASSIFOLIA	CEDAR ELM	8	ALIVE	REMOVE	YES	NO	NO	FIRELANE (LT 1.03)	-	-
3085	ULMUS CRASSIFOLIA	CEDAR ELM	8	ALIVE	REMOVE	YES	NO	NO	BUILDING PAD SITE (LT 1.03)	-	-
3086	ULMUS CRASSIFOLIA	CEDAR ELM	12	ALIVE	REMOVE	YES	NO	NO	FIRELANE (LT 1.03)	-	-
3087	CARYA ILLINOENSIS	PECAN	7	ALIVE	REMOVE	YES	YES	NO	FIRELANE (LT 1.03)	7	-
3088	CARYA ILLINOENSIS	PECAN	7	ALIVE	REMOVE	YES	YES	NO	FIRELANE (LT 1.03)	7	-
3089	ULMUS CRASSIFOLIA	CEDAR ELM	8	ALIVE	REMOVE	YES	NO	NO	FIRELANE (LT 1.03)	-	-
3090	ULMUS CRASSIFOLIA	CEDAR ELM	8	ALIVE	REMOVE	YES	NO	NO	FIRELANE (LT 1.03)	-	-
3091	ULMUS CRASSIFOLIA	CEDAR ELM	10	ALIVE	REMOVE	YES	NO	NO	FIRELANE (LT 1.03)	-	-
3092	ULMUS CRASSIFOLIA	CEDAR ELM	10	ALIVE	REMOVE	YES	NO	NO	FIRELANE (LT 1.03)	-	-
3093	ULMUS CRASSIFOLIA	CEDAR ELM	12	ALIVE	REMOVE	YES	NO	NO	FIRELANE (LT 1.03)	-	-
3094	ULMUS CRASSIFOLIA	CEDAR ELM	12	ALIVE	REMOVE	YES	NO	NO	FIRELANE (LT 1.03)	-	-
3095	ULMUS CRASSIFOLIA	CEDAR ELM	10	ALIVE	REMOVE	YES	NO	NO	FIRELANE (LT 1.03)	-	-
3096	ULMUS CRASSIFOLIA	CEDAR ELM	8	ALIVE	REMOVE	YES	NO	NO	FIRELANE (LT 1.03)	-	-
3097	ULMUS CRASSIFOLIA	CEDAR ELM	12	ALIVE	REMOVE	YES	NO	NO	FIRELANE (LT 1.03)	-	-
3098	ULMUS CRASSIFOLIA	CEDAR ELM	8	ALIVE	REMOVE	YES	NO	NO	FIRELANE (LT 1.03)	-	-
3099	ULMUS CRASSIFOLIA	CEDAR ELM	10	ALIVE	REMOVE	YES	NO	NO	FIRELANE (LT 1.03)	-	-
3100	ULMUS CRASSIFOLIA	CEDAR ELM	14	ALIVE	REMOVE	YES	NO	NO	GAS EASEMENT	-	-
3101	ULMUS CRASSIFOLIA	CEDAR ELM	10	ALIVE	REMOVE	YES	NO	NO	GAS EASEMENT	-	-
3102	ULMUS CRASSIFOLIA	CEDAR ELM	8	ALIVE	REMOVE	YES	NO	NO	GAS EASEMENT	-	-
3103	ULMUS CRASSIFOLIA	CEDAR ELM	6	ALIVE	REMOVE	YES	NO	NO	FIRELANE (LT 1.03)	-	-
3104	ULMUS CRASSIFOLIA	CEDAR ELM	10	ALIVE	REMOVE	YES	NO	NO	FIRELANE (LT 1.03)	-	-
3105	ULMUS CRASSIFOLIA	CEDAR ELM	6	ALIVE	REMOVE	YES	NO	NO	FIRELANE (LT 1.03)	-	-
3106	ULMUS CRASSIFOLIA	CEDAR ELM	8	ALIVE	REMOVE	YES	NO	NO	FIRELANE (LT 1.03)	-	-
3107	ULMUS CRASSIFOLIA	CEDAR ELM	6	ALIVE	REMOVE	YES	NO	NO	FIRELANE (LT 1.03)	-	-
3108	ULMUS CRASSIFOLIA	CEDAR ELM	10	ALIVE	REMOVE	YES	NO	NO	FIRELANE (LT 1.03)	-	-
3109	ULMUS CRASSIFOLIA	CEDAR ELM	6	ALIVE	REMOVE	YES	NO	NO	FIRELANE (LT 1.03)	-	-
3110	ULMUS CRASSIFOLIA	CEDAR ELM	8	ALIVE	REMOVE	YES	NO	NO	FIRELANE (LT 1.03)	-	-
3111	ULMUS CRASSIFOLIA	CEDAR ELM	6	ALIVE	REMOVE	YES	NO	NO	FIRELANE (LT 1.03)	-	-
3112	ULMUS CRASSIFOLIA	CEDAR ELM	6	ALIVE	REMOVE	YES	NO	NO	FIRELANE (LT 1.03)	-	-
3113	ULMUS CRASSIFOLIA	CEDAR ELM	10	ALIVE	REMOVE	YES	NO	NO	FIRELANE (LT 1.03)	-	-
3114	ULMUS CRASSIFOLIA	CEDAR ELM	8	ALIVE	REMOVE	YES	NO	NO	FIRELANE (LT 1.03)	-	-
3115	ULMUS CRASSIFOLIA	CEDAR ELM	6	ALIVE	REMOVE	YES	NO	NO	FIRELANE (LT 1.03)	-	-
3116	ULMUS CRASSIFOLIA	CEDAR ELM	8	ALIVE	REMOVE	YES	NO	NO	FIRELANE (LT 1.03)	-	-
3117	ULMUS CRASSIFOLIA	CEDAR ELM	6	ALIVE	REMOVE	YES	NO	NO	FIRELANE (LT 1.03)	-	-
3118	ULMUS CRASSIFOLIA	CEDAR ELM	8	ALIVE	REMOVE	YES	NO	NO	FIRELANE (LT 1.03)	-	-
3119	ULMUS CRASSIFOLIA	CEDAR ELM	8	ALIVE	REMOVE	YES	NO	NO	BUILDING PAD SITE (LT 1.03)	-	-
3120	ULMUS CRASSIFOLIA	CEDAR ELM	6	ALIVE	REMOVE	YES	NO	NO	BUILDING PAD SITE (LT 1.03)	-	-
3121	ULMUS CRASSIFOLIA	CEDAR ELM	8	ALIVE	REMOVE	YES	NO	NO	FIRELANE (LT 1.03)	-	-
3122	ULMUS CRASSIFOLIA	CEDAR ELM	11	ALIVE	REMOVE	YES	NO	NO	FIRELANE (LT 1.03)	-	-
3123	ULMUS CRASSIFOLIA	CEDAR ELM	8	ALIVE	REMOVE	YES	NO	NO	CUT AND FILL	-	-
3124	ULMUS CRASSIFOLIA	CEDAR ELM	6	ALIVE	REMOVE	YES	NO	NO	PARKING LOT (LT 1.03)	-	-
3125	ULMUS CRASSIFOLIA	CEDAR ELM	8	ALIVE	REMOVE	YES	NO	NO	PARKING LOT (LT 1.03)	-	-
3126	ULMUS CRASSIFOLIA	CEDAR ELM	10	ALIVE	REMOVE	YES	NO	NO	BUILDING PAD SITE (LT 1.03)	-	-
3127	ULMUS CRASSIFOLIA	CEDAR ELM	6	ALIVE	REMOVE	YES	NO	NO	BUILDING PAD SITE (LT 1.03)	-	-
3128	ULMUS CRASSIFOLIA	CEDAR ELM	6	ALIVE	REMOVE	YES	NO	NO	BUILDING PAD SITE (LT 1.03)	-	-
3129	ULMUS CRASSIFOLIA	CEDAR ELM	8	ALIVE	REMOVE	YES	NO	NO	BUILDING PAD SITE (LT 1.03)	-	-
3130	ULMUS CRASSIFOLIA	CEDAR ELM	6	ALIVE	REMOVE	YES	NO	NO	BUILDING PAD SITE (LT 1.03)	-	-
3131	ULMUS CRASSIFOLIA	CEDAR ELM	6	ALIVE	REMOVE	YES	NO	NO	BUILDING PAD SITE (LT 1.03)	-	-
3132	ULMUS CRASSIFOLIA	CEDAR ELM	6	ALIVE	REMOVE	YES	NO	NO	BUILDING PAD SITE (LT 1.03)	-	-
3133	ULMUS CRASSIFOLIA	CEDAR ELM	6	ALIVE	REMOVE	YES	NO	NO	BUILDING PAD SITE (LT 1.03)	-	-
3134	ULMUS CRASSIFOLIA	CEDAR ELM	6	ALIVE	REMOVE	YES	NO	NO	BUILDING PAD SITE (LT 1.03)	-	-
3135	ULMUS CRASSIFOLIA	CEDAR ELM	8	ALIVE	REMOVE	YES	NO	NO	BUILDING PAD SITE (LT 1.03)	-	-
3136	ULMUS CRASSIFOLIA	CEDAR ELM	6	ALIVE	REMOVE	YES	NO	NO	BUILDING PAD SITE (LT 1.03)	-	-
3137	ULMUS CRASSIFOLIA	CEDAR ELM	8	ALIVE	REMOVE	YES	NO	NO	BUILDING PAD SITE (LT 1.03)	-	-
3138	ULMUS CRASSIFOLIA	CEDAR ELM	12	ALIVE	REMOVE	YES	NO	NO	BUILDING PAD SITE (LT 1.03)	-	-
3139	ULMUS CRASSIFOLIA	CEDAR ELM	10	ALIVE	REMOVE	YES	NO	NO	BUILDING PAD SITE (LT 1.03)	-	-
3140	ULMUS CRASSIFOLIA	CEDAR ELM	8	ALIVE	REMOVE	YES	NO	NO	BUILDING PAD SITE (LT 1.03)	-	-
3141	ULMUS CRASSIFOLIA	CEDAR ELM	6	ALIVE	REMOVE	YES	NO	NO	BUILDING PAD SITE (LT 1.03)	-	-
3142	ULMUS CRASSIFOLIA	CEDAR ELM	10	ALIVE	REMOVE	YES	NO	NO	BUILDING PAD SITE (LT 1.03)	-	-
3143	ULMUS CRASSIFOLIA	CEDAR ELM	12	ALIVE	REMOVE	YES	NO	NO	BUILDING PAD SITE (LT 1.03)	-	-
3144	ULMUS CRASSIFOLIA	CEDAR ELM	8	ALIVE	REMOVE	YES	NO	NO	BUILDING PAD SITE (LT 1.03)	-	-
3145	ULMUS CRASSIFOLIA	CEDAR ELM	8	ALIVE	REMOVE	YES	NO	NO	BUILDING PAD SITE (LT 1.03)	-	-
3146	ULMUS CRASSIFOLIA	CEDAR ELM	10	ALIVE	REMOVE	YES	NO	NO	BUILDING PAD SITE (LT 1.03)	-	-
3147	ULMUS CRASSIFOLIA	CEDAR ELM	8	ALIVE	REMOVE	YES	NO	NO	BUILDING PAD SITE (LT 1.03)	-	-
3148	ULMUS CRASSIFOLIA	CEDAR ELM	8	ALIVE	REMOVE	YES	NO	NO	BUILDING PAD SITE (LT 1.03)	-	-
3149	ULMUS CRASSIFOLIA	CEDAR ELM	6	ALIVE	REMOVE	YES	NO	NO	BUILDING PAD SITE (LT 1.03)	-	-
3150	ULMUS CRASSIFOLIA	CEDAR ELM	14	ALIVE	REMOVE	YES	NO	NO	PARKING LOT (LT 1.02)	-	-
3151	ULMUS CRASSIFOLIA	CEDAR ELM	16	ALIVE	REMOVE	YES	NO	NO	FIRELANE (LT 1.02)	-	-
3152	ULMUS CRASSIFOLIA	CEDAR ELM	10	ALIVE	REMOVE	YES	NO	NO	FIRELANE (LT 1.02)	-	-
3153	ULMUS CRASSIFOLIA	CEDAR ELM	6	ALIVE	REMOVE	YES	NO	NO	PARKING LOT (LT 1.02)	-	-
3154	ULMUS CRASSIFOLIA	CEDAR ELM	6	ALIVE	REMOVE	YES	NO	NO	PARKING LOT (LT 1.02)	-	-
3155	ULMUS CRASSIFOLIA	CEDAR ELM	8	ALIVE	REMOVE	YES	NO	NO	PARKING LOT (LT 1.02)	-	-
3156	ULMUS CRASSIFOLIA	CEDAR ELM	8	ALIVE	REMOVE	YES	NO	NO	FIRELANE (LT 1.02)	-	-
3157	ULMUS CRASSIFOLIA	CEDAR ELM	14	ALIVE	REMOVE	YES	NO	NO	PARKING LOT (LT 1.02)	-	-
3158	ULMUS CRASSIFOLIA	CEDAR ELM	10	ALIVE	REMOVE	YES	NO	NO	PARKING LOT (LT 1.02)	-	-
3159	ULMUS CRASSIFOLIA	CEDAR ELM	8	ALIVE	REMOVE	YES	NO	NO	PARKING LOT (LT 1.02)	-	-
3160	ULMUS CRASSIFOLIA	CEDAR ELM	10	ALIVE	REMOVE	YES	NO	NO	FIRELANE (LT 1.02)	-	-
3161	ULMUS CRASSIFOLIA	CEDAR ELM	8	ALIVE	REMOVE	YES	NO	NO	FIRELANE (LT 1.02)	-	-
3162	ULMUS CRASSIFOLIA	CEDAR ELM	8	ALIVE	REMOVE	YES	NO	NO	FIRELANE (LT 1.02)	-	-
3163	ULMUS CRASSIFOLIA	CEDAR ELM	14	ALIVE	REMOVE	YES	NO	NO	PARKING LOT (LT 1.02)	-	-
3164	ULMUS CRASSIFOLIA	CEDAR ELM	30	ALIVE	REMOVE	YES	NO	NO	PARKING LOT (LT 1.02)	-	-
3165	ULMUS CRASSIFOLIA	CEDAR ELM	8	ALIVE	REMAIN	YES	NO	NO	-	-	-
3166	ULMUS CRASSIFOLIA	CEDAR ELM	8	ALIVE	REMAIN	YES	NO	NO	-	-	-

SITE PLAN
HOPEWELL INDUSTRIAL
TRACT 63
Being 14.4632 Acres Out Of The
WILLIAM DAVIS SURVEY
Abstract No. 248
City of McKinney, Collin County, Texas
City Project No. SITE2025-0044
Submitted: June 2nd, 2025

Owner: Petefish Rose & Vpi Tx-Two LLC 4722 N. 24th Street, Suite 440 Phoenix, AZ 85016 Contact: Derek Fox Phone: (403)-476-1282	Developer: Hopewell Development 4722 N. 24th Street, Suite 440 Phoenix, AZ 85016 Contact: Derek Fox Phone: (403)-476-1282	Engineer/Surveyor: Kim-Horn and Associates, Inc. 260 East Davis Street, Suite 100 McKinney, Texas 75069 Contact: John Tedesco, P.E. Phone: (469)301-2597
--	---	--

SHEET NUMBER		LT 3.03	
TREE PRESERVATION CHART			
HOPEWELL INDUSTRIAL		KHA PROJECT 06311120 DATE OCTOBER 2025 SCALE: AS SHOWN DESIGNED BY: MFP DRAWN BY: JWI/BTM CHECKED BY: MFP	
		Kimley»»Horn © 2025 KIMLEY-HORN AND ASSOCIATES, INC. 6160 WARREN PARKWAY, SUITE 210, FRISCO, TX 75034 PHONE: 972-335-3580 WWW.KIMLEY-HORN.COM TEXAS REGISTERED ENGINEERING FIRM F-928	
		No.	Revisions
		Date	By

Tree Number	Botanical Name	Common Name	DBH (")	Condition	STATUS	Quality	Mitigation Required	Floodplain	Exempt-Reason Notes	Replacement Inches	Preservation Inches
3746	UlmusCrassifolia	CEDAR ELM	6	ALIVE	REMOVE	YES	NO	NO	BUILDING PAD SITE (LT 1.02)	-	-
3747	CeltisOccidentalis	HACKBERRY	6	ALIVE	REMOVE	NO	NO	NO	SPECIES (LT 1.02)	-	-
3748	UlmusCrassifolia	CEDAR ELM	6	ALIVE	REMOVE	YES	NO	NO	FIRELANE (LT 1.02)	-	-
3749	UlmusCrassifolia	CEDAR ELM	7	ALIVE	REMOVE	YES	NO	NO	FIRELANE (LT 1.02)	-	-
3750	UlmusCrassifolia	CEDAR ELM	6	ALIVE	REMOVE	YES	NO	NO	STORM WATER EASEMENT (LT 1.02)	-	-
3751	UlmusCrassifolia	CEDAR ELM	18	ALIVE	REMAIN	YES	NO	NO	STORM WATER EASEMENT (LT 1.02)	-	-
3752	UlmusCrassifolia	CEDAR ELM	6	ALIVE	REMOVE	YES	NO	NO	STORM WATER EASEMENT (LT 1.02)	-	-
3753	UlmusCrassifolia	CEDAR ELM	7	ALIVE	REMAIN	YES	NO	NO	STORM WATER EASEMENT (LT 1.02)	-	-
3754	UlmusCrassifolia	CEDAR ELM	8	ALIVE	REMAIN	YES	NO	NO	-	-	-
3755	UlmusCrassifolia	CEDAR ELM	18	ALIVE	REMOVE	YES	NO	NO	FIRELANE (LT 1.02)	-	-
3756	UlmusCrassifolia	CEDAR ELM	18	ALIVE	REMOVE	YES	NO	NO	FIRELANE (LT 1.02)	-	-
3757	UlmusCrassifolia	CEDAR ELM	6	ALIVE	REMOVE	YES	NO	NO	FIRELANE (LT 1.02)	-	-
3758	UlmusCrassifolia	CEDAR ELM	12	ALIVE	REMOVE	YES	NO	NO	FIRELANE (LT 1.02)	-	-
3759	UlmusCrassifolia	CEDAR ELM	12	ALIVE	REMOVE	YES	NO	NO	STORM WATER EASEMENT (LT 1.02)	-	-
3760	UlmusCrassifolia	CEDAR ELM	2	ALIVE	REMOVE	NO	NO	NO	STORM WATER EASEMENT (LT 1.02)	-	-
3761	UlmusCrassifolia	CEDAR ELM	8	ALIVE	REMOVE	YES	NO	NO	STORM WATER EASEMENT (LT 1.02)	-	-
3762	UlmusCrassifolia	CEDAR ELM	8	ALIVE	REMOVE	YES	NO	NO	STORM WATER EASEMENT (LT 1.02)	-	-
3763	UlmusCrassifolia	CEDAR ELM	12	ALIVE	REMOVE	YES	NO	NO	FIRELANE (LT 1.02)	-	-
3764	UlmusCrassifolia	CEDAR ELM	12	ALIVE	REMAIN	YES	NO	NO	STORM WATER EASEMENT (LT 1.02)	-	-
3765	CeltisOccidentalis	HACKBERRY	6	ALIVE	REMOVE	NO	NO	NO	SPECIES (LT 1.02)	-	-
3766	UlmusCrassifolia	CEDAR ELM	12	ALIVE	REMOVE	YES	NO	NO	PARKING LOT (LT 1.02)	-	-
3767	UlmusCrassifolia	CEDAR ELM	13	ALIVE	REMOVE	YES	NO	NO	BUILDING PAD SITE (LT 1.02)	-	-
3768	CeltisOccidentalis	HACKBERRY	8	ALIVE	REMOVE	NO	NO	NO	SPECIES (LT 1.02)	-	-
3769	UlmusCrassifolia	CEDAR ELM	8	ALIVE	REMOVE	YES	NO	NO	BUILDING PAD SITE (LT 1.02)	-	-
3770	UlmusCrassifolia	CEDAR ELM	15	ALIVE	REMOVE	YES	NO	NO	BUILDING PAD SITE (LT 1.02)	-	-
3772	UlmusCrassifolia	CEDAR ELM	14	ALIVE	REMAIN	YES	NO	NO	BUILDING PAD SITE (LT 1.02)	-	14
3776	UlmusCrassifolia	CEDAR ELM	11	ALIVE	REMOVE	YES	NO	NO	STORM WATER EASEMENT (LT 1.02)	-	-
3778	CaryaIllinoensis	PECAN	6	ALIVE	REMOVE	YES	NO	NO	FIRELANE (LT 1.02)	-	-
3779	UlmusCrassifolia	CEDAR ELM	8	ALIVE	REMOVE	YES	NO	NO	FIRELANE (LT 1.02)	-	-
3780	UlmusCrassifolia	CEDAR ELM	6	ALIVE	REMOVE	YES	NO	NO	FIRELANE (LT 1.02)	-	-
3781	UlmusCrassifolia	CEDAR ELM	6	ALIVE	REMOVE	YES	NO	NO	FIRELANE (LT 1.02)	-	-
3782	CeltisOccidentalis	HACKBERRY	10	ALIVE	REMOVE	NO	NO	NO	SPECIES (LT 1.02)	-	-
3783	CaryaIllinoensis	PECAN	13	ALIVE	REMOVE	YES	NO	NO	FIRELANE (LT 1.02)	-	-
3784	UlmusCrassifolia	CEDAR ELM	12	ALIVE	REMOVE	YES	NO	NO	PARKING LOT (LT 1.02)	-	-
3785	CeltisOccidentalis	HACKBERRY	8	ALIVE	REMOVE	NO	NO	NO	SPECIES (LT 1.02)	-	-
3786	CeltisOccidentalis	HACKBERRY	14	ALIVE	REMOVE	NO	NO	NO	SPECIES (LT 1.02)	-	-
3787	CeltisOccidentalis	HACKBERRY	6	ALIVE	REMOVE	NO	NO	NO	SPECIES (LT 1.02)	-	-
3788	CeltisOccidentalis	HACKBERRY	6	ALIVE	REMOVE	NO	NO	NO	SPECIES (LT 1.02)	-	-
3789	CeltisOccidentalis	HACKBERRY	6	ALIVE	REMOVE	NO	NO	NO	SPECIES (LT 1.02)	-	-
3790	UlmusCrassifolia	CEDAR ELM	12	ALIVE	REMOVE	YES	NO	NO	PARKING LOT (LT 1.02)	-	-
3791	CeltisOccidentalis	HACKBERRY	6	ALIVE	REMOVE	NO	NO	NO	SPECIES (LT 1.02)	-	-
3792	CeltisOccidentalis	HACKBERRY	6	ALIVE	REMOVE	NO	NO	NO	SPECIES (LT 1.02)	-	-
3793	CeltisOccidentalis	HACKBERRY	6	ALIVE	REMOVE	NO	NO	NO	SPECIES (LT 1.02)	-	-
3794	UlmusCrassifolia	CEDAR ELM	12	ALIVE	REMOVE	YES	NO	NO	PARKING LOT (LT 1.02)	-	-
3795	CaryaIllinoensis	PECAN	24	ALIVE	REMOVE	YES	NO	NO	BUILDING PAD SITE (LT 1.02)	-	-
3796	UlmusCrassifolia	CEDAR ELM	10	ALIVE	REMOVE	YES	NO	NO	BUILDING PAD SITE (LT 1.02)	-	-
3797	UlmusCrassifolia	CEDAR ELM	15	ALIVE	REMOVE	YES	NO	NO	BUILDING PAD SITE (LT 1.02)	-	-
3798	UlmusCrassifolia	CEDAR ELM	6	ALIVE	REMOVE	YES	NO	NO	BUILDING PAD SITE (LT 1.02)	-	-
3799	UlmusCrassifolia	CEDAR ELM	7	ALIVE	REMOVE	YES	NO	NO	BUILDING PAD SITE (LT 1.02)	-	-
3800	UlmusCrassifolia	CEDAR ELM	10	ALIVE	REMOVE	YES	NO	NO	BUILDING PAD SITE (LT 1.02)	-	-
3801	CeltisOccidentalis	HACKBERRY	7	ALIVE	REMOVE	NO	NO	NO	SPECIES (LT 1.02)	-	-
3802	UlmusCrassifolia	CEDAR ELM	6	ALIVE	REMOVE	YES	NO	NO	BUILDING PAD SITE (LT 1.02)	-	-
3803	UlmusCrassifolia	CEDAR ELM	6	ALIVE	REMOVE	YES	NO	NO	BUILDING PAD SITE (LT 1.02)	-	-
3804	UlmusCrassifolia	CEDAR ELM	12	ALIVE	REMOVE	YES	NO	NO	BUILDING PAD SITE (LT 1.02)	-	-
3805	MacluraPomifera	BOIS D'ARC	6	ALIVE	REMOVE	NO	NO	NO	SPECIES (LT 1.02)	-	-
3806	UlmusCrassifolia	CEDAR ELM	6	ALIVE	REMOVE	YES	NO	NO	BUILDING PAD SITE (LT 1.02)	-	-
3807	UlmusCrassifolia	CEDAR ELM	9	ALIVE	REMOVE	YES	NO	NO	BUILDING PAD SITE (LT 1.02)	-	-
3808	UlmusCrassifolia	CEDAR ELM	10	ALIVE	REMOVE	YES	NO	NO	BUILDING PAD SITE (LT 1.02)	-	-
3809	UlmusCrassifolia	CEDAR ELM	9	ALIVE	REMOVE	YES	NO	NO	BUILDING PAD SITE (LT 1.02)	-	-
3810	UlmusCrassifolia	CEDAR ELM	10	ALIVE	REMOVE	YES	NO	NO	BUILDING PAD SITE (LT 1.02)	-	-
3811	UlmusCrassifolia	CEDAR ELM	6	ALIVE	REMOVE	YES	NO	NO	BUILDING PAD SITE (LT 1.02)	-	-
3812	UlmusCrassifolia	CEDAR ELM	7	ALIVE	REMOVE	YES	NO	NO	BUILDING PAD SITE (LT 1.02)	-	-
3813	UlmusCrassifolia	CEDAR ELM	12	ALIVE	REMOVE	YES	NO	NO	BUILDING PAD SITE (LT 1.02)	-	-
3815	UlmusCrassifolia	CEDAR ELM	6	ALIVE	REMOVE	YES	NO	NO	BUILDING PAD SITE (LT 1.02)	-	-
3816	MacluraPomifera	BOIS D'ARC	7	ALIVE	REMOVE	NO	NO	NO	SPECIES (LT 1.02)	-	-
3817	UlmusCrassifolia	CEDAR ELM	6	ALIVE	REMOVE	YES	NO	NO	BUILDING PAD SITE (LT 1.02)	-	-
3818	UlmusCrassifolia	CEDAR ELM	6	ALIVE	REMOVE	YES	NO	NO	BUILDING PAD SITE (LT 1.02)	-	-
3819	UlmusCrassifolia	CEDAR ELM	6	ALIVE	REMOVE	YES	NO	NO	BUILDING PAD SITE (LT 1.02)	-	-
3820	CeltisOccidentalis	HACKBERRY	6	ALIVE	REMOVE	NO	NO	NO	SPECIES (LT 1.02)	-	-
3821	UlmusCrassifolia	CEDAR ELM	6	ALIVE	REMOVE	YES	NO	NO	BUILDING PAD SITE (LT 1.02)	-	-
3822	CeltisOccidentalis	HACKBERRY	6	ALIVE	REMOVE	NO	NO	NO	SPECIES (LT 1.02)	-	-
3823	UlmusCrassifolia	CEDAR ELM	20	ALIVE	REMOVE	YES	NO	NO	BUILDING PAD SITE (LT 1.02)	-	-
3824	UlmusCrassifolia	CEDAR ELM	8	ALIVE	REMOVE	YES	NO	NO	BUILDING PAD SITE (LT 1.02)	-	-
3825	UlmusCrassifolia	CEDAR ELM	6	ALIVE	REMOVE	YES	NO	NO	BUILDING PAD SITE (LT 1.02)	-	-
3826	UlmusCrassifolia	CEDAR ELM	15	ALIVE	REMOVE	YES	NO	NO	BUILDING PAD SITE (LT 1.02)	-	-
3827	UlmusCrassifolia	CEDAR ELM	7	ALIVE	REMOVE	YES	NO	NO	BUILDING PAD SITE (LT 1.02)	-	-
3828	CaryaIllinoensis	PECAN	22	ALIVE	REMOVE	YES	NO	NO	BUILDING PAD SITE (LT 1.02)	-	-
3829	UlmusCrassifolia	CEDAR ELM	14	ALIVE	REMOVE	YES	NO	NO	BUILDING PAD SITE (LT 1.02)	-	-
3830	UlmusCrassifolia	CEDAR ELM	10	ALIVE	REMOVE	YES	NO	NO	BUILDING PAD SITE (LT 1.02)	-	-
3831	UlmusCrassifolia	CEDAR ELM	19	ALIVE	REMOVE	YES	NO	NO	BUILDING PAD SITE (LT 1.02)	-	-
3832	MacluraPomifera	BOIS D'ARC	16	ALIVE	REMOVE	NO	NO	NO	SPECIES (LT 1.02)	-	-
3833	UlmusCrassifolia	CEDAR ELM	6	ALIVE	REMOVE	YES	NO	NO	BUILDING PAD SITE (LT 1.02)	-	-
3834	UlmusCrassifolia	CEDAR ELM	16	ALIVE	REMOVE	YES	NO	NO	BUILDING PAD SITE (LT 1.02)	-	-
3835	CeltisOccidentalis	HACKBERRY	6	ALIVE	REMOVE	NO	NO	NO	SPECIES (LT 1.02)	-	-
3836	UlmusCrassifolia	CEDAR ELM	6	ALIVE	REMOVE	YES	NO	NO	BUILDING PAD SITE (LT 1.02)	-	-
3837	UlmusCrassifolia	CEDAR ELM	6	ALIVE	REMOVE	YES	NO	NO	BUILDING PAD SITE (LT 1.02)	-	-
3838	UlmusCrassifolia	CEDAR ELM	6	ALIVE	REMOVE	YES	NO	NO	BUILDING PAD SITE (LT 1.02)	-	-
3839	UlmusCrassifolia	CEDAR ELM	6	ALIVE	REMOVE	YES	NO	NO	BUILDING PAD SITE (LT 1.02)	-	-
3840	UlmusCrassifolia	CEDAR ELM	19	ALIVE	REMOVE	YES	NO	NO	BUILDING PAD SITE (LT 1.02)	-	-
3841	UlmusCrassifolia	CEDAR ELM	10	ALIVE	REMOVE	YES	NO	NO	BUILDING PAD SITE (LT 1.02)	-	-
3842	UlmusCrassifolia	CEDAR ELM	10	ALIVE	REMOVE	YES	NO	NO	BUILDING PAD SITE (LT 1.02)	-	-
3843	UlmusCrassifolia	CEDAR ELM	8	ALIVE	REMOVE	YES	NO	NO	BUILDING PAD SITE (LT 1.02)	-	-
3844	UlmusCrassifolia	CEDAR ELM	8	ALIVE	REMOVE	YES	NO	NO	BUILDING PAD SITE (LT 1.02)	-	-
3845	UlmusCrassifolia	CEDAR ELM	8	ALIVE	REMOVE	YES	NO	NO	BUILDING PAD SITE (LT 1.02)	-	-
3846	UlmusCrassifolia	CEDAR ELM	8	ALIVE	REMOVE	YES	NO	NO	BUILDING PAD SITE (LT 1.02)	-	-
3847	UlmusCrassifolia	CEDAR ELM	6	ALIVE	REMOVE	YES	NO	NO	BUILDING PAD SITE (LT 1.02)	-	-
3851	UlmusCrassifolia	CEDAR ELM	8	ALIVE	REMOVE	YES	NO	NO	BUILDING PAD SITE (LT 1.02)	-	-
3852	CeltisOccidentalis	HACKBERRY	7	ALIVE	REMOVE	NO	NO	NO	SPECIES (LT 1.02)	-	-
3854	UlmusCrassifolia	CEDAR ELM	7	ALIVE	REMOVE	YES	NO	NO	BUILDING PAD SITE (LT 1.02)	-	-
3856	UlmusCrassifolia	CEDAR ELM	6	ALIVE	REMOVE	YES	NO	NO	BUILDING PAD SITE (LT 1.02)	-	-
3857	UlmusCrassifolia	CEDAR ELM	6	ALIVE	REMOVE	YES	NO	NO	BUILDING PAD SITE (LT 1.02)	-	-
3858	UlmusCrassifolia	CEDAR ELM	6	ALIVE	REMOVE	YES	NO	NO	BUILDING PAD SITE (LT 1.02)	-	-
3859	UlmusCrassifolia	CEDAR ELM	6	ALIVE	REMOVE	YES	NO	NO	BUILDING PAD SITE (LT 1.02)	-	-
3860	UlmusCrassifolia	CEDAR ELM	6	ALIVE	REMOVE	YES	NO	NO	PARKING LOT (LT 1.02)	-	-
3861	UlmusCrassifolia	CEDAR ELM	30	ALIVE	REMOVE	YES	NO	NO	PARKING LOT (LT 1.02)	-	-
3862	UlmusCrassifolia	CEDAR ELM	15	ALIVE	REMOVE	YES	NO	NO	PARKING LOT (LT 1.02)	-	-
3863	UlmusCrassifolia	CEDAR ELM	15	ALIVE	REMOVE	YES	NO	NO	PARKING LOT (LT 1.02)	-	-
3864	UlmusCrassifolia	CEDAR ELM	8	ALIVE	REMOVE	YES	NO	NO	PARKING LOT (LT 1.02)	-	-
3865	UlmusCrassifolia	CEDAR ELM	6	ALIVE	REMOVE	YES	NO	NO	PARKING LOT (LT 1.02)	-	-

Tree Number	Botanical Name	Common Name	DBH (")	Condition	STATUS	Quality	Mitigation Required	Floodplain	Exempt-Reason Notes	Replacement Inches	Preservation Inches
3866	UlmusCrassifolia	CEDAR ELM	15	ALIVE	REMOVE	YES	NO	NO	BUILDING PAD SITE (LT 1.02)	-	-
3867	UlmusCrassifolia	CEDAR ELM	6	ALIVE	REMOVE	YES	NO	NO	BUILDING PAD SITE (LT 1.02)	-	-
3871	UlmusCrassifolia	CEDAR ELM	7	ALIVE	REMOVE	YES	NO	NO	BUILDING PAD SITE (LT 1.02)	-	-
3889	UlmusCrassifolia	CEDAR ELM	7	ALIVE	REMOVE	YES	NO	NO	BUILDING PAD SITE (LT 1.02)	-	-
3890	CeltisOccidentalis	HACKBERRY	7	ALIVE	REMOVE	NO	NO	NO	SPECIES (LT 1.02)	-	-
3891	CeltisOccidentalis	HACKBERRY	6	ALIVE	REMOVE	NO	NO	NO	SPECIES (LT 1.02)	-	-
3892	CeltisOccidentalis	HACKBERRY	8	ALIVE	REMOVE	NO	NO	NO	SPECIES (LT 1.02)	-	-
3893	CeltisOccidentalis	HACKBERRY	7	ALIVE	REMOVE	NO	NO	NO	SPECIES (LT 1.02)	-	-
3894	UlmusCrassifolia	CEDAR ELM	9	ALIVE	REMOVE	YES	NO	NO	BUILDING PAD SITE (LT 1.05)	-	-
3895	UlmusCrassifolia	CEDAR ELM	8	ALIVE	REMOVE	YES	NO	NO	BUILDING PAD SITE (LT 1.05)	-	-
3896	CeltisOccidentalis	HACKBERRY	10	ALIVE	REMOVE	NO	NO	NO	SPECIES (LT 1.05)	-	-
3897	CeltisOccidentalis	HACKBERRY	6	ALIVE	REMOVE	NO	NO	NO	SPECIES (LT 1.05)	-	-
3898	CeltisOccidentalis	HACKBERRY	7	ALIVE	REMOVE	NO	NO	NO	SPECIES (LT 1.05)	-	-
3899	CeltisOccidentalis	HACKBERRY	7	ALIVE	REMOVE	NO	NO	NO	SPECIES (LT 1.05)	-	-
3900	CeltisOccidentalis	HACKBERRY	8	ALIVE	REMOVE	NO	NO	NO	SPECIES (LT 1.05)	-	-
3901	UlmusCrassifolia	CEDAR ELM	8	ALIVE	REMOVE	YES	NO	NO	BUILDING PAD SITE (LT 1.05)	-	-
3902	CeltisOccidentalis	HACKBERRY	7	ALIVE	REMOVE	NO	NO	NO	SPECIES (LT 1.05)	-	-
3903	CeltisOccidentalis	HACKBERRY	8	ALIVE	REMOVE	NO	NO	NO	SPECIES (LT 1.05)	-	-
3904	CeltisOccidentalis	HACKBERRY	8	ALIVE	REMOVE	NO	NO	NO	SPECIES (LT 1.05)	-	-
3905	CeltisOccidentalis	HACKBERRY	8	ALIVE	REMOVE	NO	NO	NO	SPECIES (LT 1.05)	-	-
3906	UlmusCrassifolia	CEDAR ELM	6	ALIVE	REMOVE	YES	NO	NO	BUILDING PAD SITE (LT 1.05)	-	-
3907	UlmusCrassifolia	CEDAR ELM	6	ALIVE	REMOVE	YES	NO	NO	BUILDING PAD SITE (LT 1.05)	-	-
3908	CeltisOccidentalis	HACKBERRY	7	ALIVE	REMOVE	NO	NO	NO	SPECIES (LT 1.05)	-	-
3909	CeltisOccidentalis	HACKBERRY	9	ALIVE	REMOVE	NO	NO	NO	SPECIES (LT 1.05)	-	-
3910	CeltisOccidentalis	HACKBERRY	7	ALIVE	REMOVE	NO	NO	NO	SPECIES (LT 1.05)	-	-
3911	MacluraPomifera	BOIS D'ARC	6	ALIVE	REMOVE	NO	NO	NO	SPECIES (LT 1.05)	-	-
3912	CeltisOccidentalis	HACKBERRY	7	ALIVE	REMOVE	NO	NO	NO	SPECIES (LT 1.05)	-	-
3913	CeltisOccidentalis	HACKBERRY	6	ALIVE	REMOVE	NO	NO	NO	SPECIES (LT 1.05)	-	-
3914	CeltisOccidentalis	HACKBERRY	7	ALIVE	REMOVE	NO	NO	NO	SPECIES (LT 1.05)	-	-
3915	CeltisOccidentalis	HACKBERRY	12	ALIVE	REMOVE	NO	NO	NO	SPECIES (LT 1.05)	-	-
3916	CeltisOccidentalis	HACKBERRY	7	ALIVE	REMOVE	NO	NO	NO	SPECIES (LT 1.05)	-	-
3917	CeltisOccidentalis	HACKBERRY	6	ALIVE	REMOVE	NO	NO	NO	SPECIES (LT 1.05)	-	-
3918	CeltisOccidentalis	HACKBERRY	6	ALIVE	REMOVE	NO	NO	NO	SPECIES (LT 1.05)	-	-
3919	CeltisOccidentalis	HACKBERRY	9	ALIVE	REMOVE	NO	NO	NO	SPECIES (LT 1.05)	-	-
3920	CeltisOccidentalis	HACKBERRY	6	ALIVE	REMOVE	NO	NO	NO	SPECIES (LT 1.05)	-	-
3921	CeltisOccidentalis	HACKBERRY	7	ALIVE	REMOVE	NO	NO	NO	SPECIES (LT 1.05)	-	-
3922	CeltisOccidentalis	HACKBERRY	16	ALIVE	REMOVE	NO	NO	NO	SPECIES (LT 1.05)	-	-
3923	UlmusCrassifolia	CEDAR ELM	24	ALIVE	REMOVE	YES	NO	NO	BUILDING PAD SITE (LT 1.05)	-	-
3924	UlmusCrassifolia	CEDAR ELM	20	ALIVE	REMOVE	YES	NO	NO	BUILDING PAD SITE (LT 1.05)	-	-
3925	UlmusCrassifolia	CEDAR ELM	12	ALIVE	REMOVE	YES	NO	NO	BUILDING PAD SITE (LT 1.05)	-	-
3926	UlmusCrassifolia	CEDAR ELM	12	ALIVE	REMOVE	YES	NO	NO	BUILDING PAD SITE (LT 1.05)	-	-
3927	UlmusCrassifolia	CEDAR ELM	7	ALIVE	REMOVE	YES	NO	NO	BUILDING PAD SITE (LT 1.05)	-	-
3928	CeltisOccidentalis	HACKBERRY	7	ALIVE	REMOVE	NO	NO	NO	SPECIES (LT 1.05)	-	-
3929	CeltisOccidentalis	HACKBERRY	7	ALIVE	REMOVE	NO	NO	NO	SPECIES (LT 1.05)	-	-
3930	GleditsiaTracanthos	HONEY LOCUST	6	ALIVE	REMOVE	YES	NO	NO	BUILDING PAD SITE (LT 1.02)	-	-
3931	UlmusCrassifolia	CEDAR ELM	6	ALIVE	REMOVE	YES	NO	NO	BUILDING PAD SITE (LT 1.02)	-	-
3932	UlmusCrassifolia	CEDAR ELM	8	ALIVE	REMOVE	YES	NO	NO	BUILDING PAD SITE (LT 1.02)	-	-
3933	UlmusCrassifolia	CEDAR ELM	6	ALIVE	REMOVE	YES	NO	NO	BUILDING PAD SITE (LT 1.02)	-	-
3934	UlmusCrassifolia	CEDAR ELM	22	ALIVE	REMOVE	YES	NO	NO	BUILDING PAD SITE (LT 1.02)	-	-
3935	UlmusCrassifolia	CEDAR ELM	22	ALIVE	REMOVE	YES	NO	NO	BUILDING PAD SITE (LT 1.02)	-	-
3936	UlmusCrassifolia	CEDAR ELM	8	ALIVE	REMOVE	YES	NO	NO	BUILDING PAD SITE (LT 1.02)	-	-
3937	UlmusCrassifolia	CEDAR ELM	12	ALIVE	REMOVE	YES	NO	NO	BUILDING PAD SITE (LT 1.02)	-	-
3938	UlmusCrassifolia	CEDAR ELM	10	ALIVE	REMOVE	YES	NO	NO	BUILDING PAD SITE (LT 1.02)	-	-
3939	UlmusCrassifolia	CEDAR ELM	6	ALIVE	REMOVE	YES	NO	NO	BUILDING PAD SITE (LT 1.02)	-	-
3940	UlmusCrassifolia	CEDAR ELM	13	ALIVE	REMOVE	YES	NO	NO	BUILDING PAD SITE (LT 1.02)	-	-
3941	UlmusCrassifolia	CEDAR ELM	30	ALIVE	REMOVE	YES	NO	NO	BUILDING PAD SITE (LT 1.02)	-	-
3942	CeltisOccidentalis	HACKBERRY	7	ALIVE	REMOVE	NO	NO	NO	SPECIES (LT 1.02)	-	-
3943	CeltisOccidentalis	HACKBERRY	6	ALIVE	REMOVE	NO	NO	NO	SPECIES (LT 1.02)	-	-
3944	CeltisOccidentalis	HACKBERRY	8	ALIVE	REMOVE	NO	NO	NO	SPECIES (LT 1.02)	-	-
3945	CeltisOccidentalis	HACKBERRY	7	ALIVE	REMOVE	NO	NO	NO	SPECIES (LT 1.02)	-	-
3946	CeltisOccidentalis	HACKBERRY	10	ALIVE	REMOVE	NO	NO	NO	SPECIES (LT 1.02)	-	-
3947	CeltisOccidentalis	HACKBERRY	8	ALIVE	REMOVE	NO	NO	NO	SPECIES (LT 1.02)	-	-
3948	CeltisOccidentalis	HACKBERRY	6	ALIVE	REMOVE	NO	NO	NO	SPECIES (LT 1.02)	-	-
3949	MacluraPomifera	BOIS D'ARC	6	ALIVE	REMOVE	NO	NO	NO	SPECIES (LT 1.02)	-	-
3950	CeltisOccidentalis	HACKBERRY	8	ALIVE	REMOVE	NO	NO	NO	SPECIES (LT 1.02)	-	-
3951	MacluraPomifera	BOIS D'ARC	6	ALIVE	REMOVE	NO	NO	NO	SPECIES (LT 1.02)	-	-
3952	CeltisOccidentalis	HACKBERRY	13	ALIVE	REMOVE	NO	NO	NO	SPECIES (LT 1.02)	-	-
3953	GleditsiaTracanthos	HONEY LOCUST	8	ALIVE	REMOVE	YES	NO	NO	BUILDING PAD SITE (LT 1.02)	-	-
3954	CeltisOccidentalis	HACKBERRY	10	ALIVE	REMOVE	NO	NO	NO	SPECIES (LT 1.02)	-	-
3955	CeltisOccidentalis	HACKBERRY	8	ALIVE	REMOVE	NO	NO	NO	SPECIES (LT 1.02)	-	-
3956	CeltisOccidentalis	HACKBERRY	8	ALIVE	REMOVE	NO	NO	NO	SPECIES (LT 1.02)	-	-
3957	CaryaOvata	SHAGBARK HICKORY	10	ALIVE	REMOVE	YES	NO	NO	BUILDING PAD SITE (LT 1.02)	-	-
3958	CeltisOccidentalis	HACKBERRY	10	ALIVE	REMOVE	NO	NO	NO	SPECIES (LT 1.02)	-	-
3959	CeltisOccidentalis	HACKBERRY	6	ALIVE	REMOVE	NO	NO	NO	SPECIES (LT 1.02)	-	-
3960	CeltisOccidentalis	HACKBERRY	10	ALIVE	REMOVE	NO	NO	NO	SPECIES (LT 1.02)	-	-
3961	CeltisOccidentalis	HACKBERRY	10	ALIVE	REMOVE	NO	NO	NO	SPECIES (LT 1.02)	-	-
3962	CeltisOccidentalis	HACKBERRY	6	ALIVE	REMOVE	NO	NO	NO	SPECIES (LT 1.02)	-	-
3963	CeltisOccidentalis	HACKBERRY	10	ALIVE	REMOVE	NO	NO	NO	SPECIES (LT 1.02)	-	-
3965	CeltisOccidentalis	HACKBERRY	10	ALIVE	REMOVE	NO	NO	NO	SPECIES (LT 1.02)	-	-
3966	CeltisOccidentalis	HACKBERRY	8	ALIVE	REMOVE	NO	NO	NO	SPECIES (LT 1.02)	-	-
3967	CeltisOccidentalis	HACKBERRY	6	ALIVE	REMOVE	NO	NO	NO	SPECIES (LT 1.02)	-	-
3969	UlmusCrassifolia	CEDAR ELM	8	ALIVE	REMOVE	YES	NO	NO	BUILDING PAD SITE (LT 1.06)	-	-
3970	CeltisOccidentalis	HACKBERRY	10	ALIVE	REMOVE	NO	NO	NO	SPECIES (LT 1.05)	-	-
3971	CeltisOccidentalis	HACKBERRY	8	ALIVE	REMOVE	NO	NO	NO	SPECIES (LT 1.05)	-	-
3972	CeltisOccidentalis	HACKBERRY	8	ALIVE	REMOVE	NO	NO	NO	SPECIES (LT 1.05)	-	-
3973	UlmusCrassifolia	CEDAR ELM	8	ALIVE	REMOVE	YES	NO	NO	BUILDING PAD SITE (LT 1.06)	-	-
3974	UlmusCrassifolia	CEDAR ELM	6	ALIVE	REMOVE	YES	NO	NO	BUILDING PAD SITE (LT 1.06)	-	-
3975	UlmusCrassifolia	CEDAR ELM	10	ALIVE	REMOVE	YES	NO	NO	BUILDING PAD SITE (LT 1.06)	-	-
3976	UlmusCrassifolia	CEDAR ELM	8	ALIVE	REMOVE	YES	NO	NO	BUILDING PAD SITE (LT 1.06)	-	-

Plotted By:McKinney, Brandon Date:October 09, 2025 08:49:43:00m File Path:K:\MKN_Civil\06131120-Montlyre Industrial\Landscope\DESIGN\01 Permit-Code\PlanSheet\LT 3.01.dwg Lost Saved By:Brandon.McKinney File Size:3217.44 kb
This document, together with the concepts and designs presented herein, is an instrument of service, is intended only for the specific purpose and client for which it was prepared. Reuse of this document without written authorization and adaptation by Kinley-Horn and Associates, Inc. shall be without liability to Kinley-Horn and Associates, Inc.

Tree Number	Botanical Name	Common Name	DBH (")	Condition	STATUS	Quality	Mitigation Required	Floodplain	Exempt-Reason Notes	Replacement Inches
3977	UMUSGRASSFOIA	CEDAR ELM	6	ALIVE	REMOVE	YES	NO	NO	BUILDING PAD SITE (LT 1.06)	-
3978	CELTISOCOIDENTAUS	HACKBERRY	6	ALIVE	REMOVE	NO	NO	NO	SPECIES (LT 1.06)	-
3979	UMUSGRASSFOIA	CEDAR ELM	8	ALIVE	REMOVE	YES	NO	NO	BUILDING PAD SITE	-
3980	GLEDITSIA TRIACANTHOS	HONEYLOCUST	12	ALIVE	REMOVE	YES	NO	NO	BUILDING PAD SITE	-
3981	UMUSGRASSFOIA	CEDAR ELM	12	ALIVE	REMOVE	YES	NO	NO	BUILDING PAD SITE	-
3982	UMUSGRASSFOIA	CEDAR ELM	18	ALIVE	REMOVE	YES	NO	NO	BUILDING PAD SITE	-
3983	UMUSGRASSFOIA	CEDAR ELM	7	ALIVE	REMOVE	YES	NO	NO	BUILDING PAD SITE	-
3984	UMUSGRASSFOIA	CEDAR ELM	12	ALIVE	REMOVE	YES	NO	NO	BUILDING PAD SITE	-
3985	UMUSGRASSFOIA	CEDAR ELM	9	ALIVE	REMOVE	YES	NO	NO	BUILDING PAD SITE	-
3986	MAQUURA POMIFERA	BOIS D'ARC	6	ALIVE	REMOVE	NO	NO	NO	SPECIES (LT 1.06)	-
3987	UMUSGRASSFOIA	CEDAR ELM	6	ALIVE	REMOVE	YES	NO	NO	BUILDING PAD SITE (LT 1.05)	-
3988	UMUSGRASSFOIA	CEDAR ELM	8	ALIVE	REMOVE	YES	NO	NO	BUILDING PAD SITE (LT 1.05)	-
3989	UMUSGRASSFOIA	CEDAR ELM	8	ALIVE	REMOVE	YES	NO	NO	BUILDING PAD SITE (LT 1.05)	-
3990	MAQUURA POMIFERA	BOIS D'ARC	8	ALIVE	REMOVE	NO	NO	NO	SPECIES (LT 1.05)	-
3991	UMUSGRASSFOIA	CEDAR ELM	12	ALIVE	REMOVE	YES	NO	NO	BUILDING PAD SITE (LT 1.05)	-
3992	UMUSGRASSFOIA	CEDAR ELM	10	ALIVE	REMOVE	YES	NO	NO	BUILDING PAD SITE (LT 1.05)	-
3993	UMUSGRASSFOIA	CEDAR ELM	10	ALIVE	REMOVE	YES	NO	NO	BUILDING PAD SITE (LT 1.05)	-
3994	UMUSGRASSFOIA	CEDAR ELM	10	ALIVE	REMOVE	YES	NO	NO	BUILDING PAD SITE (LT 1.05)	-
3995	UMUSGRASSFOIA	CEDAR ELM	10	ALIVE	REMOVE	YES	NO	NO	BUILDING PAD SITE (LT 1.05)	-
3996	UMUSGRASSFOIA	CEDAR ELM	14	ALIVE	REMOVE	YES	NO	NO	BUILDING PAD SITE (LT 1.05)	-
3997	UMUSGRASSFOIA	CEDAR ELM	14	ALIVE	REMOVE	YES	NO	NO	BUILDING PAD SITE (LT 1.05)	-
3998	UMUSGRASSFOIA	CEDAR ELM	14	ALIVE	REMOVE	YES	NO	NO	BUILDING PAD SITE (LT 1.05)	-
3999	UMUSGRASSFOIA	CEDAR ELM	10	ALIVE	REMOVE	YES	NO	NO	BUILDING PAD SITE (LT 1.05)	-
4001	UMUSGRASSFOIA	CEDAR ELM	15	ALIVE	REMOVE	YES	NO	NO	BUILDING PAD SITE (LT 1.05)	-
4002	UMUSGRASSFOIA	CEDAR ELM	6	ALIVE	REMOVE	YES	NO	NO	BUILDING PAD SITE (LT 1.06)	-
4003	UMUSGRASSFOIA	CEDAR ELM	10	ALIVE	REMOVE	YES	NO	YES	BUILDING PAD SITE (LT 1.06)	-
4004	QUERCUS VIRGINIANA	LIVE OAK	6	ALIVE	REMOVE	YES	NO	YES	BUILDING PAD SITE (LT 1.06)	-
4005	UMUSGRASSFOIA	CEDAR ELM	7	ALIVE	REMOVE	YES	NO	YES	FIRE LANE (LT 1.06)	-
4006	CELTISOCOIDENTAUS	HACKBERRY	6	ALIVE	REMOVE	NO	NO	YES	SPECIES (LT 1.06)	-
4007	UMUSGRASSFOIA	CEDAR ELM	11	ALIVE	REMOVE	YES	NO	YES	FIRE LANE (LT 1.06)	-
4008	UMUSGRASSFOIA	CEDAR ELM	14	ALIVE	REMOVE	YES	NO	YES	FIRE LANE (LT 1.06)	-
4009	UMUSGRASSFOIA	CEDAR ELM	8	ALIVE	REMOVE	YES	NO	YES	FIRE LANE (LT 1.06)	-
4010	UMUSGRASSFOIA	CEDAR ELM	8	ALIVE	REMOVE	YES	NO	YES	FIRE LANE (LT 1.06)	-
4011	UMUSGRASSFOIA	CEDAR ELM	8	ALIVE	REMOVE	YES	NO	YES	FIRE LANE (LT 1.06)	-
4012	UMUSGRASSFOIA	CEDAR ELM	7	ALIVE	REMOVE	YES	NO	YES	FIRE LANE (LT 1.06)	-
4013	UMUSGRASSFOIA	CEDAR ELM	8	ALIVE	REMOVE	YES	NO	YES	FIRE LANE (LT 1.06)	-
4014	UMUSGRASSFOIA	CEDAR ELM	9	ALIVE	REMOVE	YES	NO	YES	FIRE LANE (LT 1.06)	-
4015	UMUSGRASSFOIA	CEDAR ELM	12	ALIVE	REMOVE	YES	NO	YES	FIRE LANE (LT 1.06)	-
4016	CARYA ILLINOINENSIS	PECAN	9	ALIVE	REMOVE	YES	NO	NO	FIRE LANE (LT 1.06)	-
4017	UMUSGRASSFOIA	CEDAR ELM	9	ALIVE	REMOVE	YES	NO	NO	FIRE LANE (LT 1.06)	-
4018	CARYA ILLINOINENSIS	PECAN	9	ALIVE	REMOVE	YES	NO	NO	BUILDING PAD SITE (LT 1.06)	-
4019	UMUSGRASSFOIA	CEDAR ELM	12	ALIVE	REMOVE	YES	NO	NO	BUILDING PAD SITE (LT 1.06)	-
4020	UMUSGRASSFOIA	CEDAR ELM	14	ALIVE	REMOVE	YES	NO	NO	BUILDING PAD SITE (LT 1.06)	-
4021	UMUSGRASSFOIA	CEDAR ELM	8	ALIVE	REMOVE	YES	NO	NO	FIRE LANE (LT 1.06)	-
4022	UMUSGRASSFOIA	CEDAR ELM	5	ALIVE	REMOVE	NO	NO	NO	FIRE LANE (LT 1.06)	-
4023	UMUSGRASSFOIA	CEDAR ELM	12	ALIVE	REMOVE	YES	NO	YES	FIRE LANE (LT 1.06)	-
4024	UMUSGRASSFOIA	CEDAR ELM	10	ALIVE	REMOVE	YES	NO	YES	DETENTION POND	-
4025	CARYA ILLINOINENSIS	PECAN	12	ALIVE	REMOVE	YES	NO	YES	FIRE LANE	-
4026	UMUSGRASSFOIA	CEDAR ELM	7	ALIVE	REMOVE	YES	NO	YES	FIRE LANE	-
4027	UMUSGRASSFOIA	CEDAR ELM	17	ALIVE	REMOVE	YES	NO	YES	FIRE LANE	-
4028	UMUSGRASSFOIA	CEDAR ELM	1	ALIVE	REMOVE	NO	NO	YES	DETENTION POND (LT 1.06)	-
4029	UMUSGRASSFOIA	CEDAR ELM	7	ALIVE	REMOVE	YES	NO	YES	DETENTION POND (LT 1.06)	-
4030	UMUSGRASSFOIA	CEDAR ELM	13	ALIVE	REMOVE	YES	NO	YES	DETENTION POND (LT 1.06)	-
4031	UMUSGRASSFOIA	CEDAR ELM	10	ALIVE	REMOVE	YES	NO	YES	DETENTION POND (LT 1.06)	-
4032	UMUSGRASSFOIA	CEDAR ELM	7	ALIVE	REMOVE	YES	NO	YES	DETENTION POND (LT 1.06)	-
4033	UMUSGRASSFOIA	CEDAR ELM	14	ALIVE	REMOVE	YES	NO	YES	DETENTION POND (LT 1.06)	-
4034	UMUSGRASSFOIA	CEDAR ELM	9	ALIVE	REMOVE	YES	NO	YES	DETENTION POND (LT 1.06)	-
4035	UMUSGRASSFOIA	CEDAR ELM	9	ALIVE	REMOVE	YES	NO	YES	DETENTION POND (LT 1.06)	-
4036	UMUSGRASSFOIA	CEDAR ELM	8	ALIVE	REMOVE	YES	NO	YES	DETENTION POND (LT 1.06)	-
4037	UMUSGRASSFOIA	CEDAR ELM	10	ALIVE	REMOVE	YES	NO	YES	DETENTION POND (LT 1.06)	-
4038	UMUSGRASSFOIA	CEDAR ELM	9	ALIVE	REMOVE	YES	NO	YES	DETENTION POND (LT 1.06)	-
4039	UMUSGRASSFOIA	CEDAR ELM	10	ALIVE	REMOVE	YES	NO	NO	DETENTION POND (LT 1.06)	-
4040	UMUSGRASSFOIA	CEDAR ELM	12	ALIVE	REMOVE	YES	NO	NO	DETENTION POND (LT 1.06)	-
4041	UMUSGRASSFOIA	CEDAR ELM	12	ALIVE	REMOVE	YES	NO	YES	DETENTION POND (LT 1.06)	-
4042	UMUSGRASSFOIA	CEDAR ELM	6	ALIVE	REMOVE	YES	NO	YES	DETENTION POND (LT 1.06)	-
4043	UMUSGRASSFOIA	CEDAR ELM	9	ALIVE	REMOVE	YES	NO	YES	CUT AND FILL	-
4044	UMUSGRASSFOIA	CEDAR ELM	15	ALIVE	REMOVE	YES	NO	YES	CUT AND FILL	-
4045	UMUSGRASSFOIA	CEDAR ELM	10	ALIVE	REMOVE	YES	NO	YES	CUT AND FILL	-
4046	UMUSGRASSFOIA	CEDAR ELM	18	ALIVE	REMOVE	YES	NO	YES	CUT AND FILL	-
4047	UMUSGRASSFOIA	CEDAR ELM	7	ALIVE	REMOVE	YES	NO	YES	CUT AND FILL	-
4048	UMUSGRASSFOIA	CEDAR ELM	12	ALIVE	REMOVE	YES	NO	YES	CUT AND FILL	-
4049	UMUSGRASSFOIA	CEDAR ELM	14	ALIVE	REMOVE	YES	NO	YES	CUT AND FILL	-
4050	UMUSGRASSFOIA	CEDAR ELM	14	ALIVE	REMOVE	YES	NO	YES	CUT AND FILL	-
4051	UMUSGRASSFOIA	CEDAR ELM	20	ALIVE	REMOVE	YES	NO	YES	CUT AND FILL	-
4052	UMUSGRASSFOIA	CEDAR ELM	33	ALIVE	REMOVE	YES	NO	YES	DETENTION POND (LT 1.06)	-
4053	UMUSGRASSFOIA	CEDAR ELM	7	ALIVE	REMOVE	YES	NO	YES	DETENTION POND (LT 1.06)	-
4054	UMUSGRASSFOIA	CEDAR ELM	10	ALIVE	REMOVE	YES	NO	YES	DETENTION POND (LT 1.06)	-
4055	UMUSGRASSFOIA	CEDAR ELM	20	ALIVE	REMOVE	YES	NO	NO	DETENTION POND (LT 1.06)	-
4056	UMUSGRASSFOIA	CEDAR ELM	10	ALIVE	REMOVE	YES	NO	NO	DETENTION POND (LT 1.06)	-
4057	QUERCUS VIRGINIANA	LIVE OAK	9	ALIVE	REMOVE	YES	NO	NO	DETENTION POND (LT 1.06)	-
4058	UMUSGRASSFOIA	CEDAR ELM	6	ALIVE	REMOVE	YES	NO	YES	DETENTION POND (LT 1.06)	-
4059	QUERCUS VIRGINIANA	LIVE OAK	12	ALIVE	REMOVE	YES	NO	NO	DETENTION POND (LT 1.06)	-
4060	UMUSGRASSFOIA	CEDAR ELM	6	ALIVE	REMOVE	YES	NO	YES	DETENTION POND (LT 1.06)	-
4061	UMUSGRASSFOIA	CEDAR ELM	7	ALIVE	REMOVE	YES	NO	YES	DETENTION POND (LT 1.06)	-
4062	UMUSGRASSFOIA	CEDAR ELM	12	ALIVE	REMOVE	YES	NO	YES	DETENTION POND (LT 1.06)	-
4063	CARYA ILLINOINENSIS	PECAN	8	ALIVE	REMOVE	YES	NO	YES	DETENTION POND (LT 1.06)	-
4064	UMUSGRASSFOIA	CEDAR ELM	10	ALIVE	REMOVE	YES	NO	NO	DETENTION POND (LT 1.06)	-
4065	UMUSGRASSFOIA	CEDAR ELM	7	ALIVE	REMOVE	YES	NO	NO	DETENTION POND (LT 1.06)	-
4066	UMUSGRASSFOIA	CEDAR ELM	11	ALIVE	REMOVE	YES	NO	NO	DETENTION POND (LT 1.06)	-
4067	UMUSGRASSFOIA	CEDAR ELM	12	ALIVE	REMOVE	YES	NO	NO	DETENTION POND (LT 1.06)	-
4068	QUERCUS VIRGINIANA	LIVE OAK	8	ALIVE	REMOVE	YES	NO	NO	DETENTION POND (LT 1.06)	-
4070	UMUSGRASSFOIA	CEDAR ELM	6	ALIVE	REMOVE	YES	NO	NO	DETENTION POND (LT 1.06)	-
4071	UMUSGRASSFOIA	CEDAR ELM	7	ALIVE	REMOVE	YES	NO	NO	DETENTION POND (LT 1.06)	-
4072	UMUSGRASSFOIA	CEDAR ELM	12	ALIVE	REMOVE	YES	NO	NO	GASEASEMENT	-
4073	CARYA ILLINOINENSIS	PECAN	6	ALIVE	REMOVE	YES	NO	NO	DETENTION POND (LT 1.06)	-
4074	CARYA ILLINOINENSIS	PECAN	9	ALIVE	REMOVE	YES	NO	NO	DETENTION POND (LT 1.06)	-
4075	CARYA ILLINOINENSIS	PECAN	6	ALIVE	REMOVE	YES	NO	NO	GASEASEMENT	-
4076	CARYA ILLINOINENSIS	PECAN	8	ALIVE	REMOVE	YES	NO	NO	DETENTION POND (LT 1.06)	-
4077	CARYA ILLINOINENSIS	PECAN	8	ALIVE	REMOVE	YES	YES	NO	GASEASEMENT	8
4078	CARYA ILLINOINENSIS	PECAN	12	ALIVE	REMOVE	YES	NO	NO	DETENTION POND (LT 1.06)	-
4079	UMUSGRASSFOIA	CEDAR ELM	7	ALIVE	REMOVE	YES	NO	NO	DETENTION POND (LT 1.06)	-
4081	UMUSGRASSFOIA	CEDAR ELM	7	ALIVE	REMOVE	YES	NO	NO	DETENTION POND (LT 1.06)	-
4082	UMUSGRASSFOIA	CEDAR ELM	9	ALIVE	REMOVE	YES	NO	NO	DETENTION POND (LT 1.06)	-
4083	UMUSGRASSFOIA	CEDAR ELM	5	ALIVE	REMOVE	NO	NO	YES	DBH (LT 1.06)	-
4084	CELTISOCOIDENTAUS	HACKBERRY	5	ALIVE	REMOVE	NO	NO	YES	SPECIES (LT 1.07)	-
4085	CELTISOCOIDENTAUS	HACKBERRY	10	ALIVE	REMOVE	NO	NO	YES	SPECIES (LT 1.07)	-
4086	CELTISOCOIDENTAUS	HACKBERRY	17	ALIVE	REMOVE	NO	NO	YES	SPECIES (LT 1.07)	-
4087	CELTISOCOIDENTAUS	HACKBERRY	6	ALIVE	REMOVE	NO	NO	NO	SPECIES (LT 1.07)	-
4088	CELTISOCOIDENTAUS	HACKBERRY	6	ALIVE	REMOVE	NO	NO	NO	SPECIES (LT 1.07)	-

Tree Number	Botanical Name	Common Name	DBH (")	Condition	STATUS	Quality	Mitigation Required	Floodplain	Exempt-Reason Notes	Replacement Inches
4089	CELTISOCOIDENTALIS	HACKBERRY	9	ALIVE	REMOVE	NO	NO	NO	SPECIES (LT 1.07)	-
4090	CARYAILLINOINENSIS	PECAN	10	ALIVE	REMOVE	YES	NO	NO	DETENTION POND (LT 1.06)	-
4091	ULMUSGRASSFOUA	CEDAR ELM	6	ALIVE	REMOVE	YES	NO	YES	DETENTION POND (LT 1.06)	-
4092	CARYAILLINOINENSIS	PECAN	10	ALIVE	REMOVE	YES	NO	YES	DETENTION POND (LT 1.06)	-
4093	CELTISOCOIDENTALIS	HACKBERRY	7	ALIVE	REMOVE	NO	NO	YES	SPECIES (LT 1.07)	-
4094	CELTISOCOIDENTALIS	HACKBERRY	11	ALIVE	REMOVE	NO	NO	YES	SPECIES (LT 1.07)	-
4095	CARYAILLINOINENSIS	PECAN	9	ALIVE	REMOVE	YES	NO	YES	GASEASMENT	-
4096	ULMUSGRASSFOUA	CEDAR ELM	6	ALIVE	REMOVE	YES	NO	YES	GASEASMENT	-
4097	CARYAILLINOINENSIS	PECAN	9	ALIVE	REMOVE	YES	NO	YES	GASEASMENT	-
4099	PROSOPSONIBARIA	MESQUITE	10	ALIVE	REMAIN	YES	NO	NO	-	-
4100	CELTISOCOIDENTALIS	HACKBERRY	11	ALIVE	REMAIN	NO	NO	NO	-	-
4126	MAQUURA POMIFERA	BOIS D'ARC	30	ALIVE	REMOVE	NO	NO	NO	SPECIES (LT 1.07)	-
4163	MAQUURA POMIFERA	BOIS D'ARC	24	ALIVE	REMOVE	NO	NO	NO	SPECIES (LT 1.07)	-
4173	CELTISOCOIDENTALIS	HACKBERRY	6	ALIVE	REMOVE	NO	NO	NO	SPECIES (LT 1.07)	-
4201	CARYAILLINOINENSIS	PECAN	12	ALIVE	REMAIN	YES	NO	NO	-	-
4202	ULMUSGRASSFOUA	CEDAR ELM	6	ALIVE	REMAIN	YES	NO	NO	-	-
4203	ULMUSGRASSFOUA	CEDAR ELM	10	ALIVE	REMAIN	YES	NO	NO	-	-
4204	CELTISOCOIDENTALIS	HACKBERRY	8	ALIVE	REMAIN	NO	NO	NO	-	-
4205	CELTISOCOIDENTALIS	HACKBERRY	9	ALIVE	REMAIN	NO	NO	NO	-	-
4206	ULMUSGRASSFOUA	CEDAR ELM	7	ALIVE	REMAIN	YES	NO	NO	-	-
4207	QUERCUS VIRGINIANA	LIVE OAK	5	ALIVE	REMOVE	NO	NO	YES	-	5
4208	QUERCUS VIRGINIANA	LIVE OAK	6	ALIVE	REMAIN	YES	NO	NO	-	-
4209	QUERCUS VIRGINIANA	LIVE OAK	8	ALIVE	REMAIN	YES	NO	NO	-	-
4210	CELTISOCOIDENTALIS	HACKBERRY	11	ALIVE	REMAIN	NO	NO	NO	-	-
4211	CELTISOCOIDENTALIS	HACKBERRY	9	ALIVE	REMAIN	NO	NO	NO	-	-
4212	CELTISOCOIDENTALIS	HACKBERRY	10	ALIVE	REMAIN	NO	NO	NO	-	-
4213	CELTISOCOIDENTALIS	HACKBERRY	7	ALIVE	REMAIN	NO	NO	NO	-	-
4214	CELTISOCOIDENTALIS	HACKBERRY	7	ALIVE	REMAIN	NO	NO	NO	-	-
4215	QUERCUS VIRGINIANA	LIVE OAK	22	ALIVE	REMAIN	YES	NO	NO	-	-
4216	CARYAILLINOINENSIS	PECAN	24	ALIVE	REMAIN	YES	NO	NO	-	-
4217	QUERCUS VIRGINIANA	LIVE OAK	21	ALIVE	REMAIN	YES	NO	NO	-	-
4218	QUERCUS VIRGINIANA	LIVE OAK	11	ALIVE	REMAIN	YES	NO	NO	-	-
4219	QUERCUS VIRGINIANA	LIVE OAK	6	ALIVE	REMAIN	YES	NO	NO	-	-
4220	ULMUSGRASSFOUA	CEDAR ELM	10	ALIVE	REMAIN	YES	NO	NO	-	-
4221	CELTISOCOIDENTALIS	HACKBERRY	7	ALIVE	REMAIN	NO	NO	NO	-	-
4222	CELTISOCOIDENTALIS	HACKBERRY	8	ALIVE	REMAIN	NO	NO	NO	-	-
4223	ULMUSGRASSFOUA	CEDAR ELM	19	ALIVE	REMAIN	YES	NO	NO	-	-
4224	ULMUSGRASSFOUA	CEDAR ELM	7	ALIVE	REMAIN	YES	NO	NO	-	-
4225	CELTISOCOIDENTALIS	HACKBERRY	7	ALIVE	REMAIN	NO	NO	NO	-	-
4226	CARYAILLINOINENSIS	PECAN	8	ALIVE	REMAIN	YES	NO	NO	-	-
4227	QUERCUS VIRGINIANA	LIVE OAK	7	ALIVE	REMAIN	YES	NO	NO	-	-
4228	QUERCUS VIRGINIANA	LIVE OAK	20	ALIVE	REMAIN	YES	NO	NO	-	-
4229	QUERCUS VIRGINIANA	LIVE OAK	8	ALIVE	REMAIN	YES	NO	NO	-	-
4230	CARYAILLINOINENSIS	PECAN	14	ALIVE	REMAIN	YES	NO	NO	-	-
4232	QUERCUS VIRGINIANA	LIVE OAK	8	ALIVE	REMOVE	YES	NO	YES	-	-
4233	QUERCUS VIRGINIANA	LIVE OAK	9	ALIVE	REMAIN	YES	NO	NO	-	9
4234	CELTISOCOIDENTALIS	HACKBERRY	7	ALIVE	REMAIN	NO	NO	NO	-	-
4235	CELTISOCOIDENTALIS	HACKBERRY	7	ALIVE	REMAIN	NO	NO	NO	-	-
4236	CELTISOCOIDENTALIS	HACKBERRY	6	ALIVE	REMAIN	NO	NO	YES	-	-
4237	QUERCUS VIRGINIANA	LIVE OAK	8	ALIVE	REMOVE	YES	NO	YES	-	8
4238	CARYAILLINOINENSIS	PECAN	14	ALIVE	REMOVE	YES	NO	YES	-	14
4239	QUERCUS VIRGINIANA	LIVE OAK	6	ALIVE	REMOVE	YES	NO	YES	GASEASMENT	-
4240	QUERCUS VIRGINIANA	LIVE OAK	6	ALIVE	REMOVE	YES	NO	YES	GASEASMENT	-
4241	QUERCUS VIRGINIANA	LIVE OAK	9	ALIVE	REMOVE	YES	NO	YES	GASEASMENT	-
4242	PYRUS CALLERYANA	BRADFORD PEAR	7	ALIVE	REMOVE	NO	NO	YES	SPECIES (LT 1.06)	-
4243	ULMUSGRASSFOUA	CEDAR ELM	10	ALIVE	REMOVE	YES	NO	YES	GASEASMENT	-
4244	ULMUSGRASSFOUA	CEDAR ELM	9	ALIVE	REMOVE	YES	NO	YES	GASEASMENT	-
4245	CARYAILLINOINENSIS	PECAN	12	ALIVE	REMOVE	YES	NO	YES	GASEASMENT	-
4246	CELTISOCOIDENTALIS	HACKBERRY	9	ALIVE	REMOVE	NO	NO	YES	SPECIES (LT 1.06)	-
4247	CELTISOCOIDENTALIS	HACKBERRY	19	ALIVE	REMOVE	NO	NO	YES	SPECIES (LT 1.06)	-
4248	CELTISOCOIDENTALIS	HACKBERRY	21	ALIVE	REMOVE	NO	NO	YES	SPECIES (LT 1.06)	-
4249	QUERCUS VIRGINIANA	LIVE OAK	8	ALIVE	REMOVE	YES	YES	YES	-	8
4250	QUERCUS VIRGINIANA	LIVE OAK	9	ALIVE	REMAIN	YES	NO	NO	-	8
4251	CELTISOCOIDENTALIS	HACKBERRY	18	ALIVE	REMAIN	NO	NO	NO	-	-
4252	CARYAILLINOINENSIS	PECAN	8	ALIVE	REMAIN	YES	NO	NO	-	-
4253	QUERCUS VIRGINIANA	LIVE OAK	6	ALIVE	REMAIN	YES	NO	NO	-	-
4254	CELTISOCOIDENTALIS	HACKBERRY	27	ALIVE	REMAIN	NO	NO	NO	-	-
4255	CARYAILLINOINENSIS	PECAN	10	ALIVE	REMAIN	YES	NO	NO	-	-
4256	ULMUSGRASSFOUA	CEDAR ELM	8	ALIVE	REMAIN	YES	NO	NO	-	-
4257	QUERCUS VIRGINIANA	LIVE OAK	6	ALIVE	REMOVE	YES	NO	NO	DETENTION POND (LT 1.06)	-
4258	QUERCUS VIRGINIANA	LIVE OAK	6	ALIVE	REMOVE	YES	NO	NO	DETENTION POND (LT 1.06)	-
4259	CELTISOCOIDENTALIS	HACKBERRY	13	ALIVE	REMOVE	NO	NO	NO	SPECIES (LT 1.06)	-
4260	ULMUSGRASSFOUA	CEDAR ELM	8	ALIVE	REMOVE	YES	NO	NO	PARKING LOT (LT 1.05)	-
4261	ULMUSGRASSFOUA	CEDAR ELM	7	ALIVE	REMOVE	YES	NO	NO	PARKING LOT (LT 1.05)	-
4262	ULMUSGRASSFOUA	CEDAR ELM	5	ALIVE	REMOVE	NO	NO	NO	PARKING LOT (LT 1.05)	-
4263	CARYAILLINOINENSIS	PECAN	8	ALIVE	REMOVE	YES	YES	NO	-	8
4264	ULMUSGRASSFOUA	CEDAR ELM	28	ALIVE	REMAIN	YES	NO	NO	-	-
4265	QUERCUS VIRGINIANA	LIVE OAK	15	ALIVE	REMAIN	YES	NO	NO	-	-
4266	CARYAILLINOINENSIS	PECAN	15	ALIVE	REMAIN	YES	NO	NO	-	-
4267	ULMUSGRASSFOUA	CEDAR ELM	14	ALIVE	REMAIN	YES	NO	NO	-	-
4268	ULMUSGRASSFOUA	CEDAR ELM	11	ALIVE	REMAIN	YES	NO	NO	-	-
4269	QUERCUS VIRGINIANA	LIVE OAK	23	ALIVE	REMAIN	YES	NO	NO	-	-
4270	QUERCUS VIRGINIANA	LIVE OAK	11	ALIVE	REMAIN	YES	NO	NO	-	-
4271	ULMUSGRASSFOUA	CEDAR ELM	13	ALIVE	REMAIN	YES	NO	NO	-	-
4272	CARYAILLINOINENSIS	PECAN	7	ALIVE	REMAIN	YES	NO	NO	-	-
4273	ULMUSGRASSFOUA	CEDAR ELM	10	ALIVE	REMAIN	YES	NO	NO	-	-
4274	ULMUSGRASSFOUA	CEDAR ELM	10	ALIVE	REMAIN	YES	NO	NO	-	-
4275	CARYAILLINOINENSIS	PECAN	6	ALIVE	REMAIN	YES	NO	NO	-	-
4276	CARYAILLINOINENSIS	PECAN	10	ALIVE	REMAIN	YES	NO	NO	-	-

Plotted By: McKinney, Brandon Date: October 09, 2025 08:49:45am File Path: K:\MKN_Civil\061311120-Montyrea Industrial\Landscape\DESIGN\01 Permit-Code\PlanSheet\LT 3.01.dwg Lost Saved By: Brandon, McKinney The Size: 3217.44 kb
This document, together with the concepts and designs presented herein, as an instrument of service, is intended only for the specific purpose and client for which it was prepared. Reuse of this document without written authorization and adaptation by Kimley-Horn and Associates, Inc. shall be without liability to Kimley-Horn and Associates, Inc.

Tree Number	Botanical Name	Common Name	DBH (")	Condition	STATUS	Quality	Mitigation Required	Floodplain	Exempt-Reason Notes	Replacement Inches	Preservation Inches
3977	ULMUS CRASSIFOLIA	CEDAR ELM	6	ALIVE	REMOVE	YES	NO	NO	BUILDING PAD SITE (LT 1.06)	-	-
3978	CELTIS OCCIDENTALIS	HACKBERRY	6	ALIVE	REMOVE	NO	NO	NO	SPECIES (LT 1.06)	-	-
3979	ULMUS CRASSIFOLIA	CEDAR ELM	8	ALIVE	REMOVE	YES	NO	NO	BUILDING PAD SITE	-	-
3980	CLEDITSA TRIACANTHOS	HONEYLOCUST	12	ALIVE	REMOVE	YES	NO	NO	BUILDING PAD SITE	-	-
3981	ULMUS CRASSIFOLIA	CEDAR ELM	12	ALIVE	REMOVE	YES	NO	NO	BUILDING PAD SITE	-	-
3982	ULMUS CRASSIFOLIA	CEDAR ELM	18	ALIVE	REMOVE	YES	NO	NO	BUILDING PAD SITE	-	-
3983	ULMUS CRASSIFOLIA	CEDAR ELM	7	ALIVE	REMOVE	YES	NO	NO	BUILDING PAD SITE	-	-
3984	ULMUS CRASSIFOLIA	CEDAR ELM	12	ALIVE	REMOVE	YES	NO	NO	BUILDING PAD SITE	-	-
3985	ULMUS CRASSIFOLIA	CEDAR ELM	9	ALIVE	REMOVE	YES	NO	NO	BUILDING PAD SITE	-	-
3986	MACLURA POMIFERA	BOIS D'ARC	6	ALIVE	REMOVE	NO	NO	NO	SPECIES (LT 1.05)	-	-
3987	ULMUS CRASSIFOLIA	CEDAR ELM	6	ALIVE	REMOVE	YES	NO	NO	BUILDING PAD SITE (LT 1.05)	-	-
3988	ULMUS CRASSIFOLIA	CEDAR ELM	8	ALIVE	REMOVE	YES	NO	NO	BUILDING PAD SITE (LT 1.05)	-	-
3989	ULMUS CRASSIFOLIA	CEDAR ELM	8	ALIVE	REMOVE	YES	NO	NO	BUILDING PAD SITE (LT 1.05)	-	-
3990	MACLURA POMIFERA	BOIS D'ARC	8	ALIVE	REMOVE	NO	NO	NO	SPECIES (LT 1.05)	-	-
3991	ULMUS CRASSIFOLIA	CEDAR ELM	12	ALIVE	REMOVE	YES	NO	NO	BUILDING PAD SITE (LT 1.05)	-	-
3992	ULMUS CRASSIFOLIA	CEDAR ELM	10	ALIVE	REMOVE	YES	NO	NO	BUILDING PAD SITE (LT 1.05)	-	-
3993	ULMUS CRASSIFOLIA	CEDAR ELM	10	ALIVE	REMOVE	YES	NO	NO	BUILDING PAD SITE (LT 1.05)	-	-
3994	ULMUS CRASSIFOLIA	CEDAR ELM	10	ALIVE	REMOVE	YES	NO	NO	BUILDING PAD SITE (LT 1.05)	-	-
3995	ULMUS CRASSIFOLIA	CEDAR ELM	10	ALIVE	REMOVE	YES	NO	NO	BUILDING PAD SITE (LT 1.05)	-	-
3996	ULMUS CRASSIFOLIA	CEDAR ELM	14	ALIVE	REMOVE	YES	NO	NO	BUILDING PAD SITE (LT 1.05)	-	-
3997	ULMUS CRASSIFOLIA	CEDAR ELM	14	ALIVE	REMOVE	YES	NO	NO	BUILDING PAD SITE (LT 1.05)	-	-
3998	ULMUS CRASSIFOLIA	CEDAR ELM	14	ALIVE	REMOVE	YES	NO	NO	BUILDING PAD SITE (LT 1.05)	-	-
3999	ULMUS CRASSIFOLIA	CEDAR ELM	10	ALIVE	REMOVE	YES	NO	NO	BUILDING PAD SITE (LT 1.05)	-	-
4001	ULMUS CRASSIFOLIA	CEDAR ELM	15	ALIVE	REMOVE	YES	NO	NO	BUILDING PAD SITE (LT 1.05)	-	-
4002	ULMUS CRASSIFOLIA	CEDAR ELM	6	ALIVE	REMOVE	YES	NO	NO	BUILDING PAD SITE (LT 1.06)	-	-
4003	ULMUS CRASSIFOLIA	CEDAR ELM	10	ALIVE	REMOVE	YES	NO	YES	BUILDING PAD SITE (LT 1.06)	-	-
4004	QUERCUS VIRGINIANA	LIVE OAK	6	ALIVE	REMOVE	YES	NO	YES	BUILDING PAD SITE (LT 1.06)	-	-
4005	ULMUS CRASSIFOLIA	CEDAR ELM	7	ALIVE	REMOVE	YES	NO	YES	FIRELANE (LT 1.06)	-	-
4006	CELTIS OCCIDENTALIS	HACKBERRY	6	ALIVE	REMOVE	NO	NO	YES	SPECIES (LT 1.06)	-	-
4007	ULMUS CRASSIFOLIA	CEDAR ELM	11	ALIVE	REMOVE	YES	NO	YES	FIRELANE (LT 1.06)	-	-
4008	ULMUS CRASSIFOLIA	CEDAR ELM	14	ALIVE	REMOVE	YES	NO	YES	FIRELANE (LT 1.06)	-	-
4009	ULMUS CRASSIFOLIA	CEDAR ELM	8	ALIVE	REMOVE	YES	NO	YES	FIRELANE (LT 1.06)	-	-
4010	ULMUS CRASSIFOLIA	CEDAR ELM	8	ALIVE	REMOVE	YES	NO	YES	FIRELANE (LT 1.06)	-	-
4011	ULMUS CRASSIFOLIA	CEDAR ELM	8	ALIVE	REMOVE	YES	NO	YES	FIRELANE (LT 1.06)	-	-
4012	ULMUS CRASSIFOLIA	CEDAR ELM	7	ALIVE	REMOVE	YES	NO	YES	FIRELANE (LT 1.06)	-	-
4013	ULMUS CRASSIFOLIA	CEDAR ELM	8	ALIVE	REMOVE	YES	NO	YES	FIRELANE (LT 1.06)	-	-
4014	ULMUS CRASSIFOLIA	CEDAR ELM	9	ALIVE	REMOVE	YES	NO	YES	FIRELANE (LT 1.06)	-	-
4015	ULMUS CRASSIFOLIA	CEDAR ELM	12	ALIVE	REMOVE	YES	NO	YES	FIRELANE (LT 1.06)	-	-
4016	CARYA ILLINOINENSIS	PECAN	9	ALIVE	REMOVE	YES	NO	NO	FIRELANE (LT 1.06)	-	-
4017	ULMUS CRASSIFOLIA	CEDAR ELM	9	ALIVE	REMOVE	YES	NO	NO	FIRELANE (LT 1.06)	-	-
4018	CARYA ILLINOINENSIS	PECAN	9	ALIVE	REMOVE	YES	NO	NO	BUILDING PAD SITE (LT 1.06)	-	-
4019	ULMUS CRASSIFOLIA	CEDAR ELM	12	ALIVE	REMOVE	YES	NO	NO	BUILDING PAD SITE (LT 1.06)	-	-
4020	ULMUS CRASSIFOLIA	CEDAR ELM	14	ALIVE	REMOVE	YES	NO	NO	BUILDING PAD SITE (LT 1.06)	-	-
4021	ULMUS CRASSIFOLIA	CEDAR ELM	8	ALIVE	REMOVE	YES	NO	NO	FIRELANE (LT 1.06)	-	-
4022	ULMUS CRASSIFOLIA	CEDAR ELM	5	ALIVE	REMOVE	NO	NO	NO	FIRELANE (LT 1.06)	-	-
4023	ULMUS CRASSIFOLIA	CEDAR ELM	12	ALIVE	REMOVE	YES	NO	YES	FIRELANE (LT 1.06)	-	-
4024	ULMUS CRASSIFOLIA	CEDAR ELM	10	ALIVE	REMOVE	YES	NO	YES	DETENTION POND	-	-
4025	CARYA ILLINOINENSIS	PECAN	12	ALIVE	REMOVE	YES	NO	YES	FIRELANE	-	-
4026	ULMUS CRASSIFOLIA	CEDAR ELM	7	ALIVE	REMOVE	YES	NO	YES	FIRELANE	-	-
4027	ULMUS CRASSIFOLIA	CEDAR ELM	17	ALIVE	REMOVE	YES	NO	YES	FIRELANE	-	-
4028	ULMUS CRASSIFOLIA	CEDAR ELM	1	ALIVE	REMOVE	NO	NO	YES	DETENTION POND (LT 1.06)	-	-
4029	ULMUS CRASSIFOLIA	CEDAR ELM	7	ALIVE	REMOVE	YES	NO	YES	DETENTION POND (LT 1.06)	-	-
4030	ULMUS CRASSIFOLIA	CEDAR ELM	13	ALIVE	REMOVE	YES	NO	YES	DETENTION POND (LT 1.06)	-	-
4031	ULMUS CRASSIFOLIA	CEDAR ELM	10	ALIVE	REMOVE	YES	NO	YES	DETENTION POND (LT 1.06)	-	-
4032	ULMUS CRASSIFOLIA	CEDAR ELM	7	ALIVE	REMOVE	YES	NO	YES	DETENTION POND (LT 1.06)	-	-
4033	ULMUS CRASSIFOLIA	CEDAR ELM	14	ALIVE	REMOVE	YES	NO	YES	DETENTION POND (LT 1.06)	-	-
4034	ULMUS CRASSIFOLIA	CEDAR ELM	9	ALIVE	REMOVE	YES	NO	YES	DETENTION POND (LT 1.06)	-	-
4035	ULMUS CRASSIFOLIA	CEDAR ELM	9	ALIVE	REMOVE	YES	NO	YES	DETENTION POND (LT 1.06)	-	-
4036	ULMUS CRASSIFOLIA	CEDAR ELM	8	ALIVE	REMOVE	YES	NO	YES	DETENTION POND (LT 1.06)	-	-
4037	ULMUS CRASSIFOLIA	CEDAR ELM	10	ALIVE	REMOVE	YES	NO	YES	DETENTION POND (LT 1.06)	-	-
4038	ULMUS CRASSIFOLIA	CEDAR ELM	9	ALIVE	REMOVE	YES	NO	YES	DETENTION POND (LT 1.06)	-	-
4039	ULMUS CRASSIFOLIA	CEDAR ELM	10	ALIVE	REMOVE	YES	NO	NO	DETENTION POND (LT 1.06)	-	-
4040	ULMUS CRASSIFOLIA	CEDAR ELM	12	ALIVE	REMOVE	YES	NO	NO	DETENTION POND (LT 1.06)	-	-
4041	ULMUS CRASSIFOLIA	CEDAR ELM	12	ALIVE	REMOVE	YES	NO	YES	DETENTION POND (LT 1.06)	-	-
4042	ULMUS CRASSIFOLIA	CEDAR ELM	6	ALIVE	REMOVE	YES	NO	YES	DETENTION POND (LT 1.06)	-	-
4043	ULMUS CRASSIFOLIA	CEDAR ELM	9	ALIVE	REMOVE	YES	NO	YES	CUT AND FILL	-	-
4044	ULMUS CRASSIFOLIA	CEDAR ELM	15	ALIVE	REMOVE	YES	NO	YES	CUT AND FILL	-	-
4045	ULMUS CRASSIFOLIA	CEDAR ELM	10	ALIVE	REMOVE	YES	NO	YES	CUT AND FILL	-	-
4046	ULMUS CRASSIFOLIA	CEDAR ELM	18	ALIVE	REMOVE	YES	NO	YES	CUT AND FILL	-	-
4047	ULMUS CRASSIFOLIA	CEDAR ELM	7	ALIVE	REMOVE	YES	NO	YES	CUT AND FILL	-	-
4048	ULMUS CRASSIFOLIA	CEDAR ELM	12	ALIVE	REMOVE	YES	NO	YES	CUT AND FILL	-	-
4049	ULMUS CRASSIFOLIA	CEDAR ELM	14	ALIVE	REMOVE	YES	NO	YES	CUT AND FILL	-	-
4050	ULMUS CRASSIFOLIA	CEDAR ELM	14	ALIVE	REMOVE	YES	NO	YES	CUT AND FILL	-	-
4051	ULMUS CRASSIFOLIA	CEDAR ELM	20	ALIVE	REMOVE	YES	NO	YES	CUT AND FILL	-	-
4052	ULMUS CRASSIFOLIA	CEDAR ELM	33	ALIVE	REMOVE	YES	NO	YES	DETENTION POND (LT 1.06)	-	-
4053	ULMUS CRASSIFOLIA	CEDAR ELM	7	ALIVE	REMOVE	YES	NO	YES	DETENTION POND (LT 1.06)	-	-
4054	ULMUS CRASSIFOLIA	CEDAR ELM	10	ALIVE	REMOVE	YES	NO	YES	DETENTION POND (LT 1.06)	-	-
4055	ULMUS CRASSIFOLIA	CEDAR ELM	20	ALIVE	REMOVE	YES	NO	NO	DETENTION POND (LT 1.06)	-	-
4056	ULMUS CRASSIFOLIA	CEDAR ELM	10	ALIVE	REMOVE	YES	NO	NO	DETENTION POND (LT 1.06)	-	-
4057	QUERCUS VIRGINIANA	LIVE OAK	9	ALIVE	REMOVE	YES	NO	NO	DETENTION POND (LT 1.06)	-	-
4058	ULMUS CRASSIFOLIA	CEDAR ELM	6	ALIVE	REMOVE	YES	NO	YES	DETENTION POND (LT 1.06)	-	-
4059	QUERCUS VIRGINIANA	LIVE OAK	12	ALIVE	REMOVE	YES	NO	NO	DETENTION POND (LT 1.06)	-	-
4060	ULMUS CRASSIFOLIA	CEDAR ELM	6	ALIVE	REMOVE	YES	NO	YES	DETENTION POND (LT 1.06)	-	-
4061	ULMUS CRASSIFOLIA	CEDAR ELM	7	ALIVE	REMOVE	YES	NO	YES	DETENTION POND (LT 1.06)	-	-
4062	ULMUS CRASSIFOLIA	CEDAR ELM	12	ALIVE	REMOVE	YES	NO	YES	DETENTION POND (LT 1.06)	-	-
4063	CARYA ILLINOINENSIS	PECAN	8	ALIVE	REMOVE	YES	NO	YES	DETENTION POND (LT 1.06)	-	-
4064	ULMUS CRASSIFOLIA	CEDAR ELM	10	ALIVE	REMOVE	YES	NO	NO	DETENTION POND (LT 1.06)	-	-
4065	ULMUS CRASSIFOLIA	CEDAR ELM	7	ALIVE	REMOVE	YES	NO	NO	DETENTION POND (LT 1.06)	-	-
4066	ULMUS CRASSIFOLIA	CEDAR ELM	11	ALIVE	REMOVE	YES	NO	NO	DETENTION POND (LT 1.06)	-	-
4067	ULMUS CRASSIFOLIA	CEDAR ELM	12	ALIVE	REMOVE	YES	NO	NO	DETENTION POND (LT 1.06)	-	-
4068	QUERCUS VIRGINIANA	LIVE OAK	8	ALIVE	REMOVE	YES	NO	NO	DETENTION POND (LT 1.06)	-	-
4070	ULMUS CRASSIFOLIA	CEDAR ELM	6	ALIVE	REMOVE	YES	NO	NO	DETENTION POND (LT 1.06)	-	-
4071	ULMUS CRASSIFOLIA	CEDAR ELM	7	ALIVE	REMOVE	YES	NO	NO	DETENTION POND (LT 1.06)	-	-
4072	ULMUS CRASSIFOLIA	CEDAR ELM	12	ALIVE	REMOVE	YES	NO	NO	GAS EASEMENT	-	-
4073	CARYA ILLINOINENSIS	PECAN	6	ALIVE	REMOVE	YES	NO	NO	DETENTION POND (LT 1.06)	-	-
4074	CARYA ILLINOINENSIS	PECAN	9	ALIVE	REMOVE	YES	NO	NO	DETENTION POND (LT 1.06)	-	-
4075	CARYA ILLINOINENSIS	PECAN	6	ALIVE	REMOVE	YES	NO	NO	GAS EASEMENT	-	-
4076	CARYA ILLINOINENSIS	PECAN	8	ALIVE	REMOVE	YES	NO	NO	DETENTION POND (LT 1.06)	-	-
4077	CARYA ILLINOINENSIS	PECAN	8	ALIVE	REMOVE	YES	YES	NO	-	8	-
4078	CARYA ILLINOINENSIS	PECAN	12	ALIVE	REMOVE	YES	NO	NO	DETENTION POND (LT 1.06)	-	-
4079	ULMUS CRASSIFOLIA	CEDAR ELM	7	ALIVE	REMOVE	YES	NO	NO	DETENTION POND (LT 1.06)	-	-
4081	ULMUS CRASSIFOLIA	CEDAR ELM	7	ALIVE	REMOVE	YES	NO	NO	DETENTION POND (LT 1.06)	-	-
4082	ULMUS CRASSIFOLIA	CEDAR ELM	9	ALIVE	REMOVE	YES	NO	NO	DETENTION POND (LT 1.06)	-	-
4083	ULMUS CRASSIFOLIA	CEDAR ELM	5	ALIVE	REMOVE	NO	NO	YES	DBH (LT 1.06)	-	-
4084	CELTIS OCCIDENTALIS	HACKBERRY	5	ALIVE	REMOVE	NO	NO	YES	SPECIES (LT 1.07)	-	-
4085	CELTIS OCCIDENTALIS	HACKBERRY	10	ALIVE	REMOVE	NO	NO	YES	SPECIES (LT 1.07)	-	-
4086	CELTIS OCCIDENTALIS	HACKBERRY	17	ALIVE	REMOVE	NO	NO	YES	SPECIES (LT 1.07)	-	-
4087	CELTIS OCCIDENTALIS	HACKBERRY	6	ALIVE	REMOVE	NO	NO	NO	SPECIES (LT 1.07)	-	-
4088	CELTIS OCCIDENTALIS	HACKBERRY	6	ALIVE	REMOVE	NO	NO	NO	SPECIES (LT 1.07)	-	-

Tree Number	Botanical Name	Common Name	DBH (")	Condition	STATUS	Quality	Mitigation Required	Floodplain	Exempt-Reason Notes	Replacement Inches	Preservation Inches
4089	CELTIS OCCIDENTALIS	HACKBERRY	9	ALIVE	REMOVE	NO	NO	NO	SPECIES (LT 1.07)	-	-
4090	CARYA ILLINOINENSIS	PECAN	10	ALIVE	REMOVE	YES	NO	NO	DETENTION POND (LT 1.06)	-	-
4091	ULMUS CRASSIFOLIA	CEDAR ELM	6	ALIVE	REMOVE	YES	NO	YES	DETENTION POND (LT 1.06)	-	-
4092	CARYA ILLINOINENSIS	PECAN	10	ALIVE	REMOVE	YES	NO	YES	DETENTION POND (LT 1.06)	-	-
4093	CELTIS OCCIDENTALIS	HACKBERRY	7	ALIVE	REMOVE	NO	NO	YES	SPECIES (LT 1.07)	-	-
4094	CELTIS OCCIDENTALIS	HACKBERRY	11	ALIVE	REMOVE	NO	NO	YES	SPECIES (LT 1.07)	-	-
4095	CARYA ILLINOINENSIS	PECAN	9	ALIVE	REMOVE	YES	NO	YES	GAS EASEMENT	-	-
4096	ULMUS CRASSIFOLIA	CEDAR ELM	6	ALIVE	REMOVE	YES	NO	YES	GAS EASEMENT	-	-
4097	CARYA ILLINOINENSIS	PECAN	9	ALIVE	REMOVE	YES	NO	YES	GAS EASEMENT	-	-
4099	PROSOPIS SPINOSA	MESQUITE	10	ALIVE	REMAIN	YES	NO	NO	-	-	-
4100	CELTIS OCCIDENTALIS	HACKBERRY	11	ALIVE	REMAIN	NO	NO	NO	-	-	-
4126	MACLURA POMIFERA	BOIS D'ARC	30	ALIVE	REMOVE	NO	NO	NO	SPECIES (LT 1.07)	-	-
4163	MACLURA POMIFERA	BOIS D'ARC	24	ALIVE	REMOVE	NO	NO	NO	SPECIES (LT 1.07)	-	-
4173	CELTIS OCCIDENTALIS	HACKBERRY	6	ALIVE	REMOVE	NO	NO	NO	SPECIES (LT 1.07)	-	-
4201	CARYA ILLINOINENSIS	PECAN	12	ALIVE	REMAIN	YES	NO	NO	-	-	-
4202	ULMUS CRASSIFOLIA	CEDAR ELM	6	ALIVE	REMAIN	YES	NO	NO	-	-	-
4203	ULMUS CRASSIFOLIA	CEDAR ELM	10	ALIVE	REMAIN	YES	NO	NO	-	-	-
4204	CELTIS OCCIDENTALIS	HACKBERRY	8	ALIVE	REMAIN	NO	NO	NO	-	-	-
4205	CELTIS OCCIDENTALIS	HACKBERRY	9	ALIVE	REMAIN	NO	NO	NO	-	-	-
4206	ULMUS CRASSIFOLIA	CEDAR ELM	7	ALIVE	REMAIN	YES	NO	NO	-	-	-
4207	QUERCUS VIRGINIANA	LIVE OAK	5	ALIVE	REMOVE	NO	NO	YES	-	5	-
4208	QUERCUS VIRGINIANA	LIVE OAK	6	ALIVE	REMAIN	YES	NO	NO	-	-	-
4209	QUERCUS VIRGINIANA	LIVE OAK	8	ALIVE	REMAIN	YES	NO	NO	-	-	-
4210	CELTIS OCCIDENTALIS	HACKBERRY	11	ALIVE	REMAIN	NO	NO	NO	-	-	-
4211	CELTIS OCCIDENTALIS	HACKBERRY	9	ALIVE	REMAIN	NO	NO	NO	-	-	-
4212	CELTIS OCCIDENTALIS	HACKBERRY	10	ALIVE	REMAIN	NO	NO	NO	-	-	-
4213	CELTIS OCCIDENTALIS	HACKBERRY	7	ALIVE	REMAIN	NO	NO	NO	-	-	-
4214	CELTIS OCCIDENTALIS	HACKBERRY	7	ALIVE	REMAIN	NO	NO	NO	-	-	-
4215	QUERCUS VIRGINIANA	LIVE OAK	22	ALIVE	REMAIN	YES	NO	NO	-	-	-
4216	CARYA ILLINOINENSIS	PECAN	24	ALIVE	REMAIN	YES	NO	NO	-	-	-
4217	QUERCUS VIRGINIANA	LIVE OAK	21	ALIVE	REMAIN	YES	NO	NO	-	-	-
4218	QUERCUS VIRGINIANA	LIVE OAK	11	ALIVE	REMAIN	YES	NO	NO	-	-	-
4219	QUERCUS VIRGINIANA	LIVE OAK	6	ALIVE	REMAIN	YES	NO	NO	-	-	-
4220	ULMUS CRASSIFOLIA	CEDAR ELM	10	ALIVE	REMAIN	YES	NO	NO	-	-	-
4221	CELTIS OCCIDENTALIS	HACKBERRY	7	ALIVE	REMAIN	NO	NO	NO	-	-	-
4222	CELTIS OCCIDENTALIS	HACKBERRY	8	ALIVE	REMAIN	NO	NO	NO	-	-	-
4223	ULMUS CRASSIFOLIA	CEDAR ELM	19	ALIVE	REMAIN	YES	NO	NO	-	-	-
4224	ULMUS CRASSIFOLIA	CEDAR ELM	7	ALIVE	REMAIN	YES	NO	NO	-	-	-
4225	CELTIS OCCIDENTALIS	HACKBERRY	7	ALIVE	REMAIN	NO	NO	NO	-	-	-
4226	CARYA ILLINOINENSIS	PECAN	8	ALIVE	REMAIN	YES	NO	NO	-	-	-
4227	QUERCUS VIRGINIANA	LIVE OAK	7	ALIVE	REMAIN	YES	NO	NO	-	-	-
4228	QUERCUS VIRGINIANA	LIVE OAK	20	ALIVE	REMAIN	YES	NO	NO	-	-	-
4229	QUERCUS VIRGINIANA	LIVE OAK	8	ALIVE	REMAIN	YES	NO	NO	-	-	-
4230	CARYA ILLINOINENSIS	PECAN	14	ALIVE	REMAIN	YES	NO	NO	-	-	-
4232	QUERCUS VIRGINIANA	LIVE OAK	8	ALIVE	REMOVE	YES	NO	YES	-	-	-
4233	QUERCUS VIRGINIANA	LIVE OAK	9	ALIVE	REMAIN	YES	NO	NO	-	9	-
4234	CELTIS OCCIDENTALIS	HACKBERRY	7	ALIVE	REMAIN	NO	NO	NO	-	-	-
4235	CELTIS OCCIDENTALIS	HACKBERRY	7	ALIVE	REMAIN	NO	NO	NO	-	-	-
4236	CELTIS OCCIDENTALIS	HACKBERRY	6	ALIVE	REMAIN	NO	NO	YES	-	-	-
4237	QUERCUS VIRGINIANA	LIVE OAK	8	ALIVE	REMOVE	YES	NO	YES	-	8	-
4238	CARYA ILLINOINENSIS	PECAN	14	ALIVE	REMOVE	YES	NO	YES	-	14	-
4239	QUERCUS VIRGINIANA	LIVE OAK	6	ALIVE	REMOVE	YES	NO	YES	GAS EASEMENT	-	-
4240	QUERCUS VIRGINIANA	LIVE OAK	6	ALIVE	REMOVE	YES	NO	YES	GAS EASEMENT	-	-
4241	QUERCUS VIRGINIANA	LIVE OAK	9	ALIVE	REMOVE	YES	NO	YES	GAS EASEMENT	-	-
4242	PYRUS CALLERYANA	BRADFORD PEAR	7	ALIVE	REMOVE	NO	NO	YES	SPECIES (LT 1.06)	-	-
4243	ULMUS CRASSIFOLIA	CEDAR ELM	10	ALIVE	REMOVE	YES	NO	YES	GAS EASEMENT	-	-
4244	ULMUS CRASSIFOLIA	CEDAR ELM	9	ALIVE	REMOVE	YES	NO	YES	GAS EASEMENT	-	-
4245	CARYA ILLINOINENSIS	PECAN	12	ALIVE	REMOVE	YES	NO	YES	GAS EASEMENT	-	-
4246	CELTIS OCCIDENTALIS	HACKBERRY	9	ALIVE	REMOVE	NO	NO	YES	SPECIES (LT 1.06)	-	-
4247	CELTIS OCCIDENTALIS	HACKBERRY	19	ALIVE	REMOVE	NO	NO	YES	SPECIES (LT 1.06)	-	-
4248	CELTIS OCCIDENTALIS	HACKBERRY	21	ALIVE	REMOVE	NO	NO	YES	SPECIES (LT 1.06)	-	-
4249	QUERCUS VIRGINIANA	LIVE OAK	8	ALIVE	REMOVE	YES	YES	YES	-	8	-
4250	QUERCUS VIRGINIANA	LIVE OAK	9	ALIVE	REMAIN	YES	NO	NO	-	8	9
4251	CELTIS OCCIDENTALIS	HACKBERRY	18	ALIVE	REMAIN	NO	NO	NO	-	-	-
4252	CARYA ILLINOINENSIS	PECAN	8	ALIVE	REMAIN	YES	NO	NO	-	-	-
4253	QUERCUS VIRGINIANA	LIVE OAK	6	ALIVE	REMAIN	YES	NO	NO	-	-	-
4254	CELTIS OCCIDENTALIS	HACKBERRY	27	ALIVE	REMAIN	NO	NO	NO	-	-	-
4255	CARYA ILLINOINENSIS	PECAN	10	ALIVE	REMAIN	YES	NO	NO	-	-	-
4256	ULMUS CRASSIFOLIA	CEDAR ELM	8	ALIVE	REMAIN	YES	NO	NO	-	-	-
4257	QUERCUS VIRGINIANA	LIVE OAK	6	ALIVE	REMOVE	YES	NO	NO	DETENTION POND (LT 1.06)	-	-
4258	QUERCUS VIRGINIANA	LIVE OAK	6	ALIVE	REMOVE	YES	NO	NO	DETENTION POND (LT 1.06)	-	-
4259	CELTIS OCCIDENTALIS	HACKBERRY	13	ALIVE	REMOVE	NO	NO	NO	SPECIES (LT 1.06)	-	-
4260	ULMUS CRASSIFOLIA	CEDAR ELM	8	ALIVE	REMOVE	YES	NO	NO	PARKING LOT (LT 1.05)	-	-
4261	ULMUS CRASSIFOLIA	CEDAR ELM	7	ALIVE	REMOVE	YES	NO	NO	PARKING LOT (LT 1.05)	-	-
4262	ULMUS CRASSIFOLIA	CEDAR ELM	5	ALIVE	REMOVE	NO	NO	NO	PARKING LOT (LT 1.05)	-	-
4263	CARYA ILLINOINENSIS	PECAN	8	ALIVE	REMOVE	YES	YES	NO	-	8	-
4264	ULMUS CRASSIFOLIA	CEDAR ELM	28	ALIVE	REMAIN	YES	NO	NO	-	-	-
4265	QUERCUS VIRGINIANA	LIVE OAK	15	ALIVE	REMAIN	YES	NO	NO	-	-	-
4266	CARYA ILLINOINENSIS	PECAN	15	ALIVE	REMAIN	YES	NO	NO	-	-	-
4267	ULMUS CRASSIFOLIA	CEDAR ELM	14	ALIVE	REMAIN	YES	NO	NO	-	-	-
4268	ULMUS CRASSIFOLIA	CEDAR ELM	11	ALIVE	REMAIN	YES	NO	NO	-	-	-
4269	QUERCUS VIRGINIANA	LIVE OAK	23	ALIVE	REMAIN	YES	NO	NO	-	-	-
4270	QUERCUS VIRGINIANA	LIVE OAK	11	ALIVE	REMAIN	YES	NO	NO	-	-	-
4271	ULMUS CRASSIFOLIA	CEDAR ELM	13	ALIVE	REMAIN	YES	NO	NO	-	-	-
4272	CARYA ILLINOINENSIS	PECAN	7	ALIVE	REMAIN	YES	NO	NO	-	-	-
4273	ULMUS CRASSIFOLIA	CEDAR ELM	10	ALIVE	REMAIN	YES	NO	NO	-	-	-
4274	ULMUS CRASSIFOLIA	CEDAR ELM	10	ALIVE	REMAIN	YES	NO	NO	-	-	-
4275	CARYA ILLINOINENSIS	PECAN	6	ALIVE	REMAIN	YES	NO	NO	-	-	-
4276	CARYA ILLINOINENSIS	PECAN	10	ALIVE	REMAIN	YES	NO	NO	-	-	-

TREE PRESERVATION AND REMOVAL NOTES

1. CONTRACTOR SHALL COORDINATE WITH ISA CERTIFIED ARBORIST AND PROPERTY OWNERS TO VERIFY OBJECTIVES PRIOR TO COMMENCING ANY PRUNING OR TREE REMOVAL ACTIVITIES.
2. ALL CREW MEMBERS SHOULD BE WEARING THE APPROPRIATE SAFETY GEAR: HARD HATS, EYE PROTECTION, APPROVED BOOTS, HEARING PROTECTION, CHAIN SAW CHAPS FOR GROUNDWORK.
3. ANY TREES REMOVED, AND ALL TREE MATERIALS REMOVED SHALL BE REMOVED FROM THE PROPERTY AT THE CONTRACTOR'S EXPENSE.
4. ALL TRASH AND DEBRIS FROM ANY CONSTRUCTION RELATED ACTIVITIES SHALL BE REMOVED FROM THE SITE AT THE CONTRACTOR'S EXPENSE, FOLLOWING COMPLETION OF THE PROJECT.
5. ANY DAMAGE TO THE EXISTING LANDSCAPE, PAVEMENT, BUILDING, OR ANY OTHER SITE FEATURES SHALL BE REPLACED BY THE CONTRACTOR AND/OR RESTORED TO PRE-CONSTRUCTION CONDITION.
6. CONTACT LANDSCAPE ARCHITECT AFTER ALL TREE PROTECTION REQUIREMENTS HAVE BEEN INSTALLED FOR FINAL INSPECTION PRIOR TO COMMENCEMENT OF DEMOLITION.

NOTE:
ALL ROOTS TWO INCHES OR LARGER IN CALIPER, WHICH ARE EXPOSED AS A
RESULT OF TRENCHING OR OTHER EXCAVATION, SHALL BE CUT OFF SQUARE.

NOTE:
TREE TRUNKS MUST BE CUT AT GROUND LEVEL WHERE REMOVAL OF A TREE
MAY DAMAGE ROOT SYSTEMS OF AN ADJACENT TREE.

NOTE: CONTRACTOR SHALL NOT REMOVE ANY TREE UNTIL A TREE REMOVAL PERMIT HAS BEEN OBTAINED FROM THE APPLICABLE CITY AUTHORITY. A FORMAL TREE REMOVAL PERMIT MUST BE REQUESTED AND APPROVED PRIOR TO ANY TREE DISTURBANCE OR REMOVAL ACTIVITIES. THESE PLANS DO CONSTITUTE AUTHORIZATION FOR TREE REMOVAL, NOR DO THEY IMPLY APPROVAL FOR SUCH ACTION. APPROVAL OF THESE PLANS BY THE CITY IS REQUIRED AS PART OF THE TREE REMOVAL PERMITTING PROCESS. IT IS THE CONTRACTOR'S RESPONSIBILITY TO ENSURE ALL REQUIRED PERMITS ARE SECURED PRIOR TO COMMENCING WORK.

Tree Number	Botanical Name	Common Name	DBH (")	Condition	STATUS	Quality	Mitigation Required	Floodplain		Exempt-Reason Notes	Replacement Inches	Preservation Inches
9265	ULMUS CRASSI FOLIA	CEDAR ELM	6	ALIVE	REMOVE	YES	YES	NO			6	-
9266	CELTIS OCCIDENTALIS	HACKBERRY	15	ALIVE	REMOVE	NO	NO	NO		SPECIES (LT 1.05)	-	-
9267	CELTIS OCCIDENTALIS	HACKBERRY	0	ALIVE	REMOVE	NO	NO	NO		SPECIES (LT 1.05)	-	-
9268	CELTIS OCCIDENTALIS	HACKBERRY	10	ALIVE	REMOVE	NO	NO	NO		SPECIES (LT 1.05)	-	-
9269	CELTIS OCCIDENTALIS	HACKBERRY	11	ALIVE	REMOVE	NO	NO	NO		SPECIES (LT 1.05)	-	-
9270	CARYA ILLINOINENSIS	PECAN	14	ALIVE	REMOVE	YES	YES	NO			14	-
9271	ULMUS CRASSI FOLIA	CEDAR ELM	9	ALIVE	REMOVE	YES	YES	NO			9	-
9272	CELTIS OCCIDENTALIS	HACKBERRY	10	ALIVE	REMOVE	NO	NO	NO		SPECIES (LT 1.05)	-	-
9273	ULMUS CRASSI FOLIA	CEDAR ELM	17	ALIVE	REMOVE	YES	YES	NO			34	-
9274	ULMUS CRASSI FOLIA	CEDAR ELM	6	ALIVE	REMOVE	YES	YES	NO			6	-
9275	CELTIS OCCIDENTALIS	HACKBERRY	7	ALIVE	REMOVE	NO	NO	NO		SPECIES (LT 1.05)	-	-
9276	CELTIS OCCIDENTALIS	HACKBERRY	9	ALIVE	REMOVE	NO	NO	NO		SPECIES (LT 1.05)	-	-
9277	CELTIS OCCIDENTALIS	HACKBERRY	9	ALIVE	REMOVE	NO	NO	NO		SPECIES (LT 1.05)	-	-
9278	CELTIS OCCIDENTALIS	HACKBERRY	6	ALIVE	REMOVE	NO	NO	NO		SPECIES (LT 1.05)	-	-
9279	CELTIS OCCIDENTALIS	HACKBERRY	9	ALIVE	REMOVE	NO	NO	NO		SPECIES (LT 1.05)	-	-
9280	CELTIS OCCIDENTALIS	HACKBERRY	11	ALIVE	REMOVE	NO	NO	NO		SPECIES (LT 1.05)	-	-
9281	CELTIS OCCIDENTALIS	HACKBERRY	8	ALIVE	REMOVE	NO	NO	NO		SPECIES (LT 1.05)	-	-
9282	CELTIS OCCIDENTALIS	HACKBERRY	6	ALIVE	REMOVE	NO	NO	NO		SPECIES (LT 1.05)	-	-
9283	CELTIS OCCIDENTALIS	HACKBERRY	7	ALIVE	REMOVE	NO	NO	NO		SPECIES (LT 1.05)	-	-
9284	CARYA ILLINOINENSIS	PECAN	8	ALIVE	REMOVE	YES	YES	NO			8	-
9285	ULMUS CRASSI FOLIA	CEDAR ELM	11	ALIVE	REMOVE	YES	YES	NO			11	-
9286	ULMUS CRASSI FOLIA	CEDAR ELM	8	ALIVE	REMOVE	YES	NO	NO		FIRE LANE (LT 1.04)	-	-
9287	ULMUS CRASSI FOLIA	CEDAR ELM	12	ALIVE	REMOVE	YES	NO	NO		FIRE LANE (LT 1.04)	-	-
9288	ULMUS CRASSI FOLIA	CEDAR ELM	8	ALIVE	REMOVE	YES	NO	NO		FIRE LANE (LT 1.04)	-	-
9289	ULMUS CRASSI FOLIA	CEDAR ELM	7	ALIVE	REMOVE	YES	NO	NO		FIRE LANE (LT 1.04)	-	-
9290	ULMUS CRASSI FOLIA	CEDAR ELM	11	ALIVE	REMOVE	YES	YES	NO			11	-
9291	ULMUS CRASSI FOLIA	CEDAR ELM	6	ALIVE	REMOVE	YES	YES	NO			6	-
9292	CELTIS OCCIDENTALIS	HACKBERRY	10	ALIVE	REMOVE	NO	NO	NO		SPECIES (LT 1.04)	-	-
9293	CELTIS OCCIDENTALIS	HACKBERRY	11	ALIVE	REMOVE	NO	NO	NO		SPECIES (LT 1.04)	-	-
9294	ULMUS CRASSI FOLIA	CEDAR ELM	9	ALIVE	REMOVE	YES	YES	NO			9	-
9296	PYRUS CALLERYANA	BRADFORD PEAR	7	ALIVE	REMOVE	YES	NO	NO		SPECIES (LT 1.04)	-	-
9297	ULMUS CRASSI FOLIA	CEDAR ELM	6	ALIVE	REMOVE	YES	YES	NO			6	-
9298	CARYA ILLINOINENSIS	PECAN	8	ALIVE	REMOVE	YES	YES	NO			8	-
9299	PYRUS CALLERYANA	BRADFORD PEAR	4	ALIVE	REMOVE	NO	NO	NO		SPECIES (LT 1.04)	-	-
13022	ULMUS CRASSI FOLIA	CEDAR ELM	14	ALIVE	REMOVE	YES	NO	NO		PARKING LOT (LT 1.03)	-	-
13023	ULMUS CRASSI FOLIA	CEDAR ELM	15	ALIVE	REMOVE	YES	NO	NO		PARKING LOT (LT 1.03)	-	-
13024	ULMUS CRASSI FOLIA	CEDAR ELM	16	ALIVE	REMOVE	YES	NO	NO		PARKING LOT (LT 1.03)	-	-
13025	ULMUS CRASSI FOLIA	CEDAR ELM	13	ALIVE	REMOVE	YES	NO	NO		PARKING LOT (LT 1.03)	-	-
13026	ULMUS CRASSI FOLIA	CEDAR ELM	12	ALIVE	REMOVE	YES	NO	NO		PARKING LOT (LT 1.03)	-	-
13027	ULMUS CRASSI FOLIA	CEDAR ELM	12	ALIVE	REMOVE	YES	NO	NO		PARKING LOT (LT 1.03)	-	-
1002148	ULMUS CRASSI FOLIA	CEDAR ELM	14	ALIVE	REMAIN	YES	NO	NO			-	14
1004000	ULMUS CRASSI FOLIA	CEDAR ELM	10	ALIVE	REMOVE	YES	NO	NO		BUILDING PAD SITE (LT 1.02)	-	-
3187	ULMUS CRASSI FOLIA	CEDAR ELM	18	ALIVE	REMAIN	YES	NO	NO		-	-	-
3189	ULMUS CRASSI FOLIA	CEDAR ELM	8	ALIVE	REMAIN	YES	NO	NO		-	-	-
3190	ULMUS CRASSI FOLIA	CEDAR ELM	14	ALIVE	REMAIN	YES	NO	NO		-	-	-
											490	286




SUMMARY TABLE	
TOTAL QUALITY TREE INCHES REMOVED	7765
TOTAL QUALITY TREE ON SITE	926
TOTAL QUALITY TREE INCHES REMOVED EXEMPT	859
TOTAL QUALITY TREE INCHES PRESERVED	1418
TOTAL SPECIMEN TREE INCHES REMOVED	0
TOTAL QUALITY TREE INCHES REQUIRING MITIGATION	408
TOTAL QUALITY TREES IN FLOODPLAIN	65
TOTAL QUALITY TREES BEING PRESERVED IN FLOODPLAIN	0
TOTAL QUALITY TREES BEING REMOVED FROM FLOODPLAIN	65

TOTAL MITIGATION AND REPLACEMENT FOR QUALITY TREE REMOVALS				
	6"-16" REMOVED	6"-16" PRESERVED	REPLACEMENT INCHES	4" REPLACEMENT
TOTAL	352	192	180	40
	17" + REMOVED	17" + PRESERVED INC	REPLACEMENT INCHES	6" REPLACEMENT
TOTAL	112	188	-76	-13

MITIGATION: TO BE SATISFIED BY PAYMENT TO THE TREE RESTORATION FUND			
COMMERCIAL CALCULATOR 6"-16"		PAYMENT AMOUNT	
TOTAL REPLACEMENT INCHES	160		
QUANTITY OF 4" CAL PER REPLACEMENT	40	\$	28,000.00
COMMERCIAL CALCULATOR >16"		PAYMENT AMOUNT	
TOTAL REPLACEMENT INCHES	1418		
QUANTITY OF 6" CAL PER REPLACEMENT	-13		-\$19,500.00
TOTAL MITIGATION			\$8,500.00

SITE PLAN
HOPEWELL INDUSTRIAL
TRACT 63
Being 14.4632 Acres Out Of The
WILLIAM DAVIS SURVEY
Abstract No. 248
City of McKinney, Collin County, Texas
City Project No. SITE2025-0044
Submitted: June 2nd, 2025

Owner: PeteHish Rose & Vpi TX-Two LLC 4722 N. 24th Street, Suite 440 Phoenix, AZ 85016 Contact: Derek Fox Phone: (403)-476-1282	Developer: Hopewell Development 4722 N. 24th Street, Suite 440 Phoenix, AZ 85016 Contact: Derek Fox Phone: (403)-476-1282	Engineer/Surveyor: Kimley-Horn and Associates, Inc. 260 East Davis Street, Suite 100 McKinney, Texas 75069 Contact: John Tedesco, P.E. Phone: (469)301-2597
--	---	---

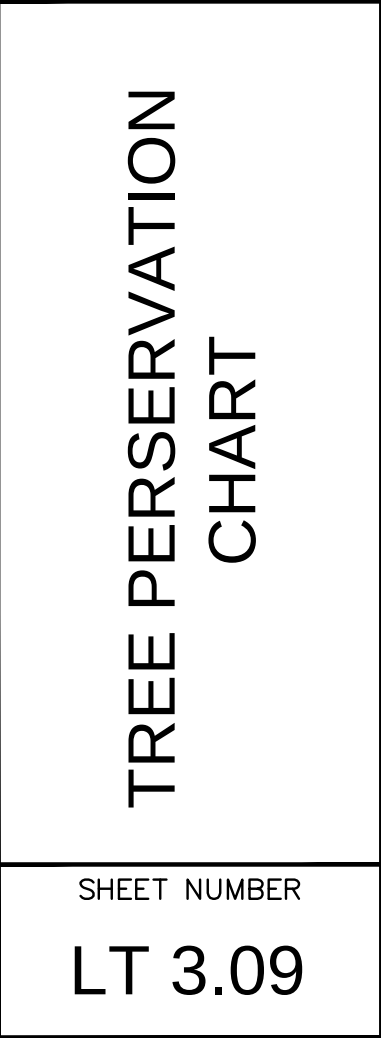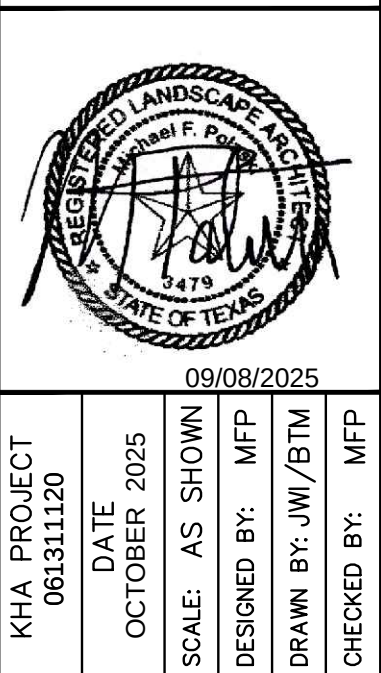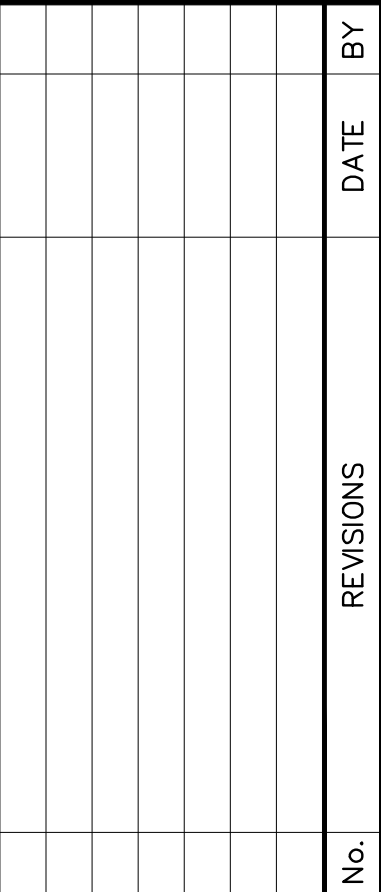

PART 1 GENERAL		SECTION 015639: TREE AND PLANT PROTECTION	
----------------	--	---	--	--	