© 2020 MUSTARD DESIGN

mustard DESIGN
209 S Llano Street, Suite B
Fredericksburg, Texas 78624
830.997.7024

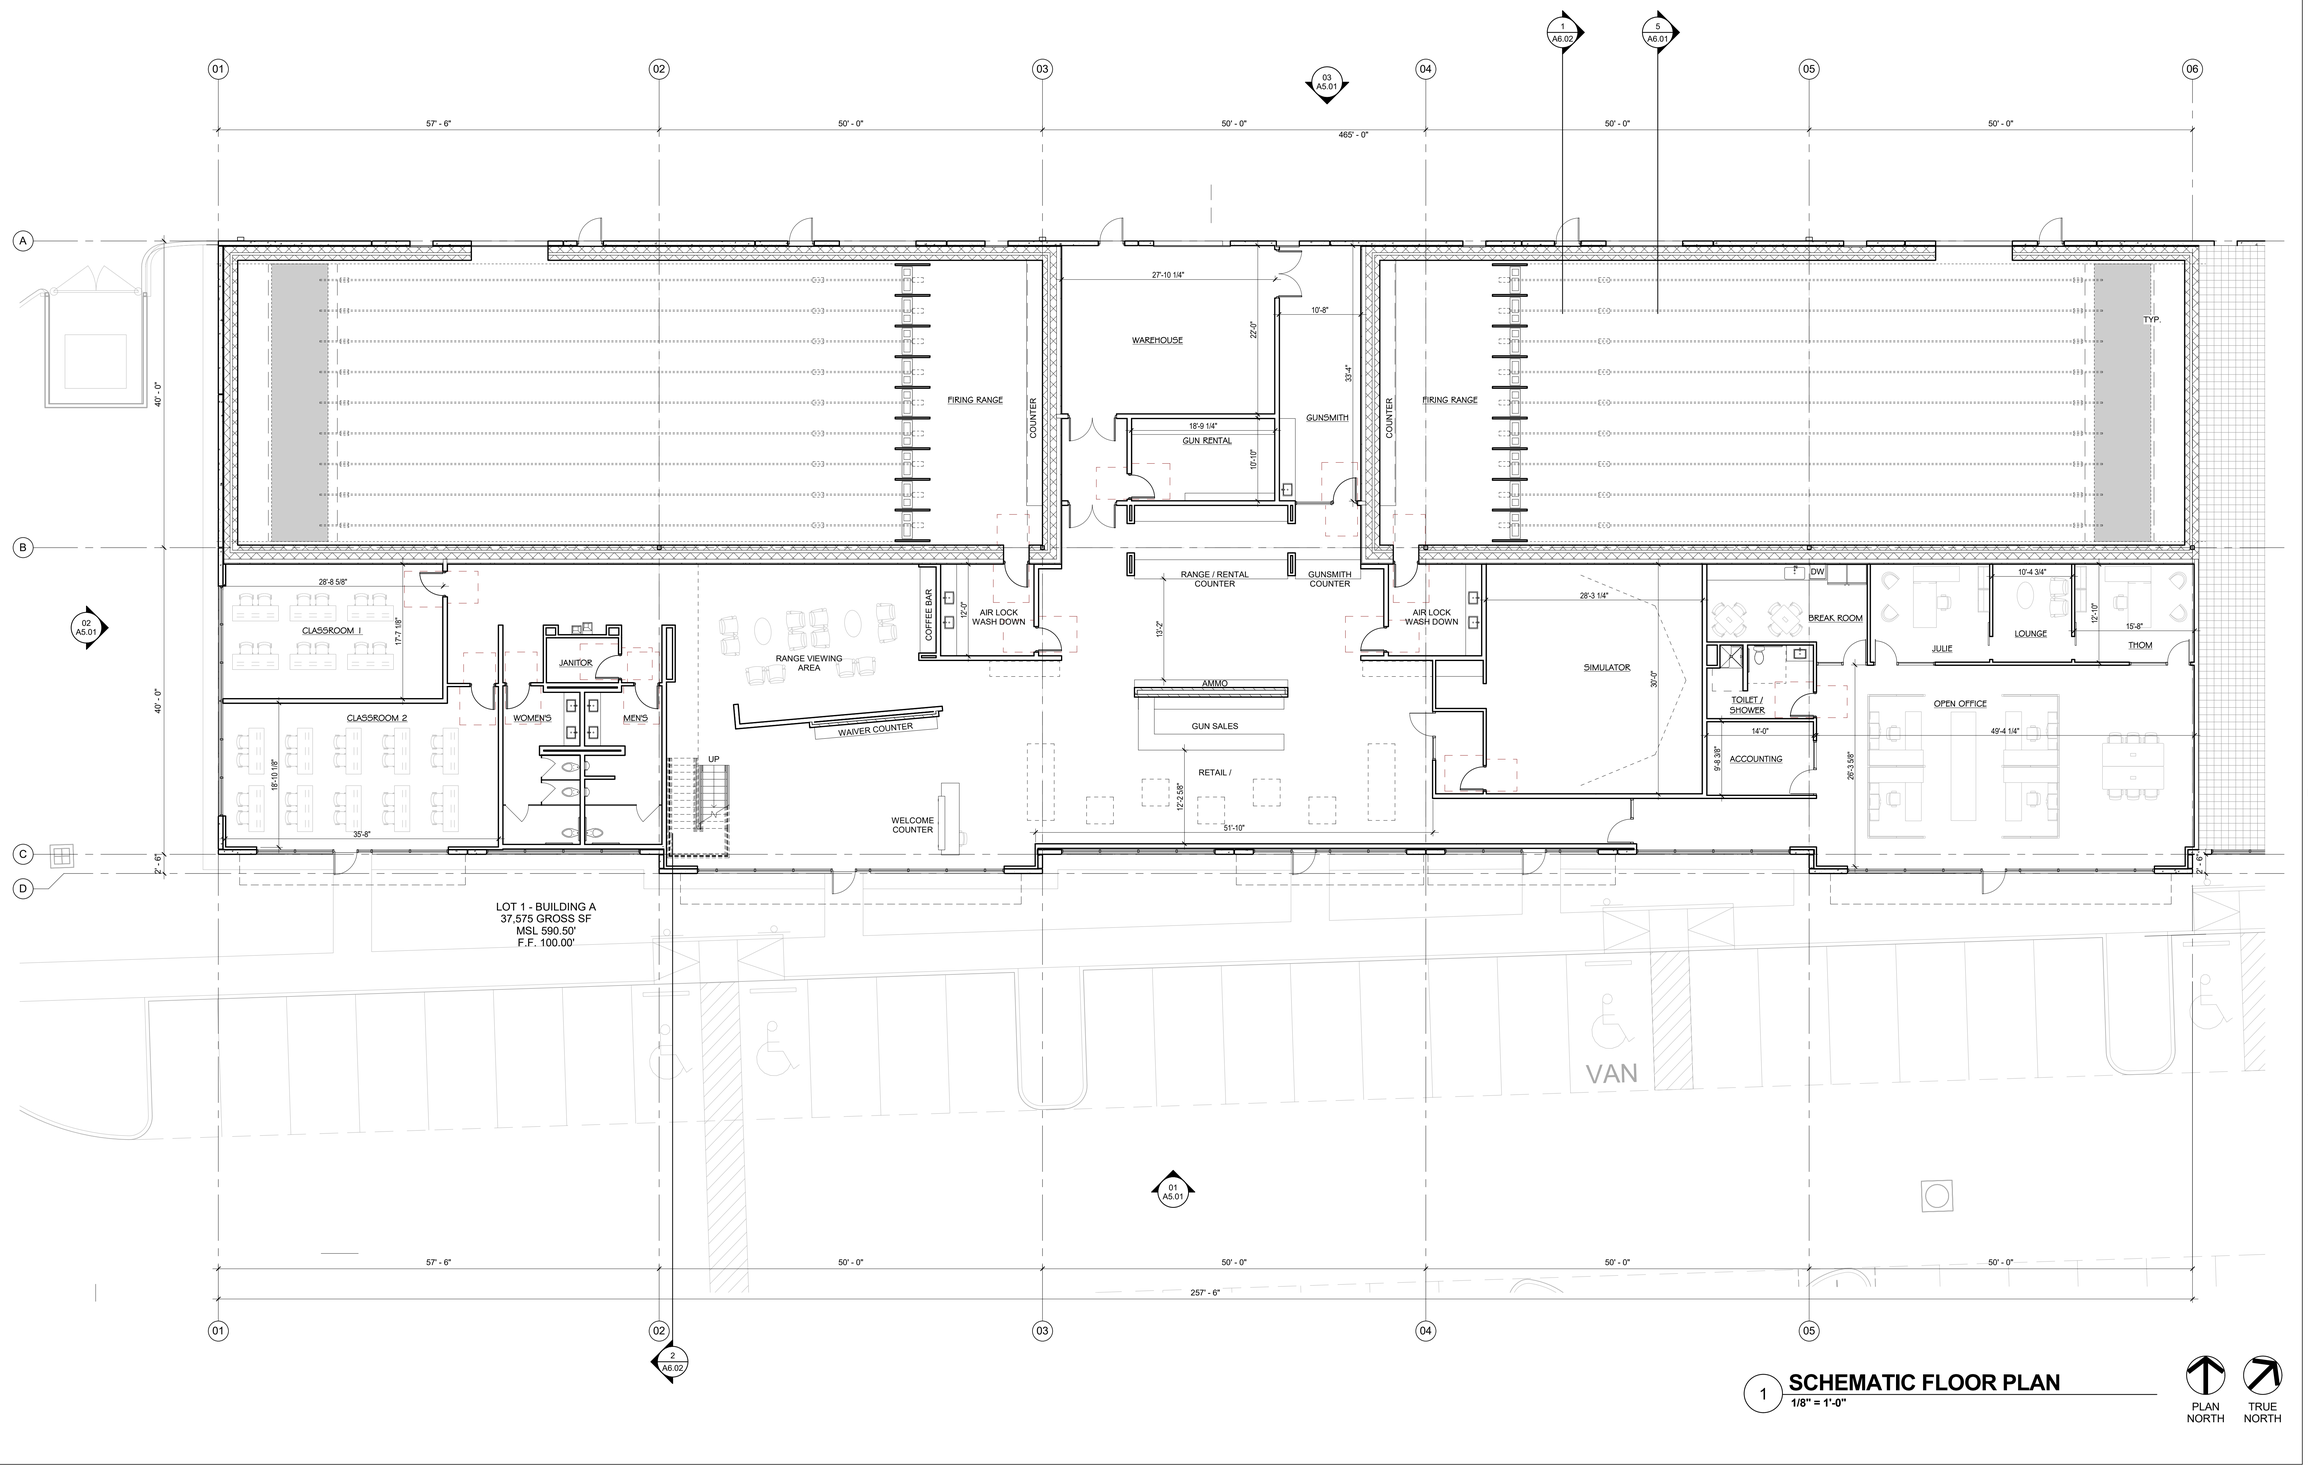

1 SCHEMATIC FLOOR PLAN

1/8" = 1'-0"

PLAN NORTH

TRUE NORTH

MCKINNEY INDUSTRIAL PARK

THE RANGE

REVISIONS

NO.	DESCRIPTION	DATE

PRELIMINARY

THESE DRAWINGS ARE FOR INTERIM REVIEW AND NOT FOR REGULATORY APPROVAL, PERMITTING, OR CONSTRUCTION

ANDREW BRAY
18754
06.01.2020

SCHEMATIC FLOOR PLAN

Drawn By:	Author
Checked By:	Checker
Approved By:	Approver
Project No.	2007
Original Issue Date:	ISSUE DATE

A0.01

\\NAS\current projects file\Current Projects File\2020\2007 - THE RANGE MCKINNEY\02 - Drawings\02 - Schematic design (SD)\the range mckinney SD 05.rvt