


1 DETAIL SITE PLAN
SCALE: (34" X 22") 1/4"=1'-0"
SCALE: (17" X 11") 1/8"=1'-0"
GRAPHIC SCALE
0' 2' 4' 8' 12'

**PLANT MATERIAL SUMMARY LIST**

| PLANT SPECIES | SIZE | QUANTITY | DISTANCE BETWEEN PLANTS |
|---|---|---|---|
| STANDARD BURFORD HOLLY | 10 GALLON | APPROX. 52 | 3' MIN. O.C. |

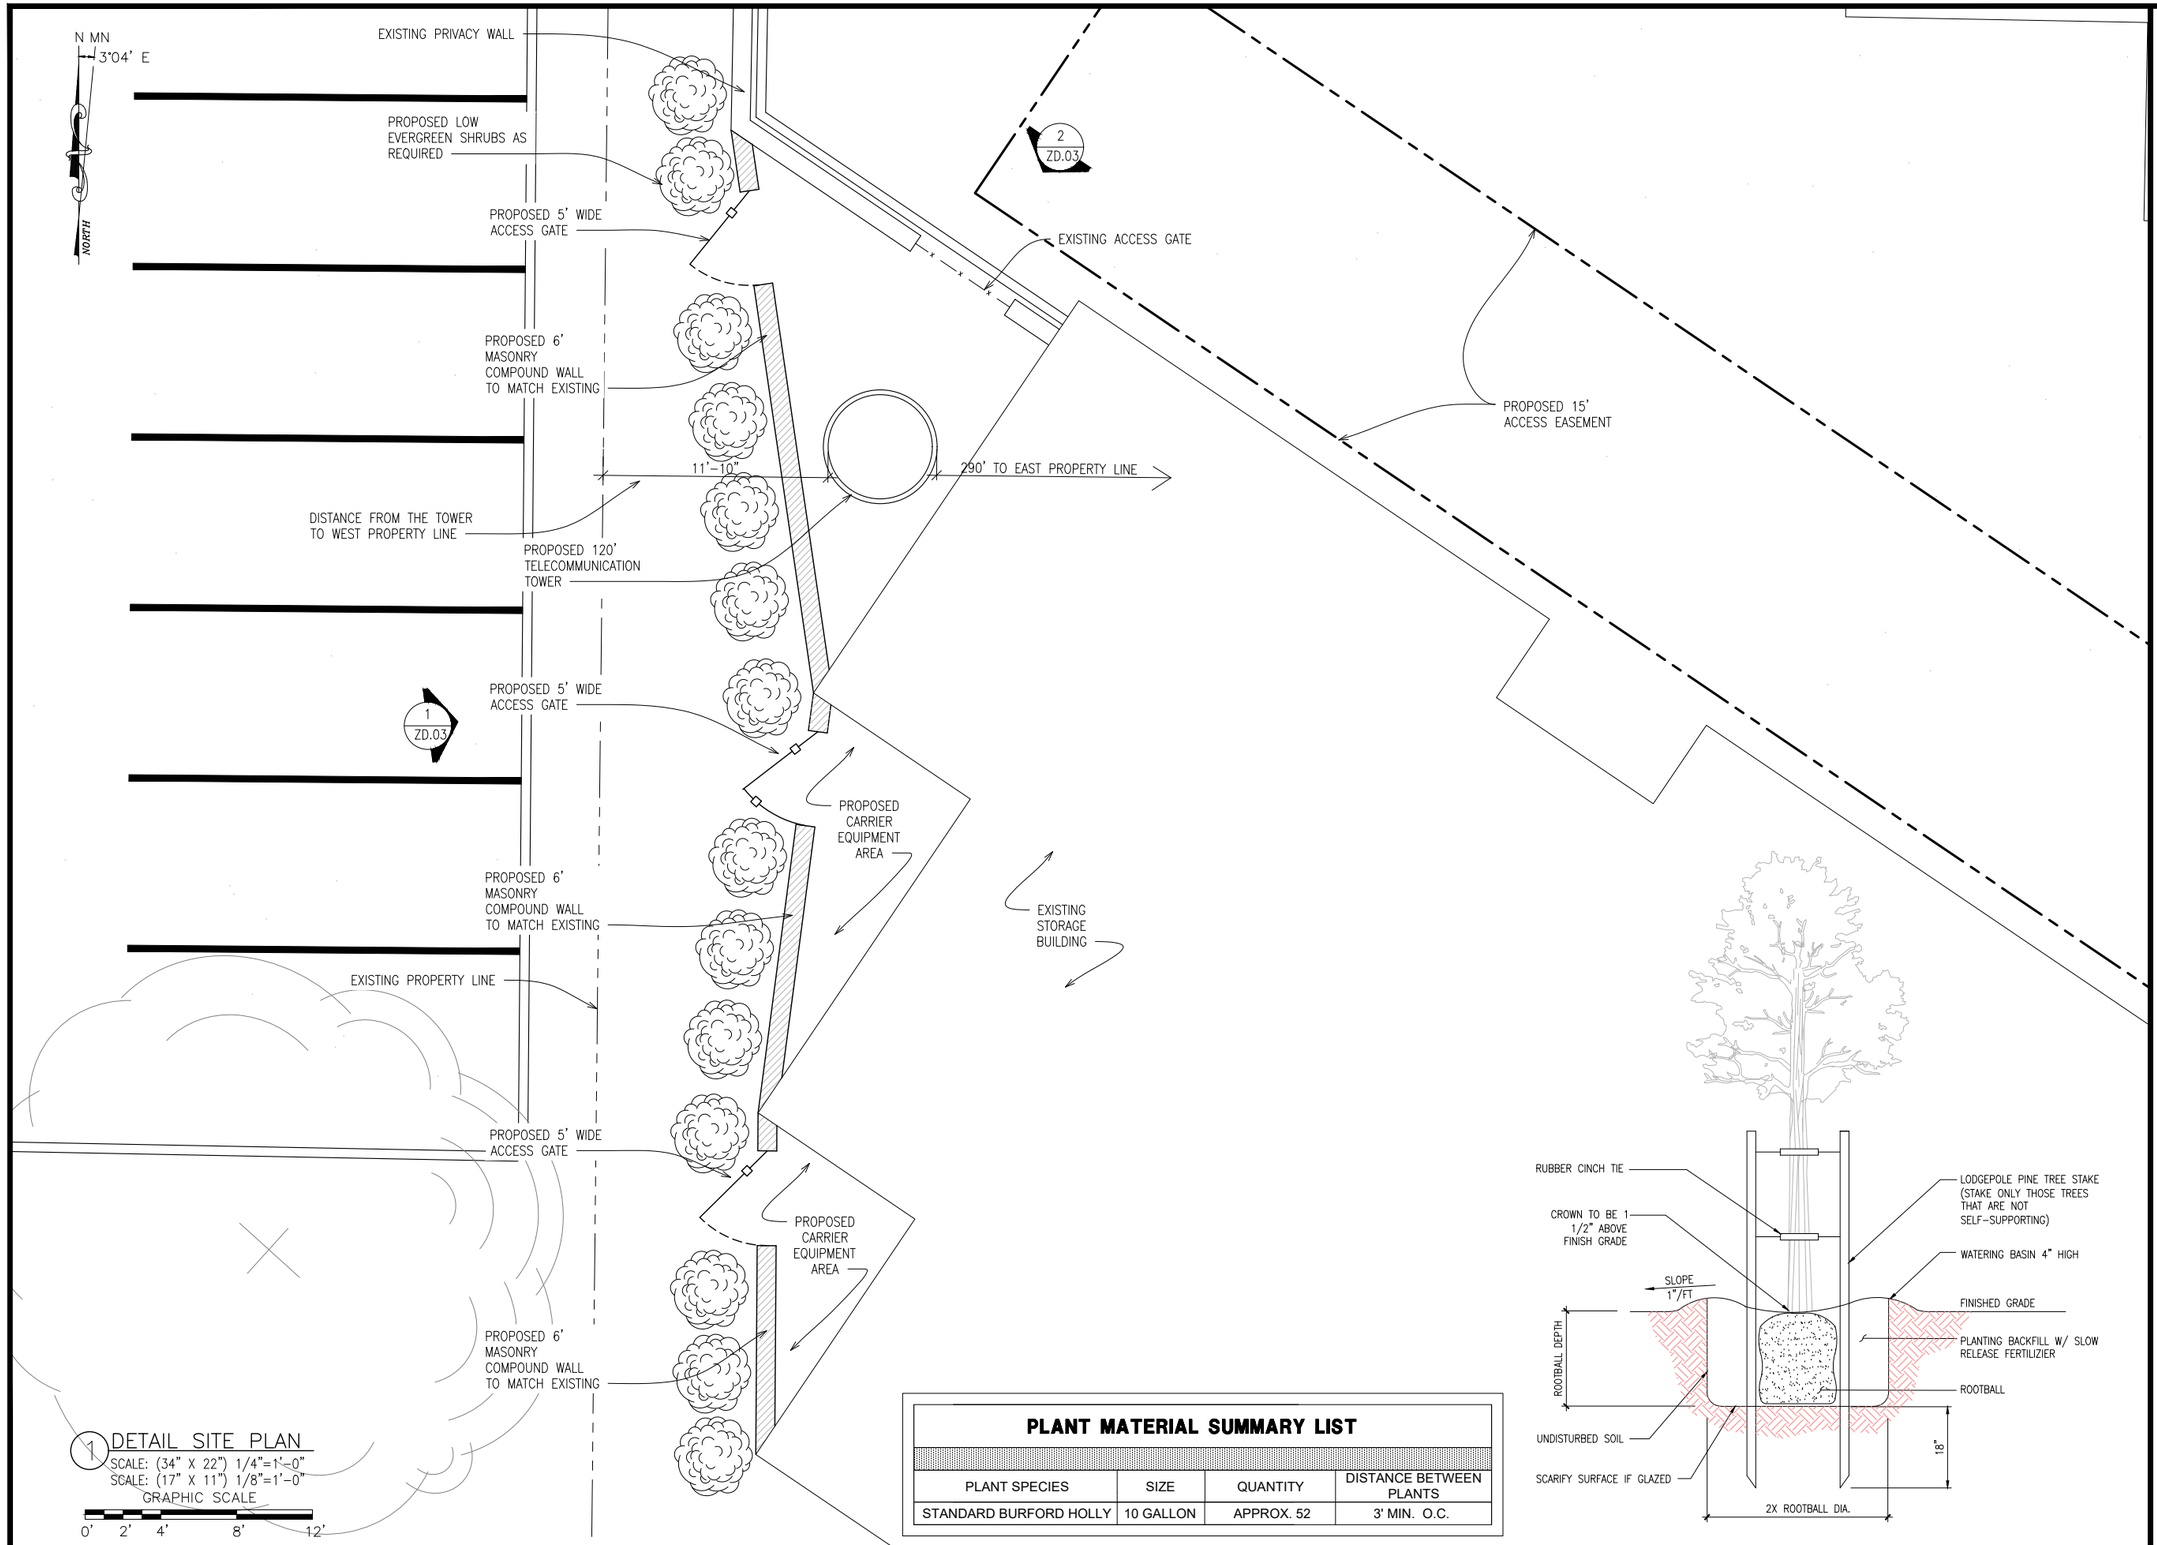


CELERIS GROUP

Celeris Group Consulting Engineers
605 E. Border Street
Arlington, TX 76010
Phone: 817-446-1700
Fax: 817-460-0677
www.celerisgroup.com

**Engineer:**
Celeris Group Consulting Engineers
605 E. Border Street
Arlington, TX 76010
Phone: 817-446-1700
Fax: 817-460-0677
Registration No: F-13992

STAMP:

PRELIMINARY
NOT FOR CONSTRUCTION

THIS DOCUMENT IS RELEASED FOR THE PURPOSE OF INTERIM REVIEW UNDER THE AUTHORITY OF ZHENJING GUO, P.E. LICENSE # 84667. IT IS NOT TO BE USED FOR CONSTRUCTION, BIDDING OR PERMIT PURPOSES.

| No. | Description | Date |
|---|---|---|
| A | ISSUED | 12/09/2024 |
| B | ISSUED | 01/22/2025 |
| C | ISSUED | 02/14/2025 |

SITE NAME
LAKE FOREST

DETAIL SITE PLAN

| | |
|---|---|
| Project number | 24-0083Z |
| Date | 02-14-2025 |
| Drawn by | KDR |
| Checked by | ZG |

ZD.02

Scale