Information Only

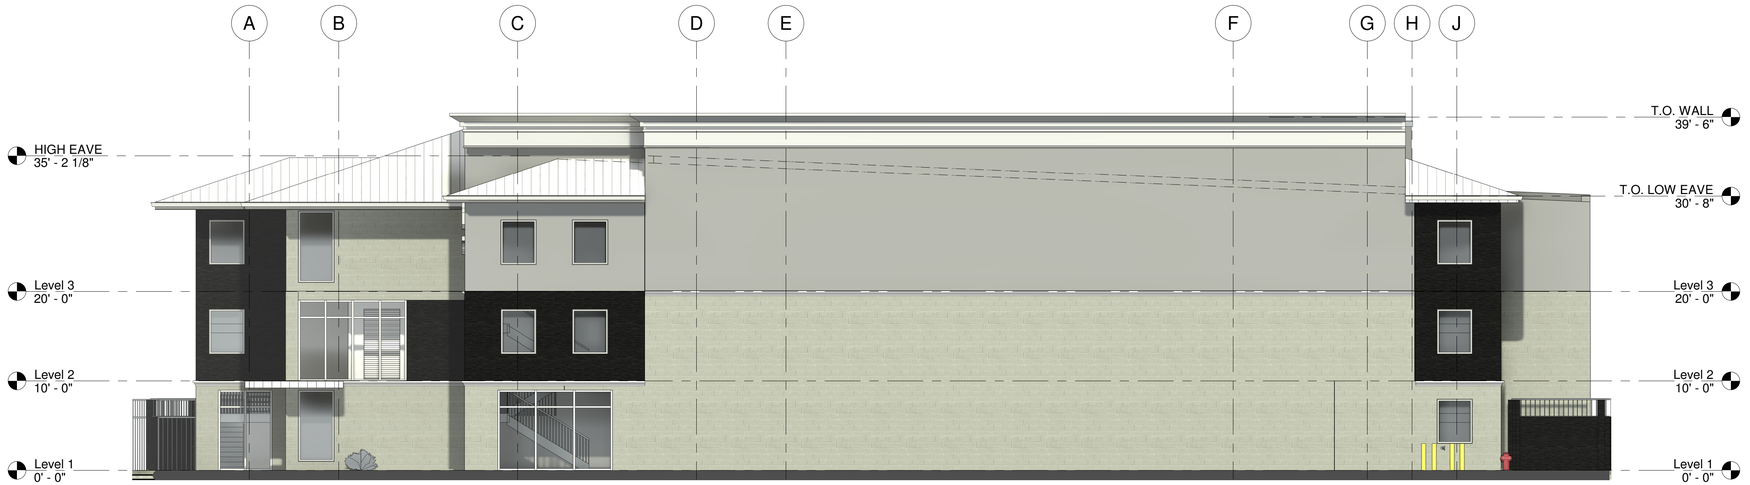

2 East
1/8" = 1'-0"

1 South
1/8" = 1'-0"

KHArchitects
11880 Younger Ct., Ste. A
Azle, Texas 76020
817-905-6991

NOT FOR REGULATORY APPROVAL, PERMITTING OR CONSTRUCTION

STATEMENT OF JURISDICTION:
"The Texas Board of Architectural Examiners has jurisdiction over complaints regarding the professional practice of persons registered as architects in this state."
TBAE Address: 333 Guadalupe St. #2-350, Austin, TX 78701, 512-305-9000

ASHTON COMMERCIAL CONSTRUCTION

NO./DATE | REVISION

Virginia Self-Storage
McKinney, TX

SPECIAL USE PERMIT

CONCEPT ELEVATIONS

CONCEPT DESIGN

Issue for:
Author
Checker
Project no.
2020.22
Date:
01/13/21
Scale:
1/8" = 1'-0"

A3.1

KHArchitects

VIRGINIA SELF-STORAGE

McKinney, Texas

ASHTON COMMERCIAL CONSTRUCTION

Information Only