4 WEST ELEVATION - FACING PARKING

SCALE: 3/16" = 1'-0" EXT-EL01.DWG

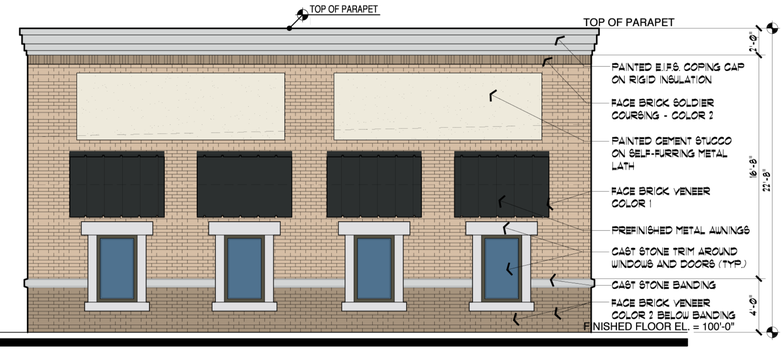

3 NORTH ELEVATION

SCALE: 3/16" = 1'-0" EXT-EL01.DWG

2 EAST ELEVATION - FACING STREET

SCALE: 3/16" = 1'-0" EXT-EL01.DWG

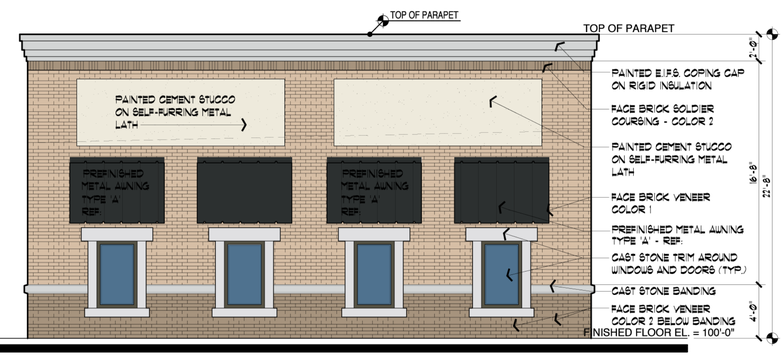

1 SOUTH ELEVATION

SCALE: 3/16" = 1'-0" EXT-EL01.DWG

Patrick Ahearne, Architect
814 Wind Elm Drive Allen, TX 75002 - 972 359-0053 patrick@ahearnearchitect.com

New Shell Retail / Restaurant Building:

McDonald Street Retail II

McDonald Street (Highway 5) at Short Street
Part of Lot 1, Block A -
McKinney, Texas

REGISTERED ARCHITECT PATRICK M. AHEARNE 14649 STATE OF TEXAS

DATE: JUNE 17, 2016
JOB NO: 15-SHORT1201
DRAWN: PMA
CHECKED: PMA

REVISIONS:

A3.01

SHELL RETAIL BUILDING / McDONALD STREET AT SHORT STREET – McKINNEY, TX