02 Street Elevation
SCALE: 3/16" = 1'-0"

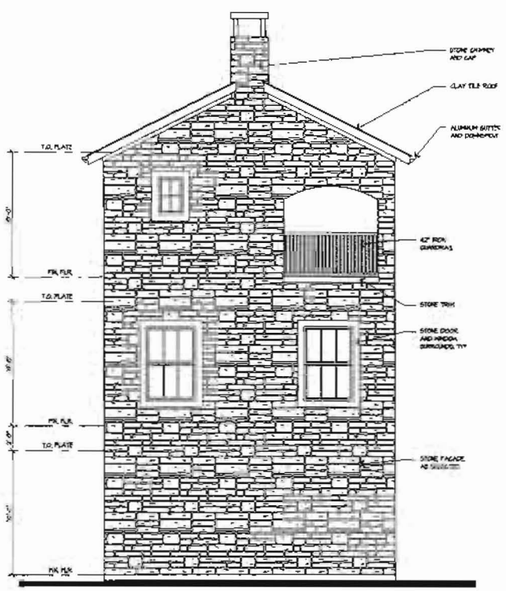

03 End Elevation
SCALE: 3/16" = 1'-0"

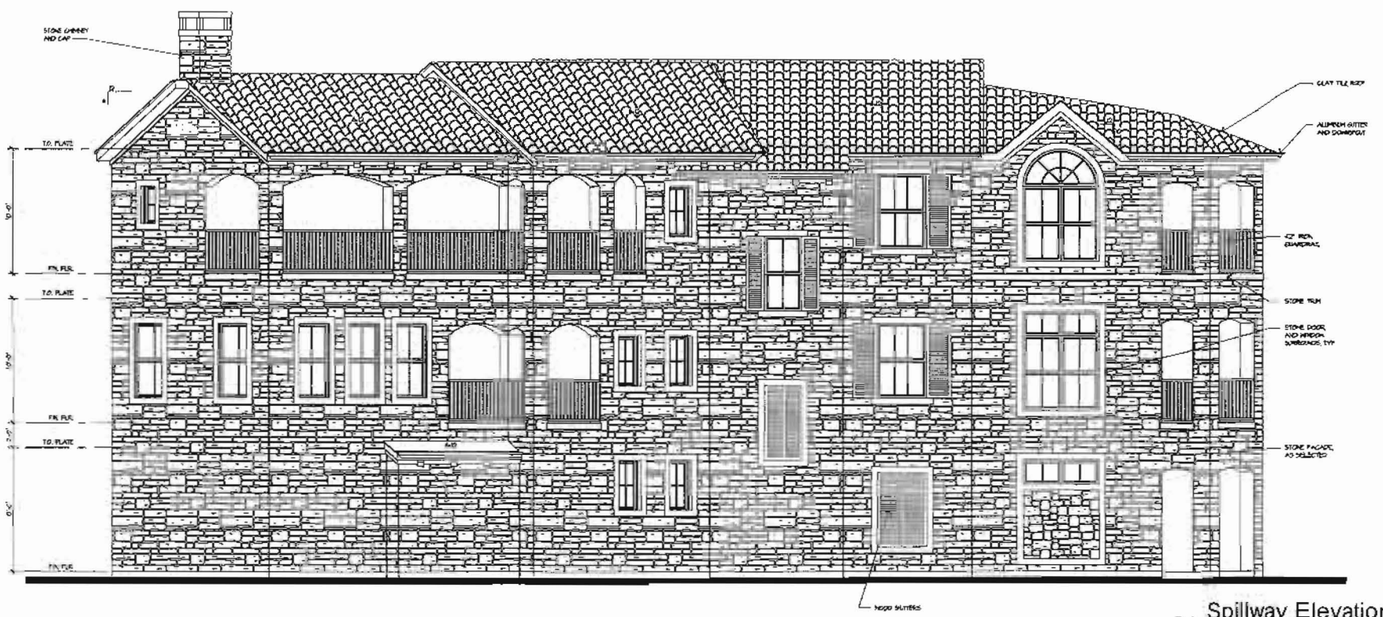

01 Spillway Elevation
SCALE: 3/16" = 1'-0"

No.	Date	Revision Description

401 Adriatic Parkway
McKinney, Texas 75070
Phone (972) 540-0304
Fax (972) 540-0309

7th Century Design, LLC
401 Adriatic Parkway
McKinney, Texas 75070
P. 972-540-0304 F. 972-540-0309
kdingman@blackard.net

REGISTERED ARCHITECT
D.K. DINGMAN
20878
STATE OF TEXAS

APR. 16 2011

Eubanks Office
at Adriatica
--- Adriatic Pkwy.
McKinney, Texas

REVISED
APR 1 2011
PLANNING

Project: Eubanks
Date: Apr. 16, 201
Drawing Number:

Copyright © 2011 by Blackard Group