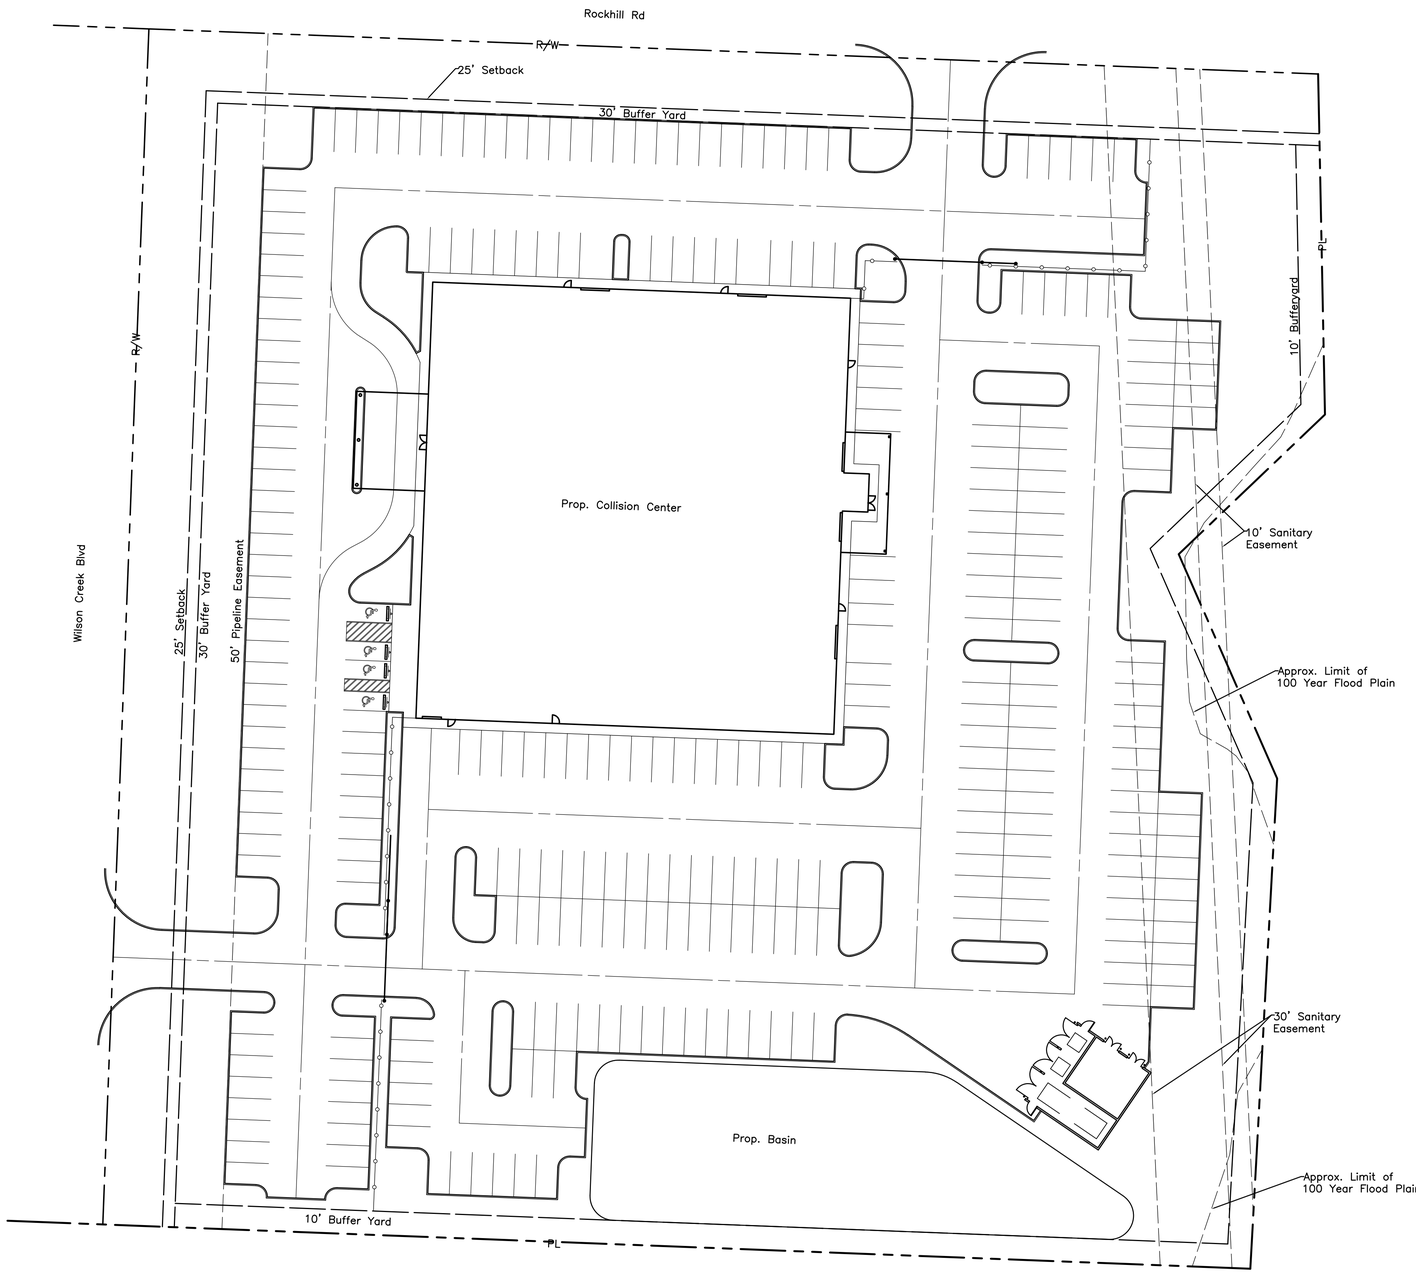


**PARKING & STORAGE COUNT:**

Total Spaces – 296
(incl. 4 ADA spaces)

**DEVELOPER/OWNER**

Hendrick AUTOMOTIVE GROUP

6000 Monroe Road, Suite 100
Charlotte, NC, 28212
Tel: (704) 568-5550
Fax: (704) 566-3295

**PRELIMINARY**

NOT TO BE USED FOR CONSTRUCTION

**PLAN SET DATE**
April 22, 2013

**GRAPHIC SCALE**

0 15 30 60

1 inch = 30 feet

**REVISIONS**

| MARK | DATE | DESCRIPTION |
|---|---|---|
| | | |

Hendrick AUTOMOTIVE GROUP

CITY OF McKINNEY, COLLIN COUNTY, TEXAS
CONCEPT PLAN
FOR

# McKINNEY COLLISION CTR
# WILSON CREEK RD
## SITE PLAN EXHIBIT


Kimley»Horn and Associates, Inc.
Engineers • Surveyors • Planners • Scientists
301 McCullough Dr., Ste. 105, Charlotte, NC 28262
Phone: 704-333-5131 Fax: 704-333-1774
www.kimley-horn.com


DATE
April 22, 2013

SCALE
As Noted

JOB NO.
2013-0063

SHEET
C1.0


J:\2013\2013063\WorkInProgress\Greg Hartley\McKinney\mckinney rough sketch w detention basin3.dwg Last Saved By: pquinn, 4/22/2013 3:01 PM Last Printed By: Williams, Jamie, 11/25/2013 11:43 AM
Xrefs: 2012-05-01_Franklin_CollisionFloorPlanAS-BLDG-N_20121140-Buford Collision Floor plan