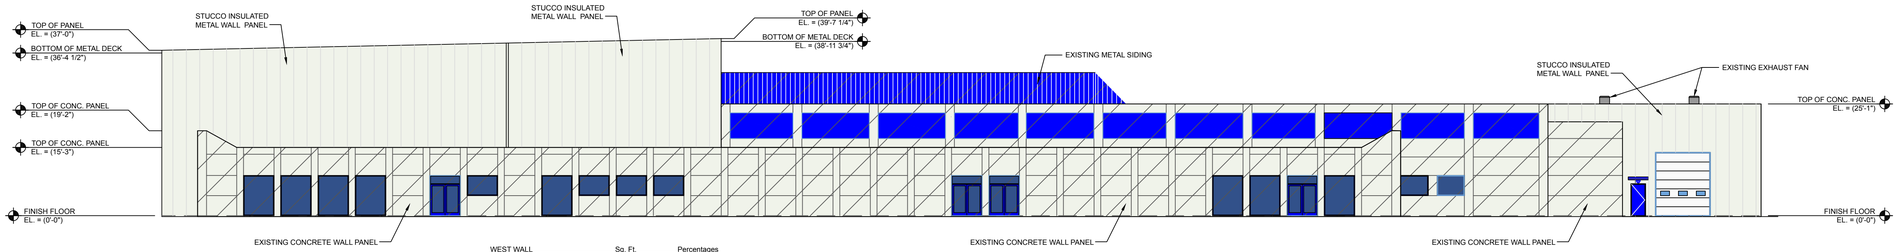

WEST WALL - BLUE COLOR	Sq. Ft.	Percentages
Concrete Panel paint blue	930	9.9%
Existing Metal Siding	610	6.6%
	1540	16.5%

WEST WALL	Sq. Ft.	Percentages
Concrete Panel	5056	54.3%
Stucco Insulated Metal Wall Panels	3635	39.1%
Existing Metal Siding	610	6.6%
	9,301	100.0%

1 A3.1 WEST BUILDING ELEVATION

SCALE: 1/16"=1'-0"

GENERAL NOTE:

1. CROSS HATCH INDICATES EXISTING BUILDING

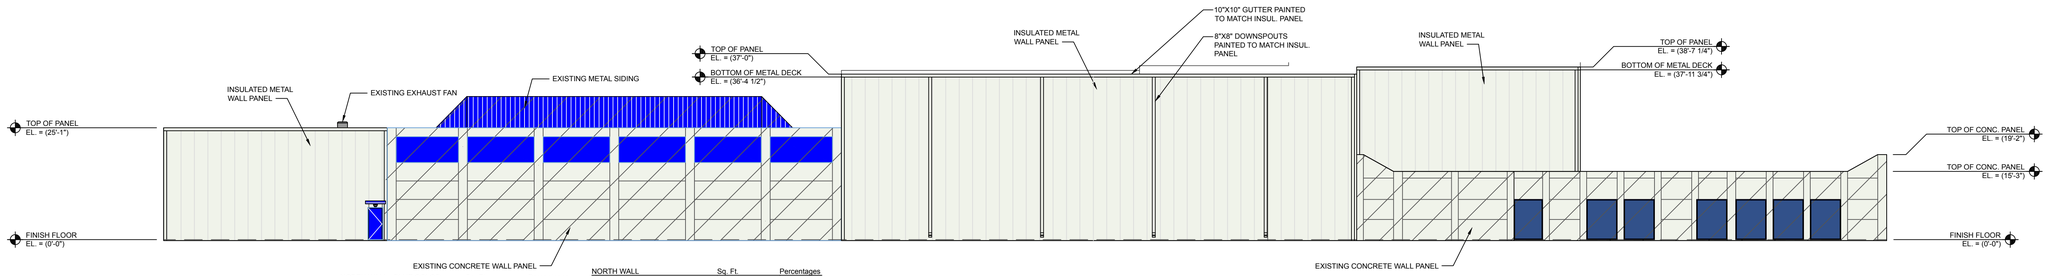

NORTH WALL - BLUE COLOR	Sq. Ft.	Percentages
Concrete Panel paint blue	500	4.5%
Existing Metal Siding	510	4.6%
	1010	9.1%

NORTH WALL	Sq. Ft.	Percentages
Concrete Panel	4014	35.8%
Insulated Metal Wall Panels	6669	59.6%
Existing Metal Siding	510	4.6%
	11193	100.0%

2 A3.1 NORTH BUILDING ELEVATION

SCALE: 1/16"=1'-0"

GENERAL NOTE:

1. CROSS HATCH INDICATES EXISTING BUILDING

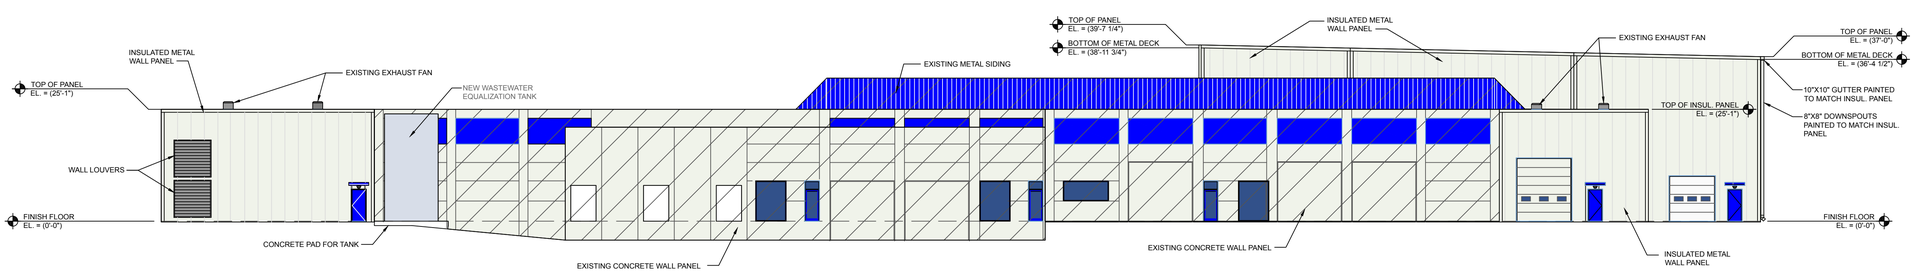

EAST WALL - BLUE COLOR	Sq. Ft.	Percentages
Concrete Panel paint blue	680	5.5%
Existing Metal Siding	1093	8.9%
	1773	14.4%

EAST WALL	Sq. Ft.	Percentages
Concrete Panel	6370	51.9%
Insulated Metal Wall Panels	4804	39.2%
Existing Metal Siding	1093	8.9%
	12267	100.0%

3 A3.1 EAST BUILDING ELEVATION

SCALE: 1/16"=1'-0"

GENERAL NOTE:

1. CROSS HATCH INDICATES EXISTING BUILDING

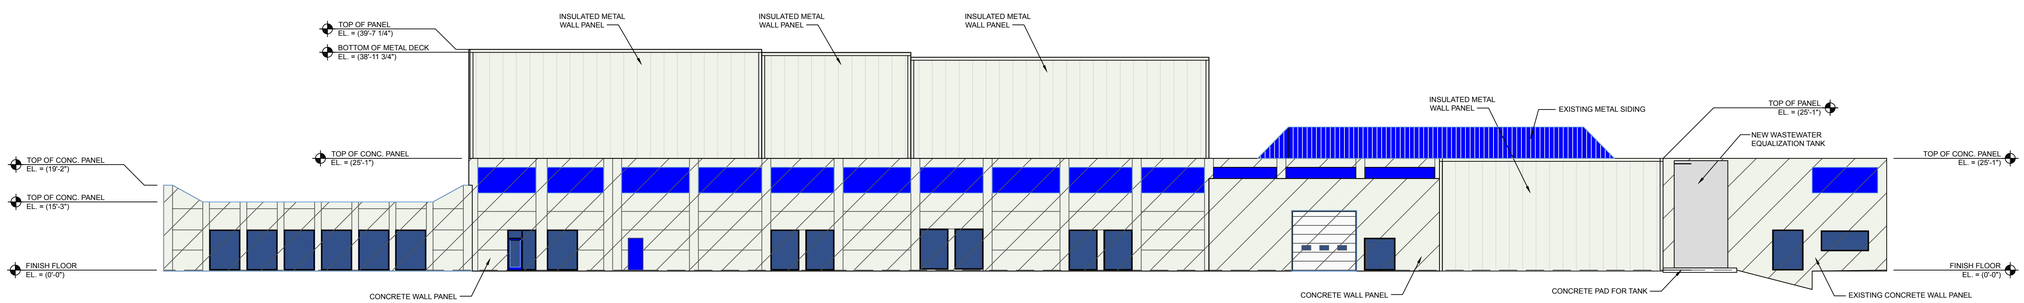

SOUTH WALL - BLUE COLOR	Sq. Ft.	Percentages
Concrete Panel paint blue	1050	8.7%
Existing Metal Siding	510	4.2%
	1581	12.9%

SOUTH WALL	Sq. Ft.	Percentages
Concrete Panel	6362	53.0%
Insulated Metal Wall Panels	5153	42.8%
Existing Metal Siding	510	4.2%
	12025	100.0%

4 A3.1 SOUTH BUILDING ELEVATION

SCALE: 1/16"=1'-0"

GENERAL NOTE:

1. CROSS HATCH INDICATES EXISTING BUILDING

OWNER:

BLOUNT fine foods

McKINNEY, TEXAS

630 Currant Road
Fall River, Massachusetts 02720
Ph: (774) 888-1300
www.blountfinefoods.com

CONSULTANT:

TEAM GROUP

Technology, Engineering, Architecture, Management

TEAM Group, Ltd.

1001 W. EULESS BLVD., SUITE 209 * EULESS, TX 78040
Phone 817-545-1515 * Fax 817-545-2122

SEAL:

REVISIONS:

REV.:	DATE:	BY:	DESCRIPTION:
1	3-14-16	AKB	PLANNING AND ZONING

IF SHEET IS LESS THAN
24" x 36"
IT IS A REDUCED PRINT -
SCALE REDUCED ACCORDINGLY

DRAWN BY: DGB DATE: 3-14-16

CHECKED BY: AKB DATE: 3-14-16

All concepts and arrangements shown on this drawing are the property of TEAM Group, Ltd. These documents are released specifically for use on this project and may not be reproduced in whole or in part except for purposes relating to the construction of this project. Any disclosures or reuse of these documents for purposes unrelated to this project is prohibited.

PROJECT TITLE:

2016 FACILITY

DRAWING TITLE:

ARCHITECTURAL ELEVATIONS

PROJECT NO.:	DRAWING NO.:	REV.:	STATUS:
15478	A2.1	1	F