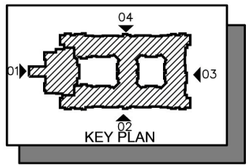

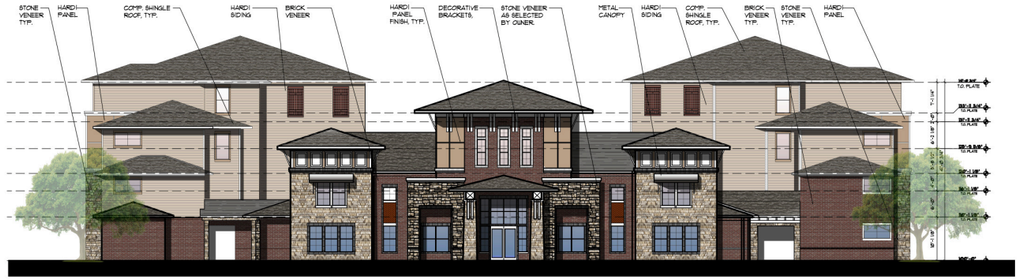

1 EXTERIOR FRONT ELEVATION
SCALE 1/16"= 1'-0"

EXTERIOR MATERIAL PERCENTAGE:

MASONRY= 70%
(STONE OR BRICK)

SIDING = 30%

2 EXTERIOR SIDE ELEVATION
SCALE 1/16"= 1'-0"

EXTERIOR MATERIAL PERCENTAGE:

MASONRY= 60%
(STONE OR BRICK)

SIDING = 40%

3 EXTERIOR REAR ELEVATION
SCALE 1/16"= 1'-0"

EXTERIOR MATERIAL PERCENTAGE:

MASONRY= 60%
(STONE OR BRICK)

SIDING = 40%

4 EXTERIOR SIDE ELEVATION
SCALE 1/16"= 1'-0"

Proposed Evergreen at McKinney
McKinney, TX

ARRIVE ARCHITECTURE GROUP
Architecture
Planning
Project Management
2344 Highway 121 · Suite 100 · Bedford, Texas 76021 · www.ArriveAG.com
Ph 817.514.0584 · Fx 817.514.0694

SEAL

REGISTERED ARCHITECT
JOHN MICHAEL TOMLIN
16011
STATE OF TEXAS
11-09-15

REVISION

SHEET NAME
EXTERIOR ELEVATIONS

DRAWN BY: AAG	CHECKED BY: JMT
ORIG. DATE: 11-09-15	REV. DATE:
ISSUED FOR: PERMIT	SHEET NO.
SCALE: AS NOTED	