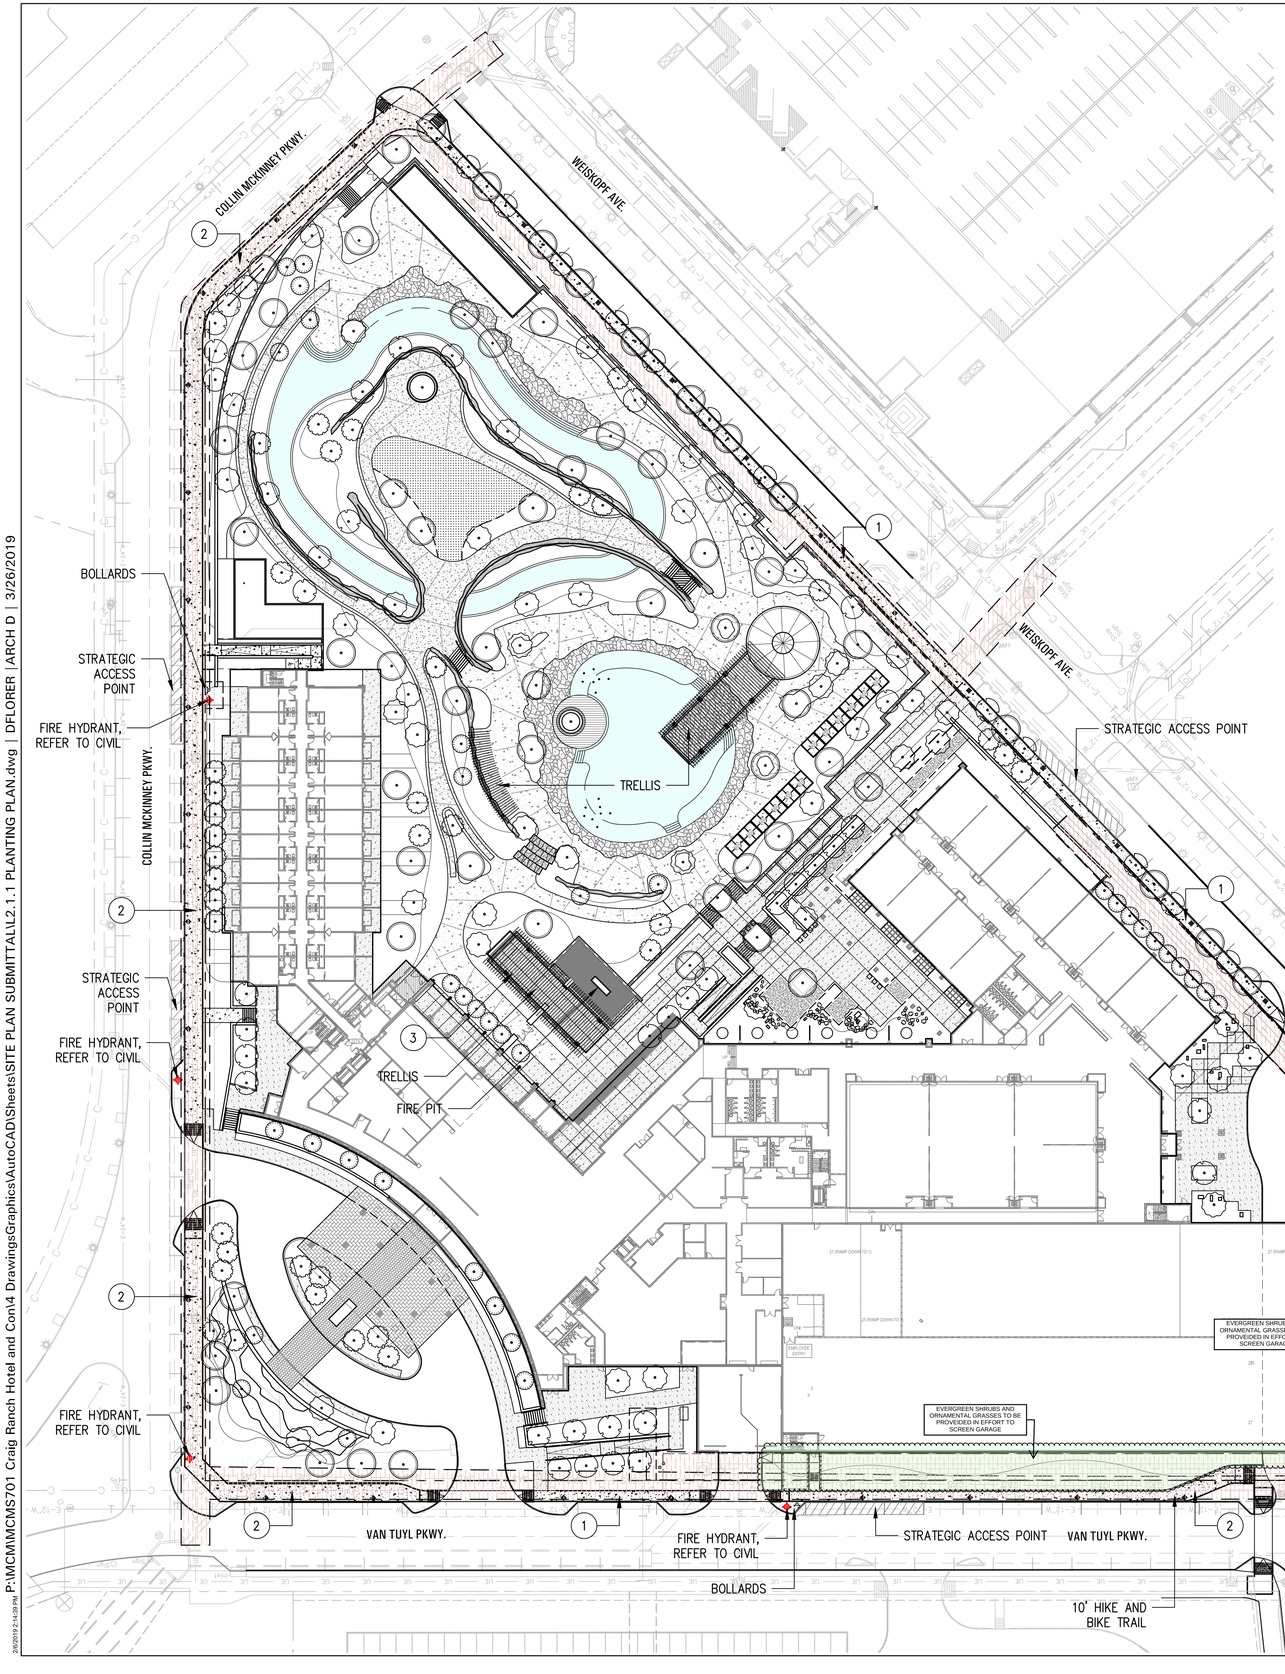

PLANTING SCHEDULE

SYMBOL	CALL OUT	PLANT NAME	CALIPER	HEIGHT	SPACING	QUANTITY	REMARKS/COMMENTS
TREES							
	ULM PAR	LACEBARK ELM "ULMUS PARVIFOLIA"	4"	12' H MIN.		68	SINGLE TRUNK, FULL AND MATCHING
	ACE RUB	RED MAPLE "ACER RUBRUM"	4"	12' H MIN.		49	SINGLE TRUNK, FULL AND MATCHING
	QUE VIR	LIVE OAK "QUERCUS VIRGINIANA"	4"	12' H MIN.		73	SINGLE TRUNK, FULL AND MATCHING
	PRO CHIL	THORNLESS MESQUITE "PROSOPIS CHILENSIS"	4"	12' H MIN.		43	SINGLE TRUNK, FULL AND MATCHING
	VIT AGN	CHASTEBERRY "VITEX AGNUS-CASTUS"	4"	12' H MIN.		48	SINGLE TRUNK, FULL AND MATCHING

LIGHTING SCHEDULE

SYMBOL	MINIMUM SIZE	SPACING	QUANTITY	REMARKS/COMMENTS
◆	12' H	60' O.C.	37	

UTILITY SCHEDULE

SYMBOL	REMARKS/COMMENTS
	UTILITY AND DRAINAGE EASEMENTS. REFER TO CIVIL FOR EXACT LOCATIONS.

SHEET NOTES

1. 6' CITY STANDARD CONCRETE SIDEWALK
2. 10' CITY STANDARD CONCRETE SIDEWALK
3. TRELLIS TO BE CONSTRUCTED OF STONE AND STEEL/ALUMINUM MATERIAL

architects
maa
merriman anderson
architecture·planning
interior design
300 N. FIELD ST.
DALLAS, TEXAS 75202
214.987.1299
214.987.2138 (FAX)

SITE PLAN SUBMITTAL

NOT FOR REGULATORY APPROVAL, PERMITTING, OR CONSTRUCTION.

MM / DD / 2019

MCGOUGH

MARRIOTT AUTOGRAPH AT CRAIG RANCH

Weiskopf Avenue
McKinney, TX 75070

© 2017
MERRIMAN ANDERSON / ARCHITECTS, INC.

REVISIONS:

PROJECT NUMBER:
maa2017183

ISSUE DATE:
03 / 25 / 2019

SHEET NAME:
SITE PLAN SUBMITTAL

SHEET NUMBER:
L2.1.1

3/26/2019 2:14:39 PM P:\MCM\MCMS701 Craig Ranch Hotel and Con\4 Drawings\Graphics\AutoCAD\Sheets\SITE PLAN SUBMITTAL\L2.1.1 PLANTING PLAN.dwg | DFLORER |ARCH D | 3/26/2019