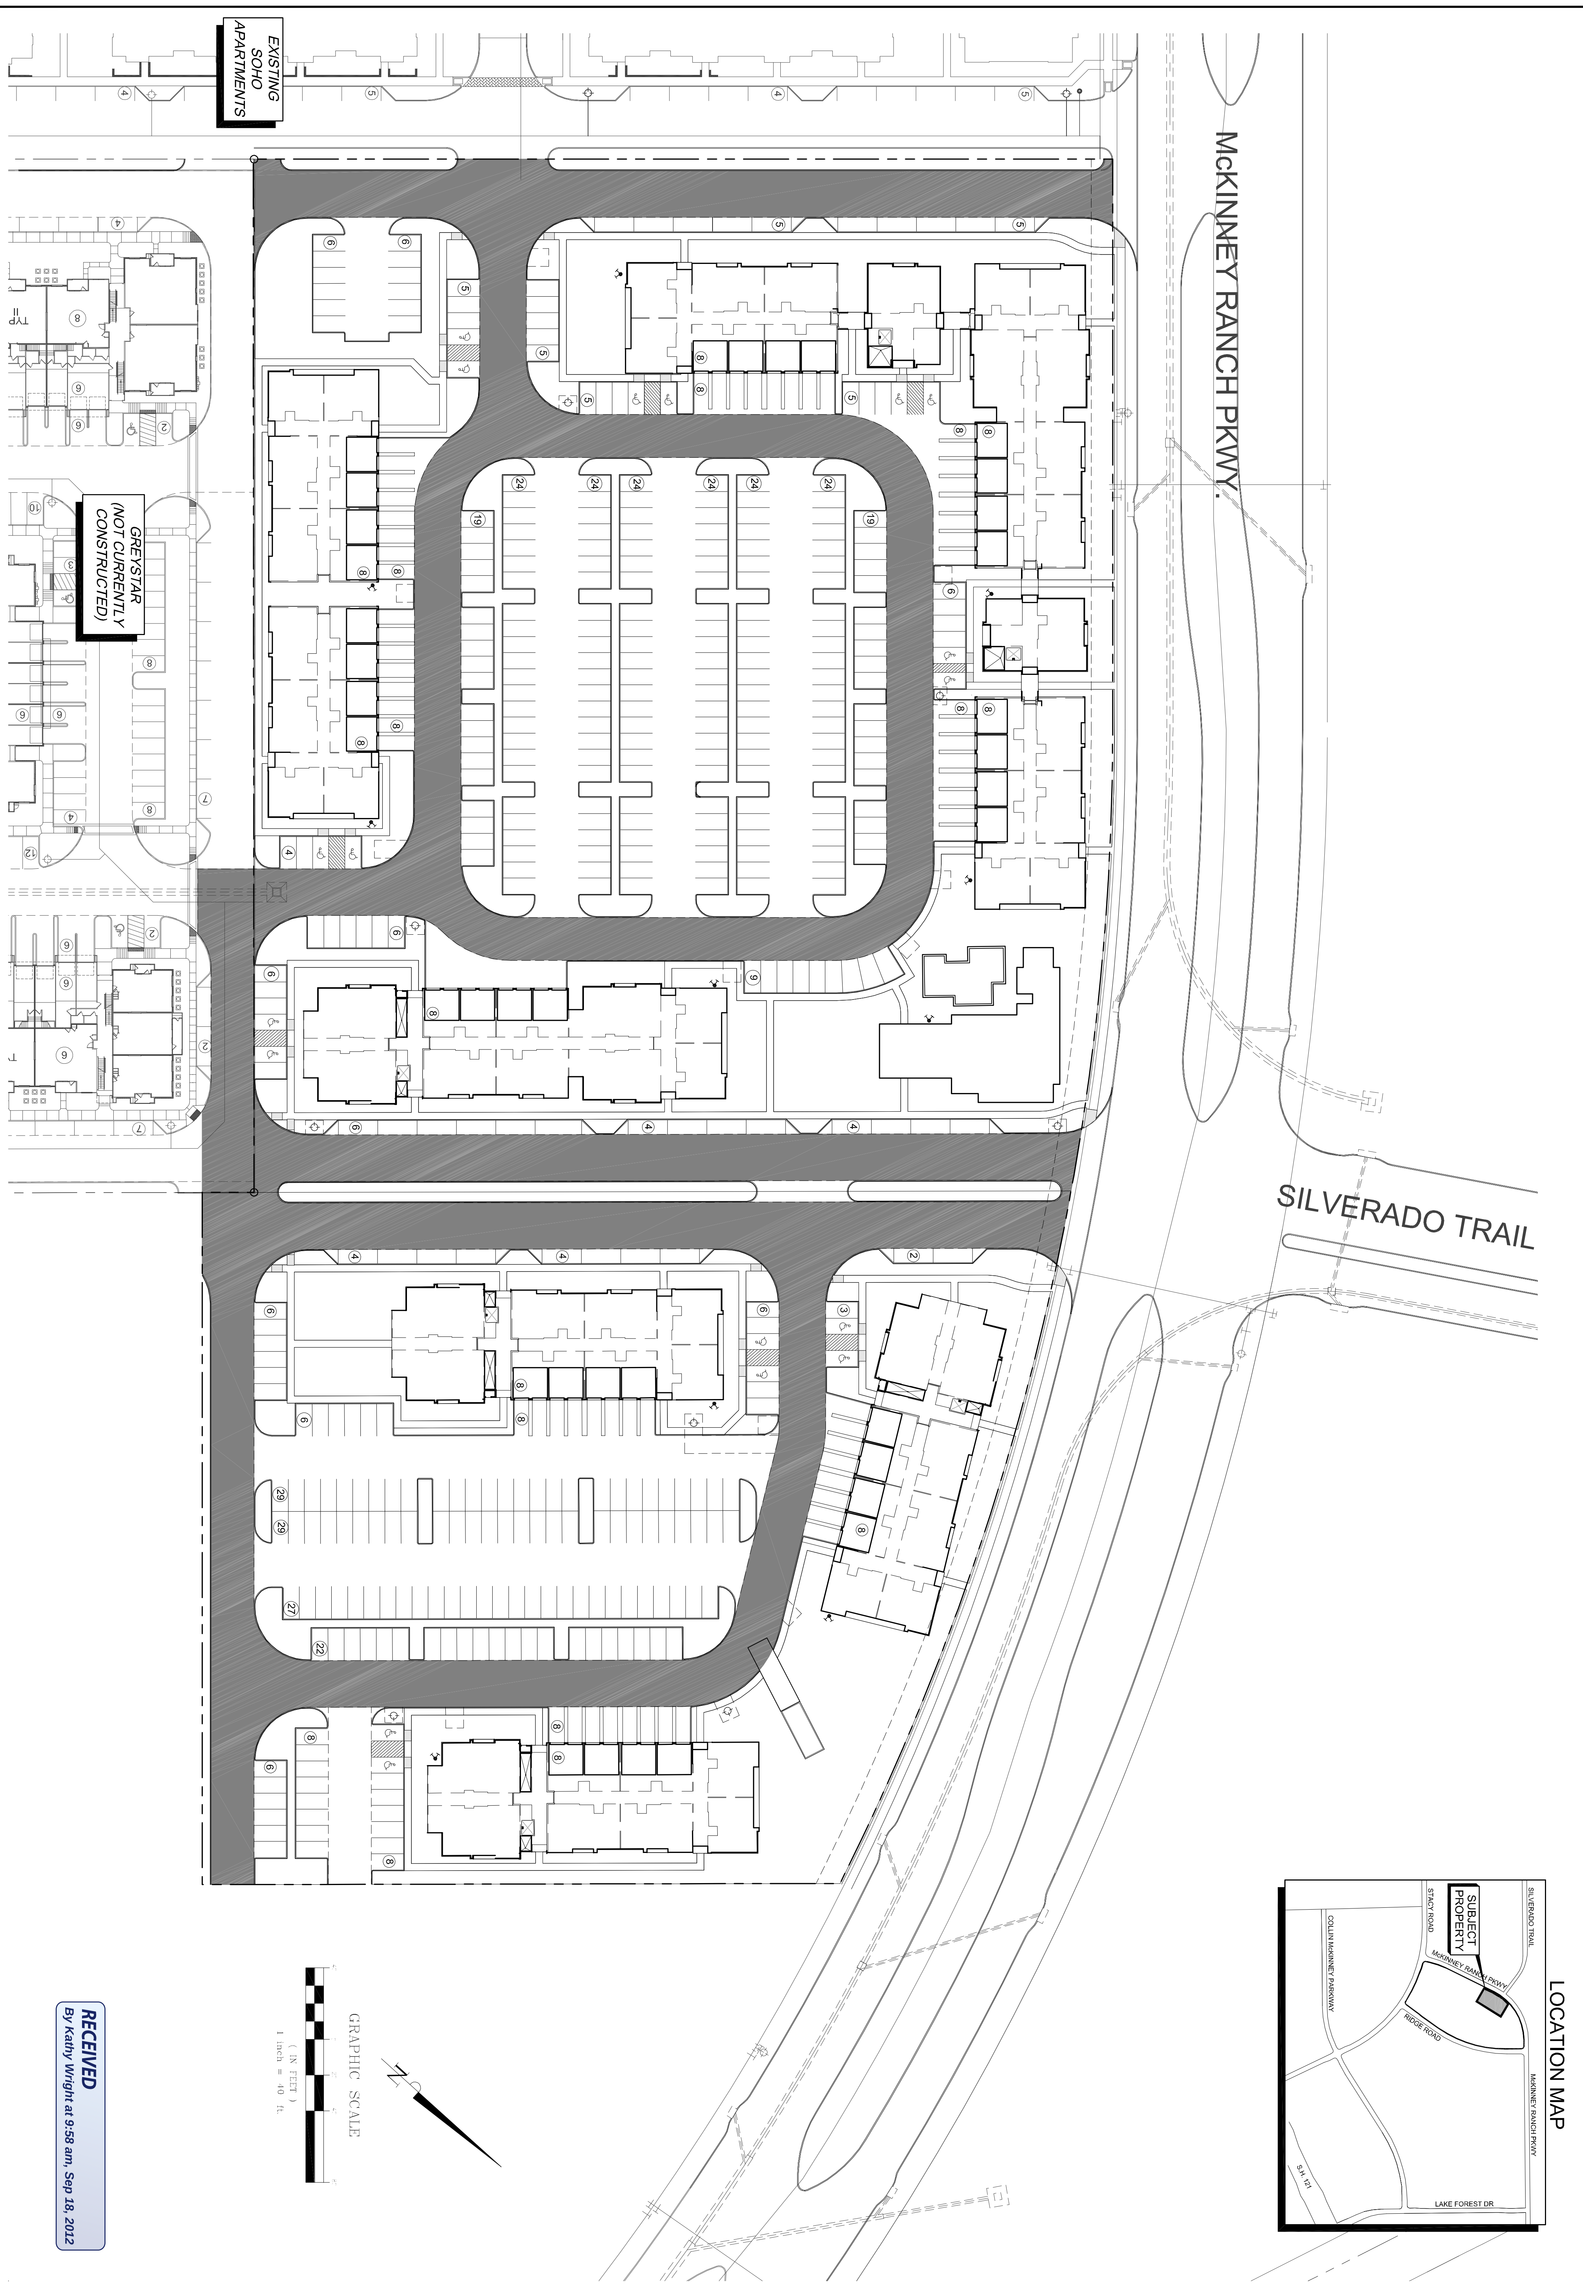

LOCATION MAP

RECEIVED
By Kathy Wright at 9:58 am, Sep 18, 2012

EXHIBIT

Scale:	SEE GRAPHIC SCALE
Designed by:	AAI
Drawn by:	GAS
Checked by:	LAW
Date:	MAY, 2012
Project No.	02091-001

CONCEPT PLAN

MILLENNIUM OF McKINNEY

THIS DRAWING IS TO BE USED FOR EXHIBIT PURPOSES ONLY

Master Planning
Civil Engineering
Land Development

220 East Virginia Street
McKinney, TX 75069
Tel 469.424.5900
Fax 214.544.3200

SANCHEZ & Associates

File: 10C-Concept Plan.dwg Directory: G: \02091-Groundfloor Development \001-The Millennium - McKinney, TX\-Prelim\ Mon, 17 Sep 2012-3:19pm Plotted by: <xwld> Layout: Layout1
xrefs: X2436-S & A-ZONE-ZaleCorson yROW-City ySiteEx yTopo xSite yBuildings xHatch xUtil images: S & A Logo.jpg