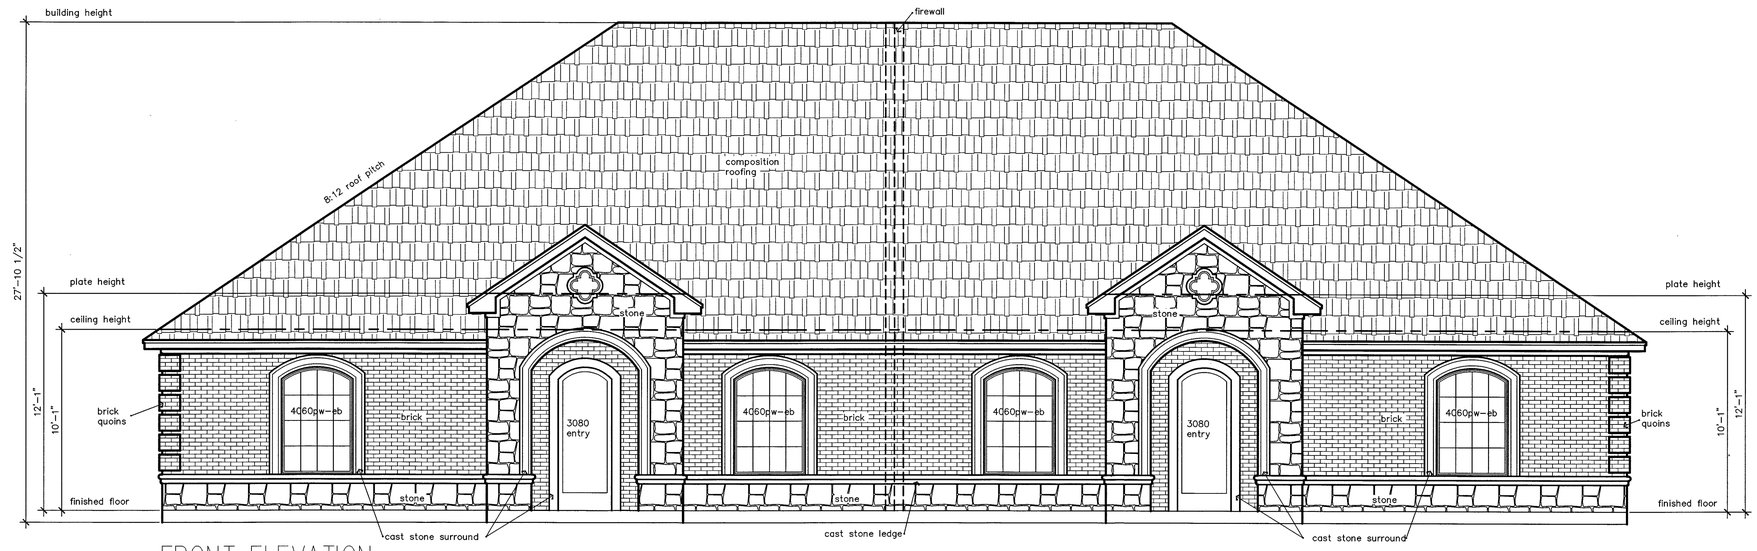

FRONT ELEVATION

SCALE 1/4" = 1'-0"

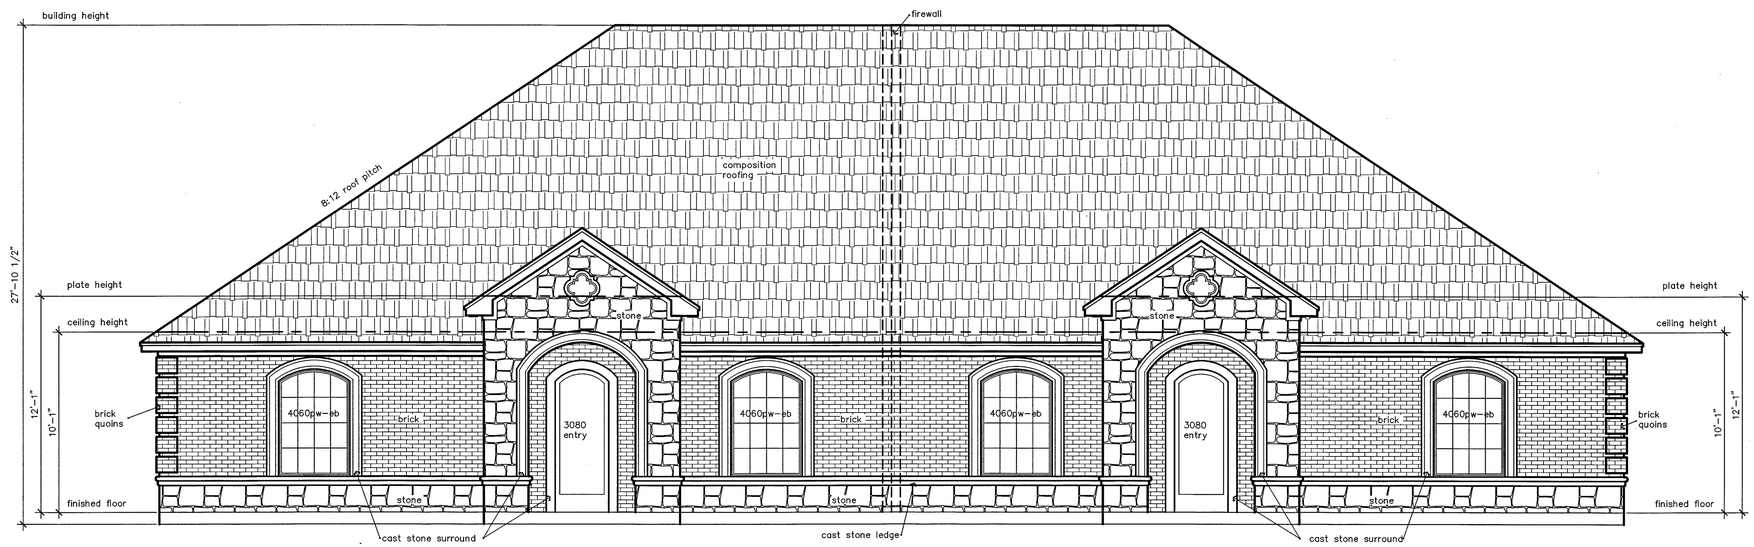

REAR ELEVATION

SCALE 1/4" = 1'-0"

RECEIVED
By Kathy Wright at 8:12 am, Feb 26, 2013

Please Note: Prior to any construction or fabrication, the general contractor must verify all conditions and dimensions relative to plans and zoning conditions and site conditions. Any discrepancies must be brought to the attention of Korel Designs immediately and prior to any construction. Korel Designs, Residential Designs, a.k.a. Hudson Associates, Inc. assumes no liability for any structural alterations built from these plans without our knowledge.
The property of
Korel Designs, Texas.
Copyright (C) 2009.

KOREL DESIGNS
COMMERCIAL + RESIDENTIAL
800 Central Parkway East, Suite 200, Plano, Texas 75074 (972) 423-4500 - WEB SITE: www.korel.com

Hudson Crossing
Office Condos
McKinney, Texas

February 25, 2013

copyright (c) 2009 Korel Designs

Sheet:
01

RIGHT ELEVATION

SCALE 1/4" = 1'-0"

LEFT ELEVATION

SCALE 1/4" = 1'-0"

Please Note: Prior to any construction or fabrication, the general contractor must verify all dimensions, conditions, materials, codes and zoning conformances and site conditions. Any discrepancies must be reported to Korel Designs immediately and prior to any construction or fabrication. Korel Designs, a.k.a. Korel Designs Associates, Inc. shall have no responsibility for any deviation from or failure to conform to these plans or specifications.
This property of
Korel Designs, Plano, Texas.
Copyright (C) 2009.

KOREL DESIGNS
COMMERCIAL + RESIDENTIAL
800 Central Parkway East, Suite 200, Plano, Texas 75074 (972) 423-4500 - WEB SITE: www.korel.com

Hudson Crossing
Office Condos
McKinney, Texas

February 25, 2013

RECEIVED
By Kathy Wright at 8:12 am, Feb 26, 2013

copyright (c) 2009 Korel Designs

Sheet:
02