4 EAST ELEVATION
1/16" = 1'-0"

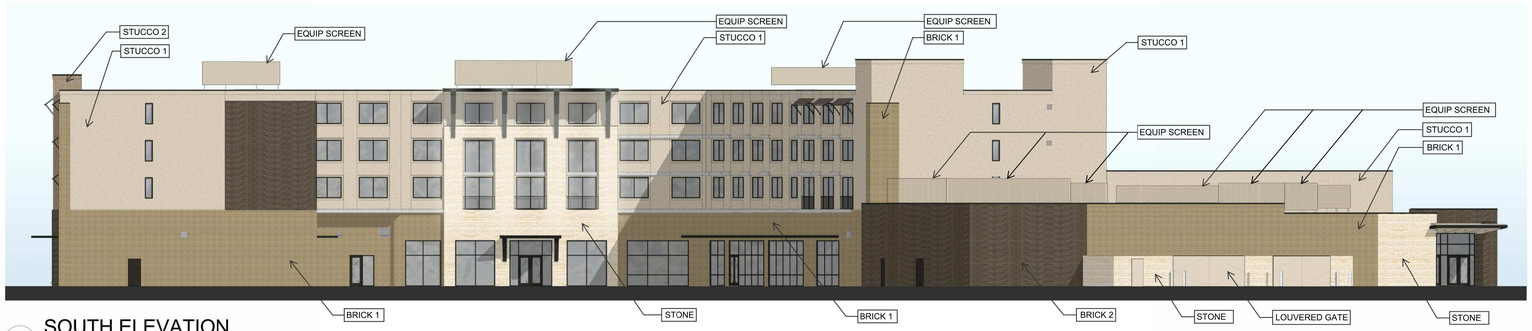

3 SOUTH ELEVATION
1/16" = 1'-0"

2 WEST ELEVATION
1/16" = 1'-0"

1 NORTH ELEVATION
1/16" = 1'-0"

MATERIALS LEGEND

- BRICK 1
- BRICK 2
- STONE
- STUCCO 1
- STUCCO 2
- METALS
- ROOF SCREEN & LOUVERED GATE

SHERATON HOTEL & EVENT CENTER

ELEVATIONS