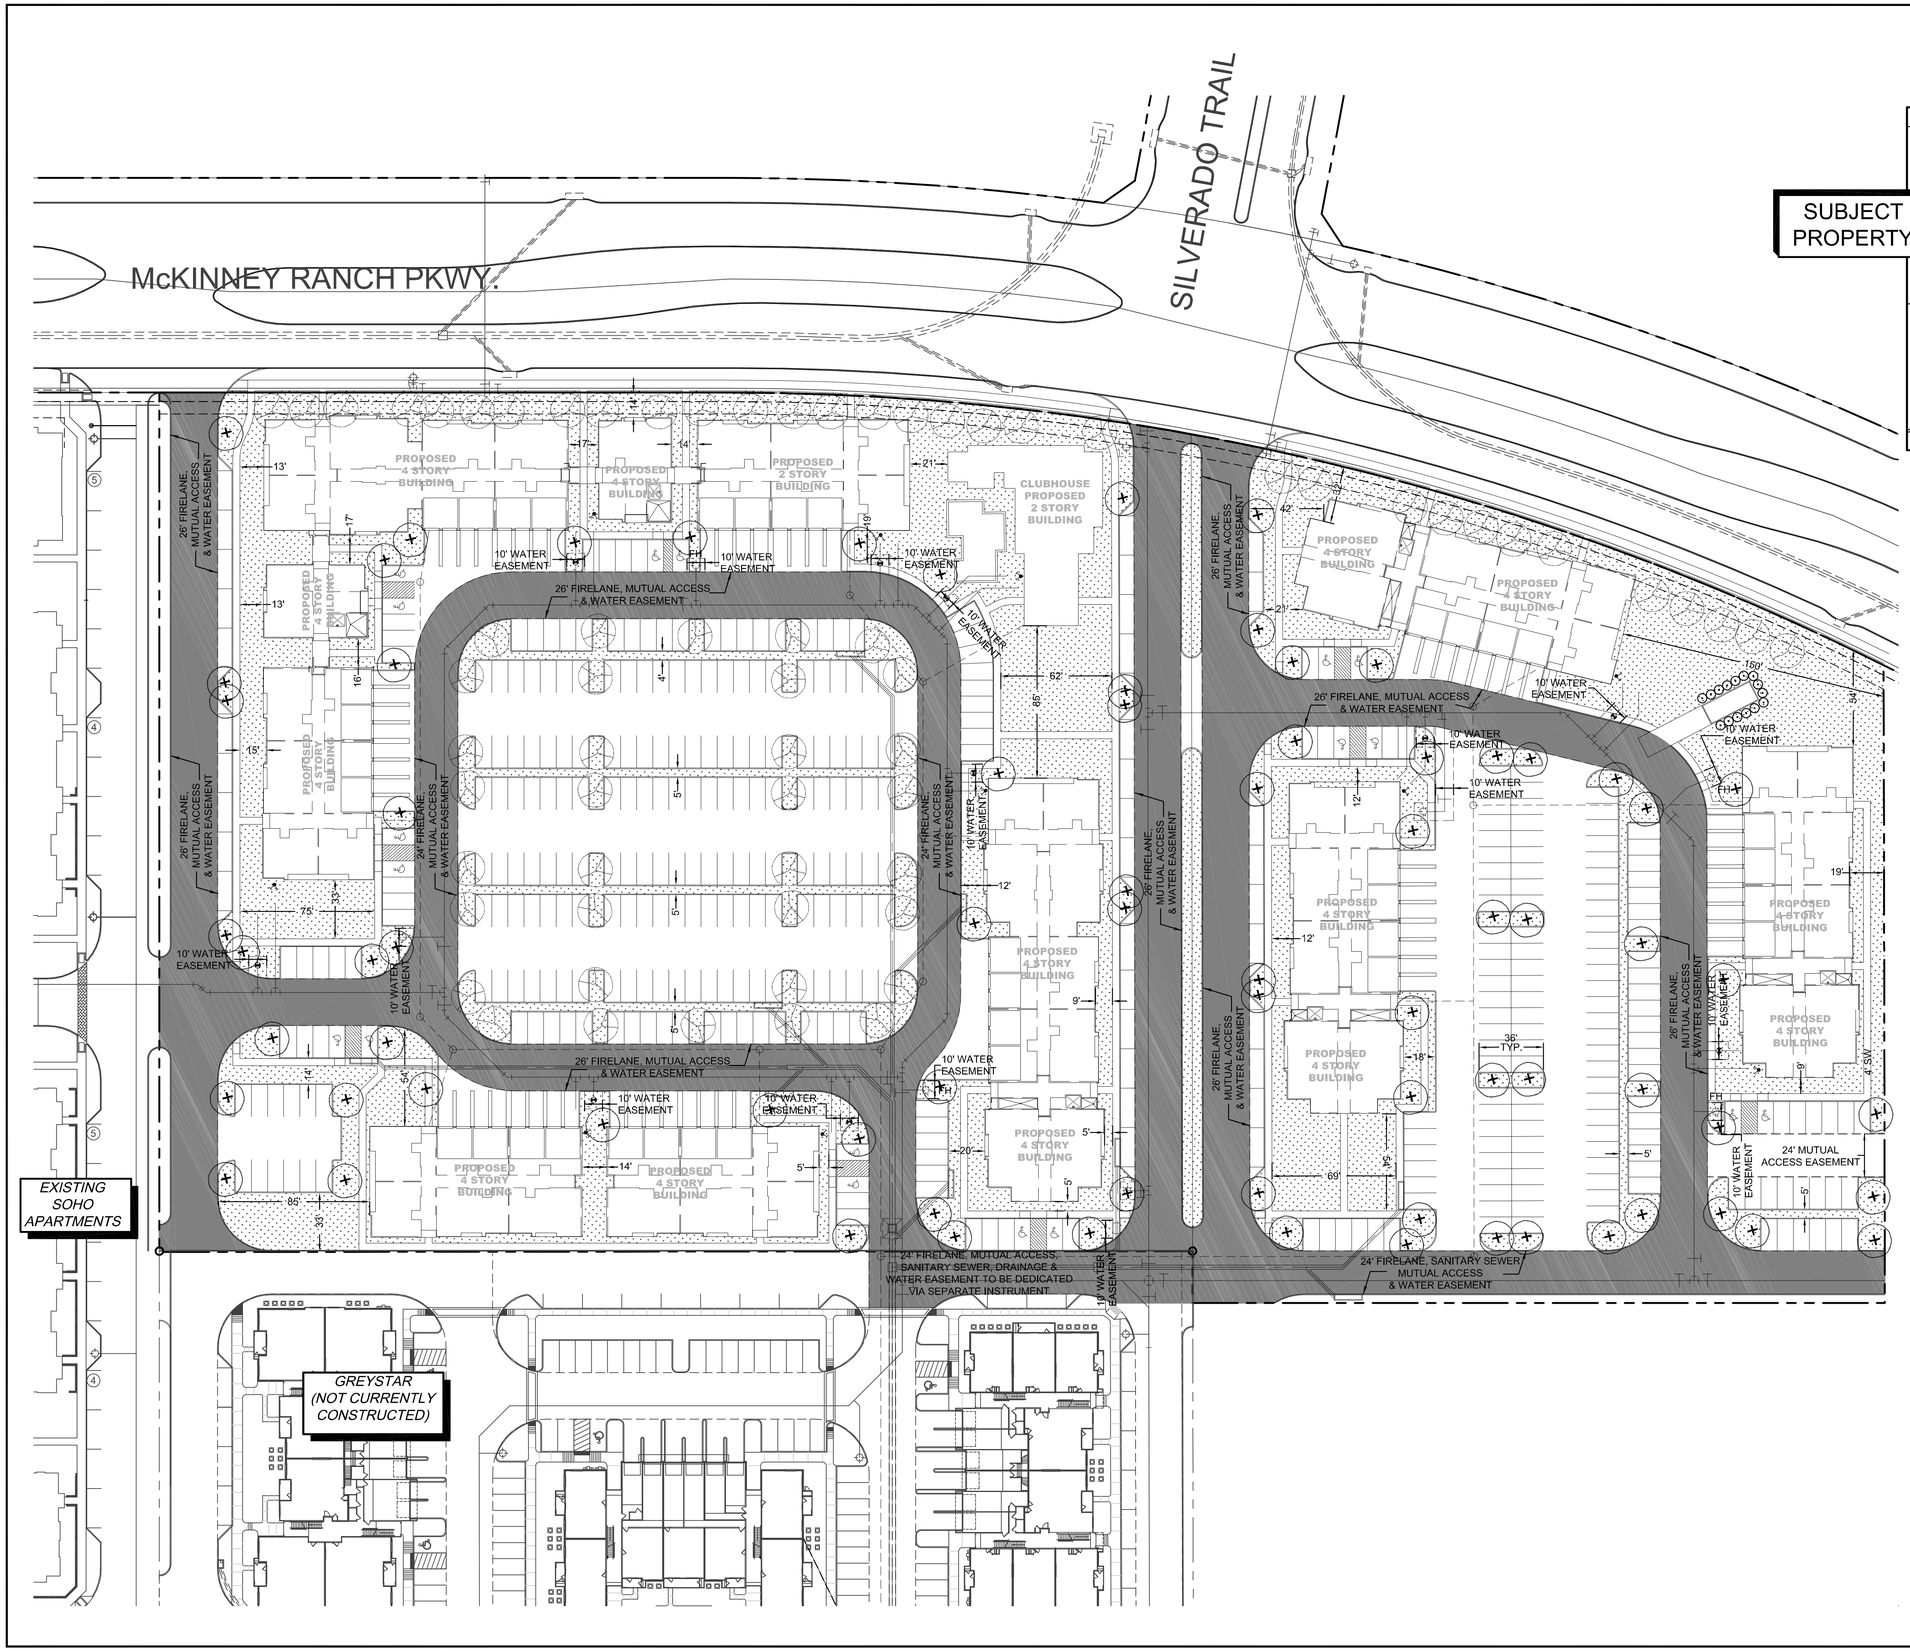

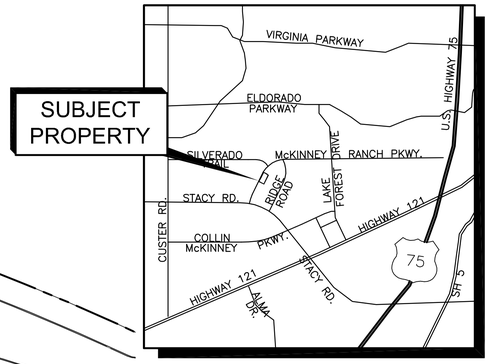

Master Planning
Civil Engineering
Land Development

220 East Virginia Street
McKinney, TX 75069
Tel 214.543.2500
Fax 214.544.3290

SANCHEZ & Associates

THIS DRAWING IS TO BE USED FOR EXHIBIT PURPOSES ONLY

MILLENNIUM OF McKINNEY

LANDSCAPE PLAN

EXHIBIT

Scale: SEE GRAPHIC SCALE
Designed by: AAI
Drawn by: GAS
Checked by: LAW
Date: MAY, 2012
Project No. 02091-001

Exhibit D

Layout: Layout1
Plotted by: <twid>
Wed, 03 Oct 2012-8:30am
Images: S & A Logo.jpg