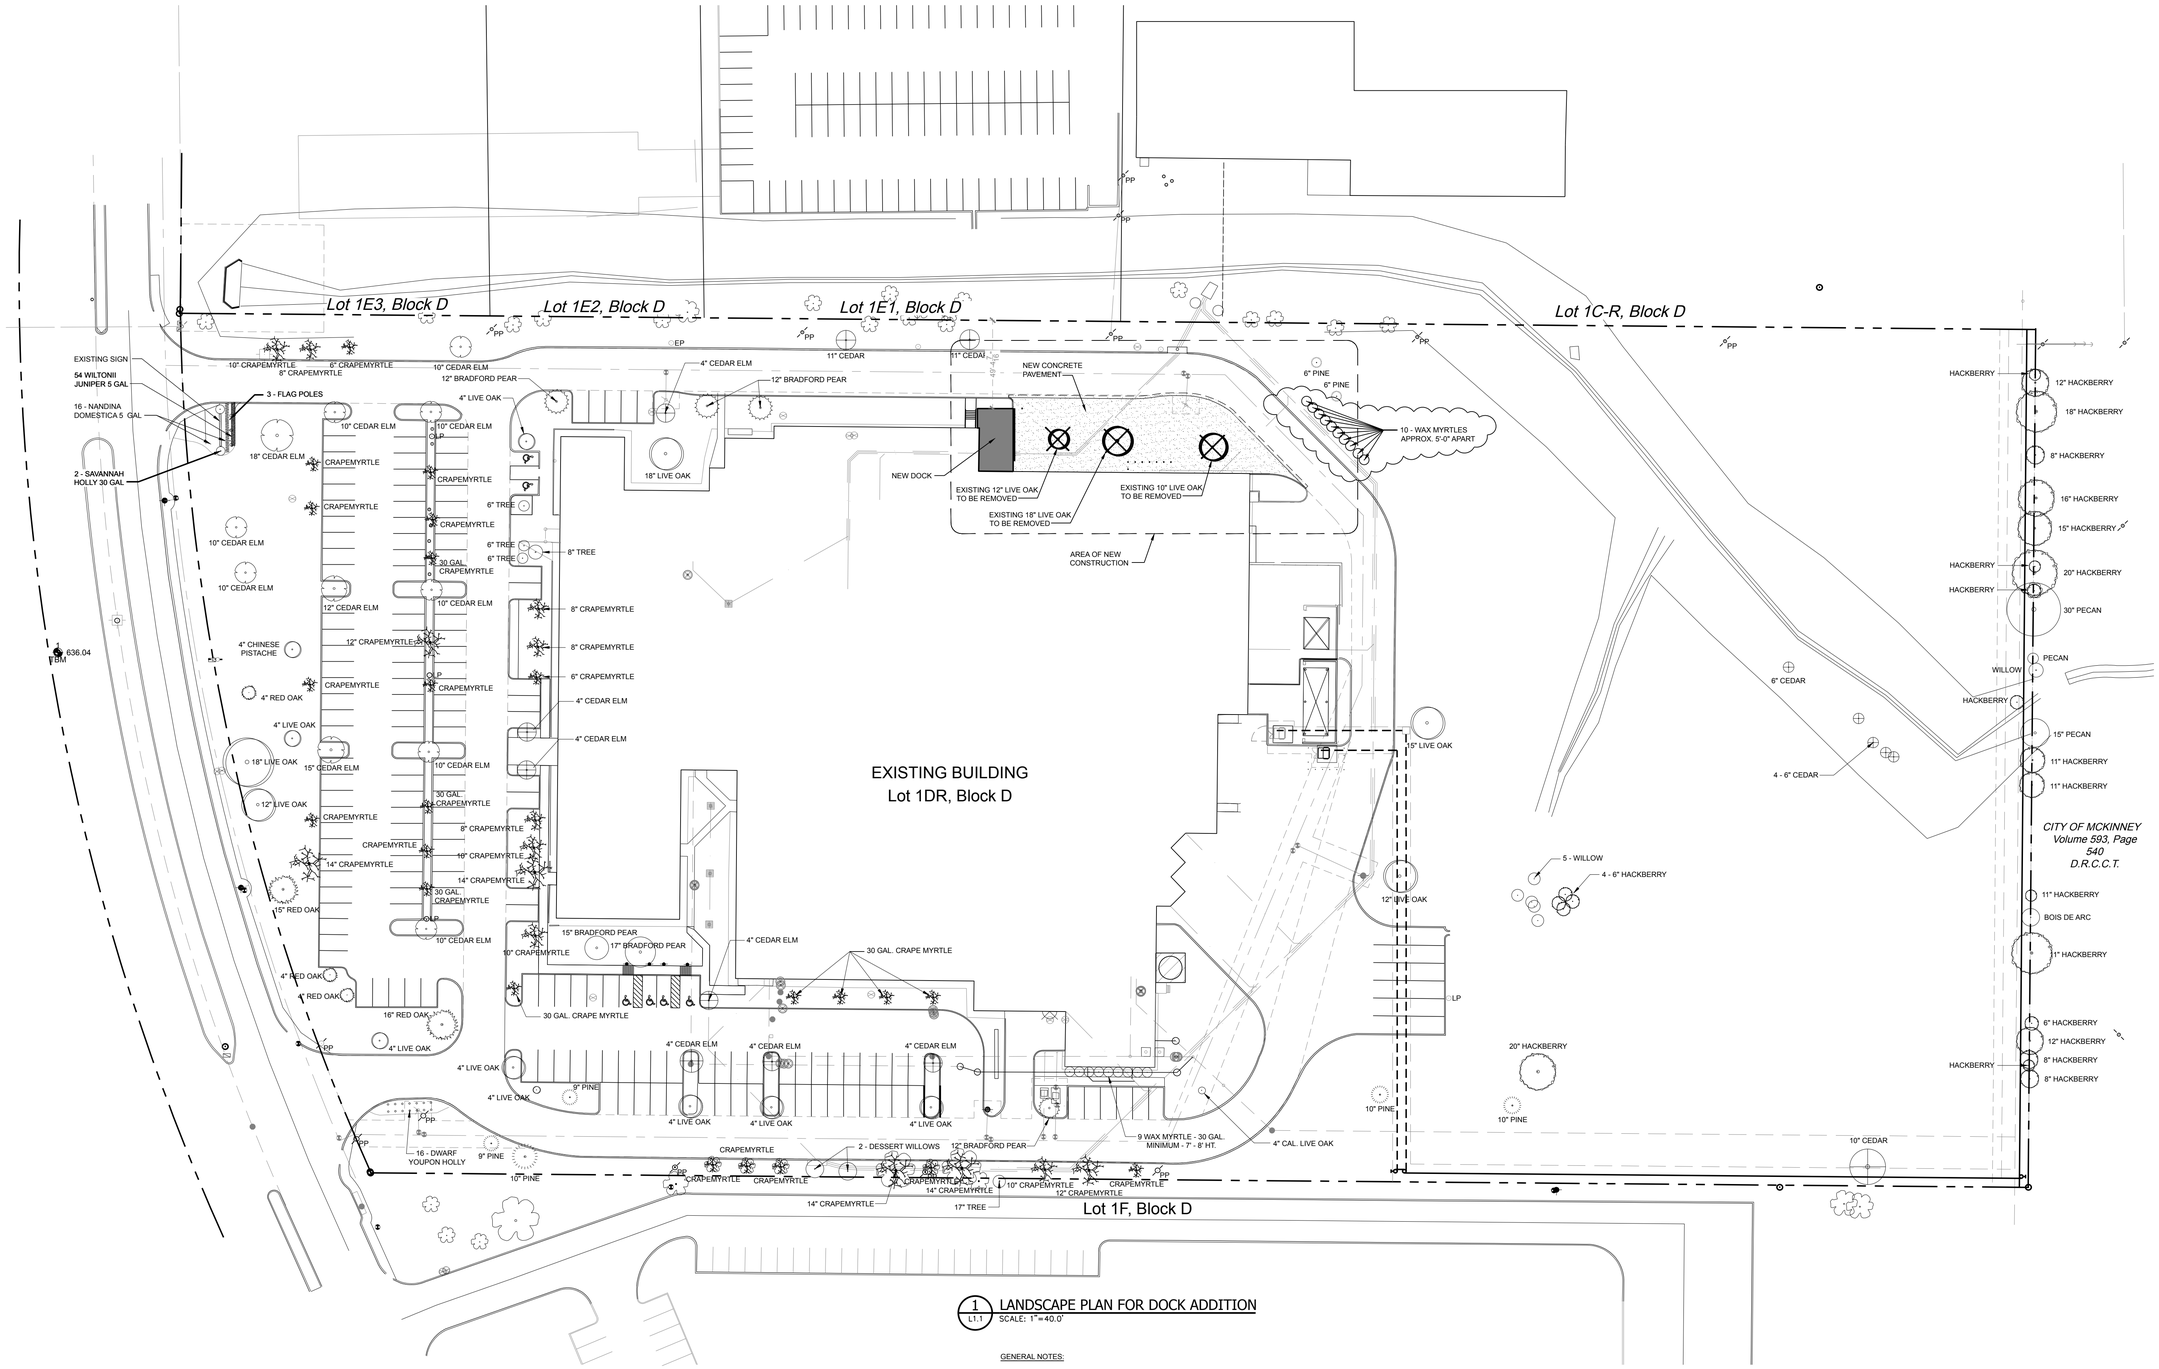

1 L1.1 LANDSCAPE PLAN FOR DOCK ADDITION
SCALE: 1"=40.0'

GENERAL NOTES:

1. ALL TREES AND SHRUBS ARE EXISTING UNLESS NOTED OTHERWISE.
2. TREES TO BE REMOVED ARE NOTED ON PLAN.

RECEIVED
By the Planning Department at 3:36 pm, Aug 07, 2017

OWNER:

BLOUNT fine foods

John. R. Cavanagh
Director of Engineering
Blount Fine Foods
2200 Redbud Blvd.,
Mckinney, Texas 75069
Ph: (774) 888-1300
www.blountfinefoods.com

CONSULTANT:

The Shilk Company
LANDSCAPE ARCHITECT
2900 KATY HOCKLEY C/O RD. KATY TEXAS 77493
281-391-5008

TEAM GROUP

Technology, Engineering, Architecture, Management

TEAM Group, Ltd.
1001 W. EULESS BLVD., SUITE 209 * EULESS, TX 78040
Phone 817-545-1515 * Fax 817-545-2122

SEAL:

REVISIONS:

REV.:	DATE:	BY:	DESCRIPTION:
1	6-30-17	DS	ISSUED FOR PERMIT
2	8-7-17	DS	PLANTS FOR SCREENING DOCK

IF SHEET IS LESS THAN 24" x 36" IT IS A REDUCED PRINT - SCALE REDUCED ACCORDINGLY

DRAWN BY: DGB DATE: 6-30-17
CHECKED BY: DS DATE: 6-30-17

All concepts and arrangements shown on this drawing are the property of TEAM Group, Ltd. These documents are released specifically for use on this project and may not be reproduced in whole or in part except for purposes relating to the construction of this project. Any disclosures or reuse of these documents for purposes unrelated to this project is prohibited.

PROJECT TITLE:
2017 DOCK ADDITION

DRAWING TITLE:
LANDSCAPE PLAN

PROJECT NO.:	DRAWING NO.:	REV.:	STATUS:
17489	L1.1	2	F