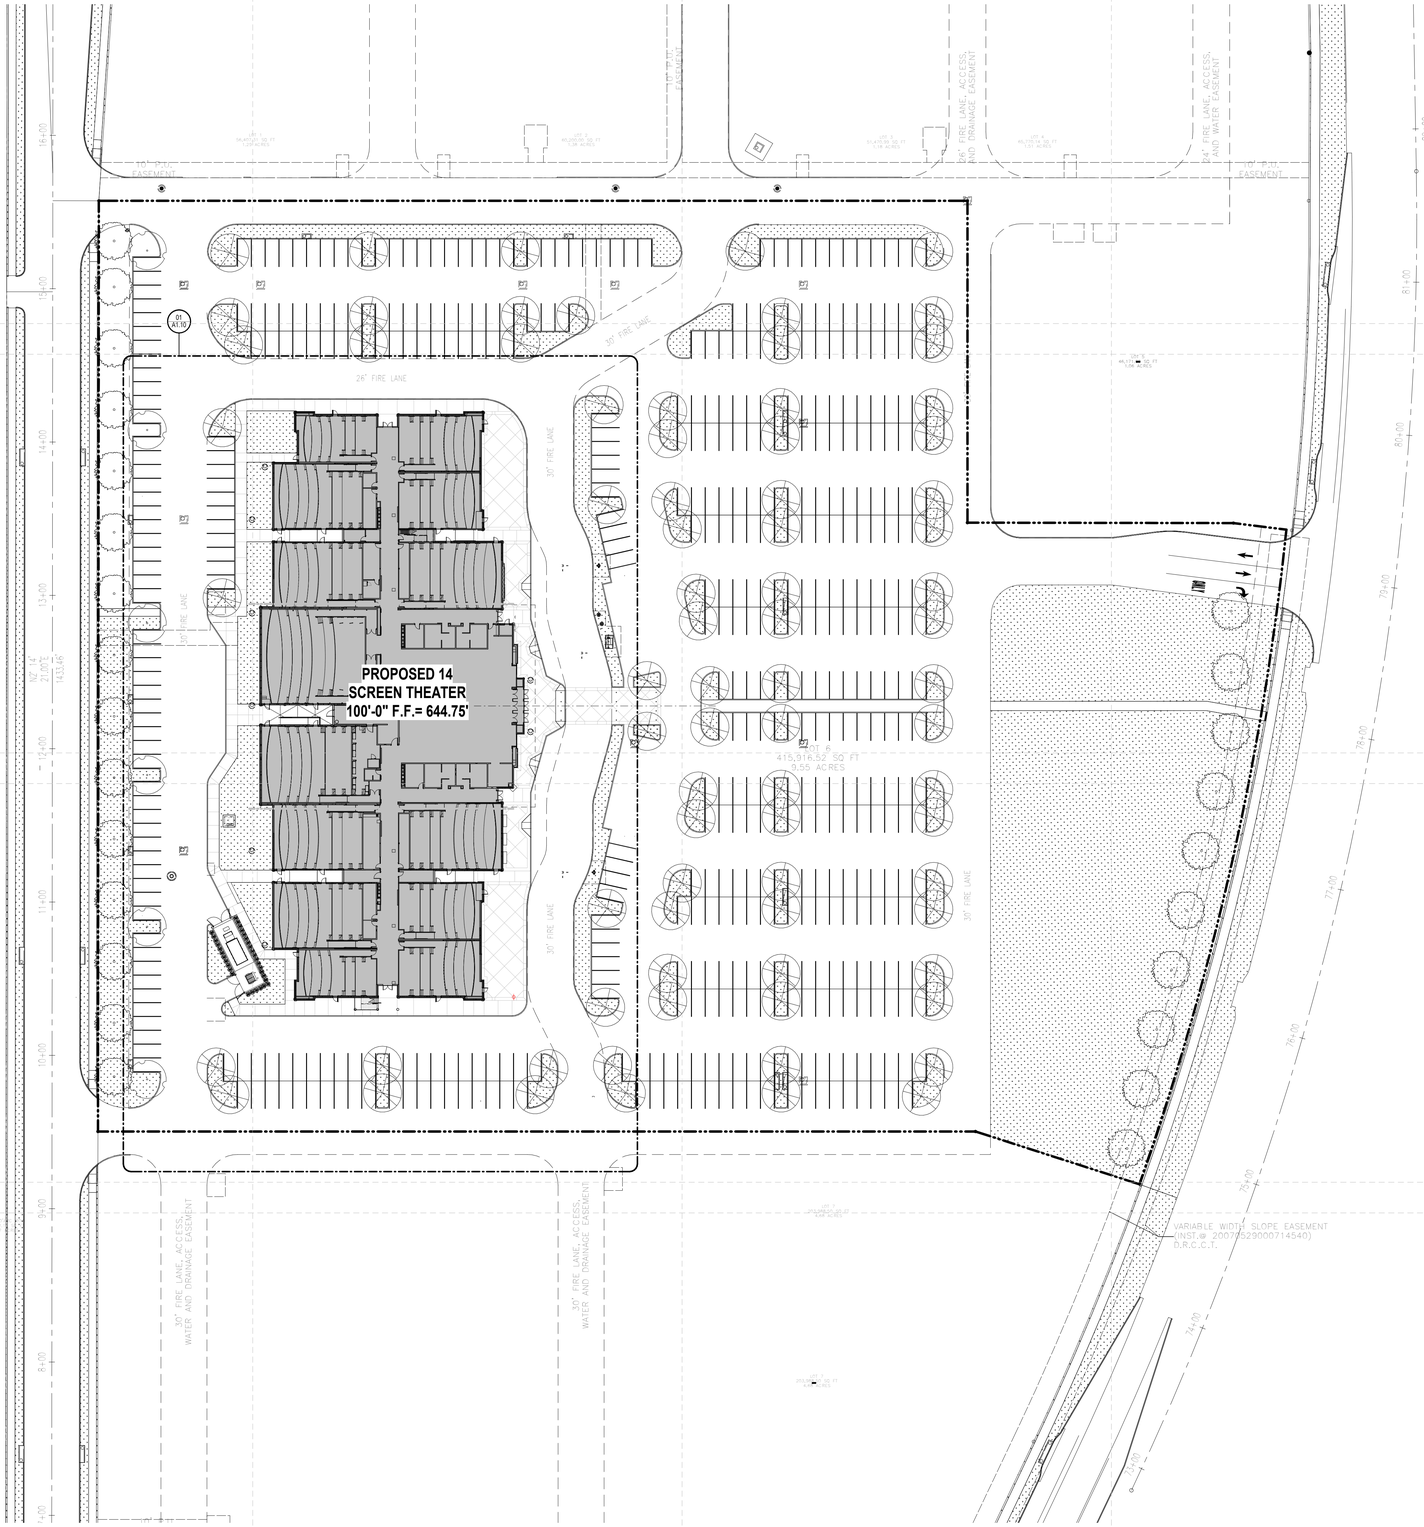

BECK ARCHITECTURE, LLC
1807 ROSS AVE
SUITE 500
DALLAS, TX 75201
PH: 214-303-6200
FAX: 214-303-6300

A REFER TO CIVIL AND LANDSCAPE DRAWINGS FOR SITE DIMENSIONS AND IMPROVEMENTS

B CONTRACTOR TO COMPLY WITH REQUIREMENTS OF LOCAL OFFICALS REGARDING MEANS OF EGRESS AND EXITING. MAINTAIN REQUIRED EGRESS DURING CONSTRUCTION.

C CIVIL IS TO COMPLY WITH LOCAL CODES

D REFER TO SHEET A2.10 FOR GROUND FLOOR PLAN

E THEATERS GENERAL CONTRACTOR'S SCOPE OF WORK INCLUDES BACK OF CURB TO FACE OF BUILDING, INCLUDING TRASH COMPACTOR PAD AND ENCLOSURE. REFER TO MATRIX OF RESPONSIBILITY

F PROVIDE CONSTRUCTION PROJECT SIGN AS SHOWN ON DRAWINGS. REFER ALSO TO SPECIFICATION FOR DESCRIPTION. ALL SIGNAGE IS SUBJECT TO APPROVAL BY LOCAL ORDINANCES.

05 ARCHITECTURAL SITE PLAN — 1" = 40'-0"

01 GENERAL NOTES — NOT TO SCALE

JOHN PAUL DeFRANK
TX STATE REG # 19612

INCOMPLETE DOCUMENTS FOR INTERIM REVIEW ONLY. NOT FOR REGULATORY APPROVAL, PERMIT, OR CONSTRUCTION.

ARCHITECT SEAL

CURRENT SUBMISSION: COORDINATION SET

#	DATE	SUBMISSION
-	11/15/17	COORDINATION SET

CINEMARK McKINNEY
XD14
McKINNEY, TX

SITE PLAN

170869
JOB NO.

A1.01
SHEET