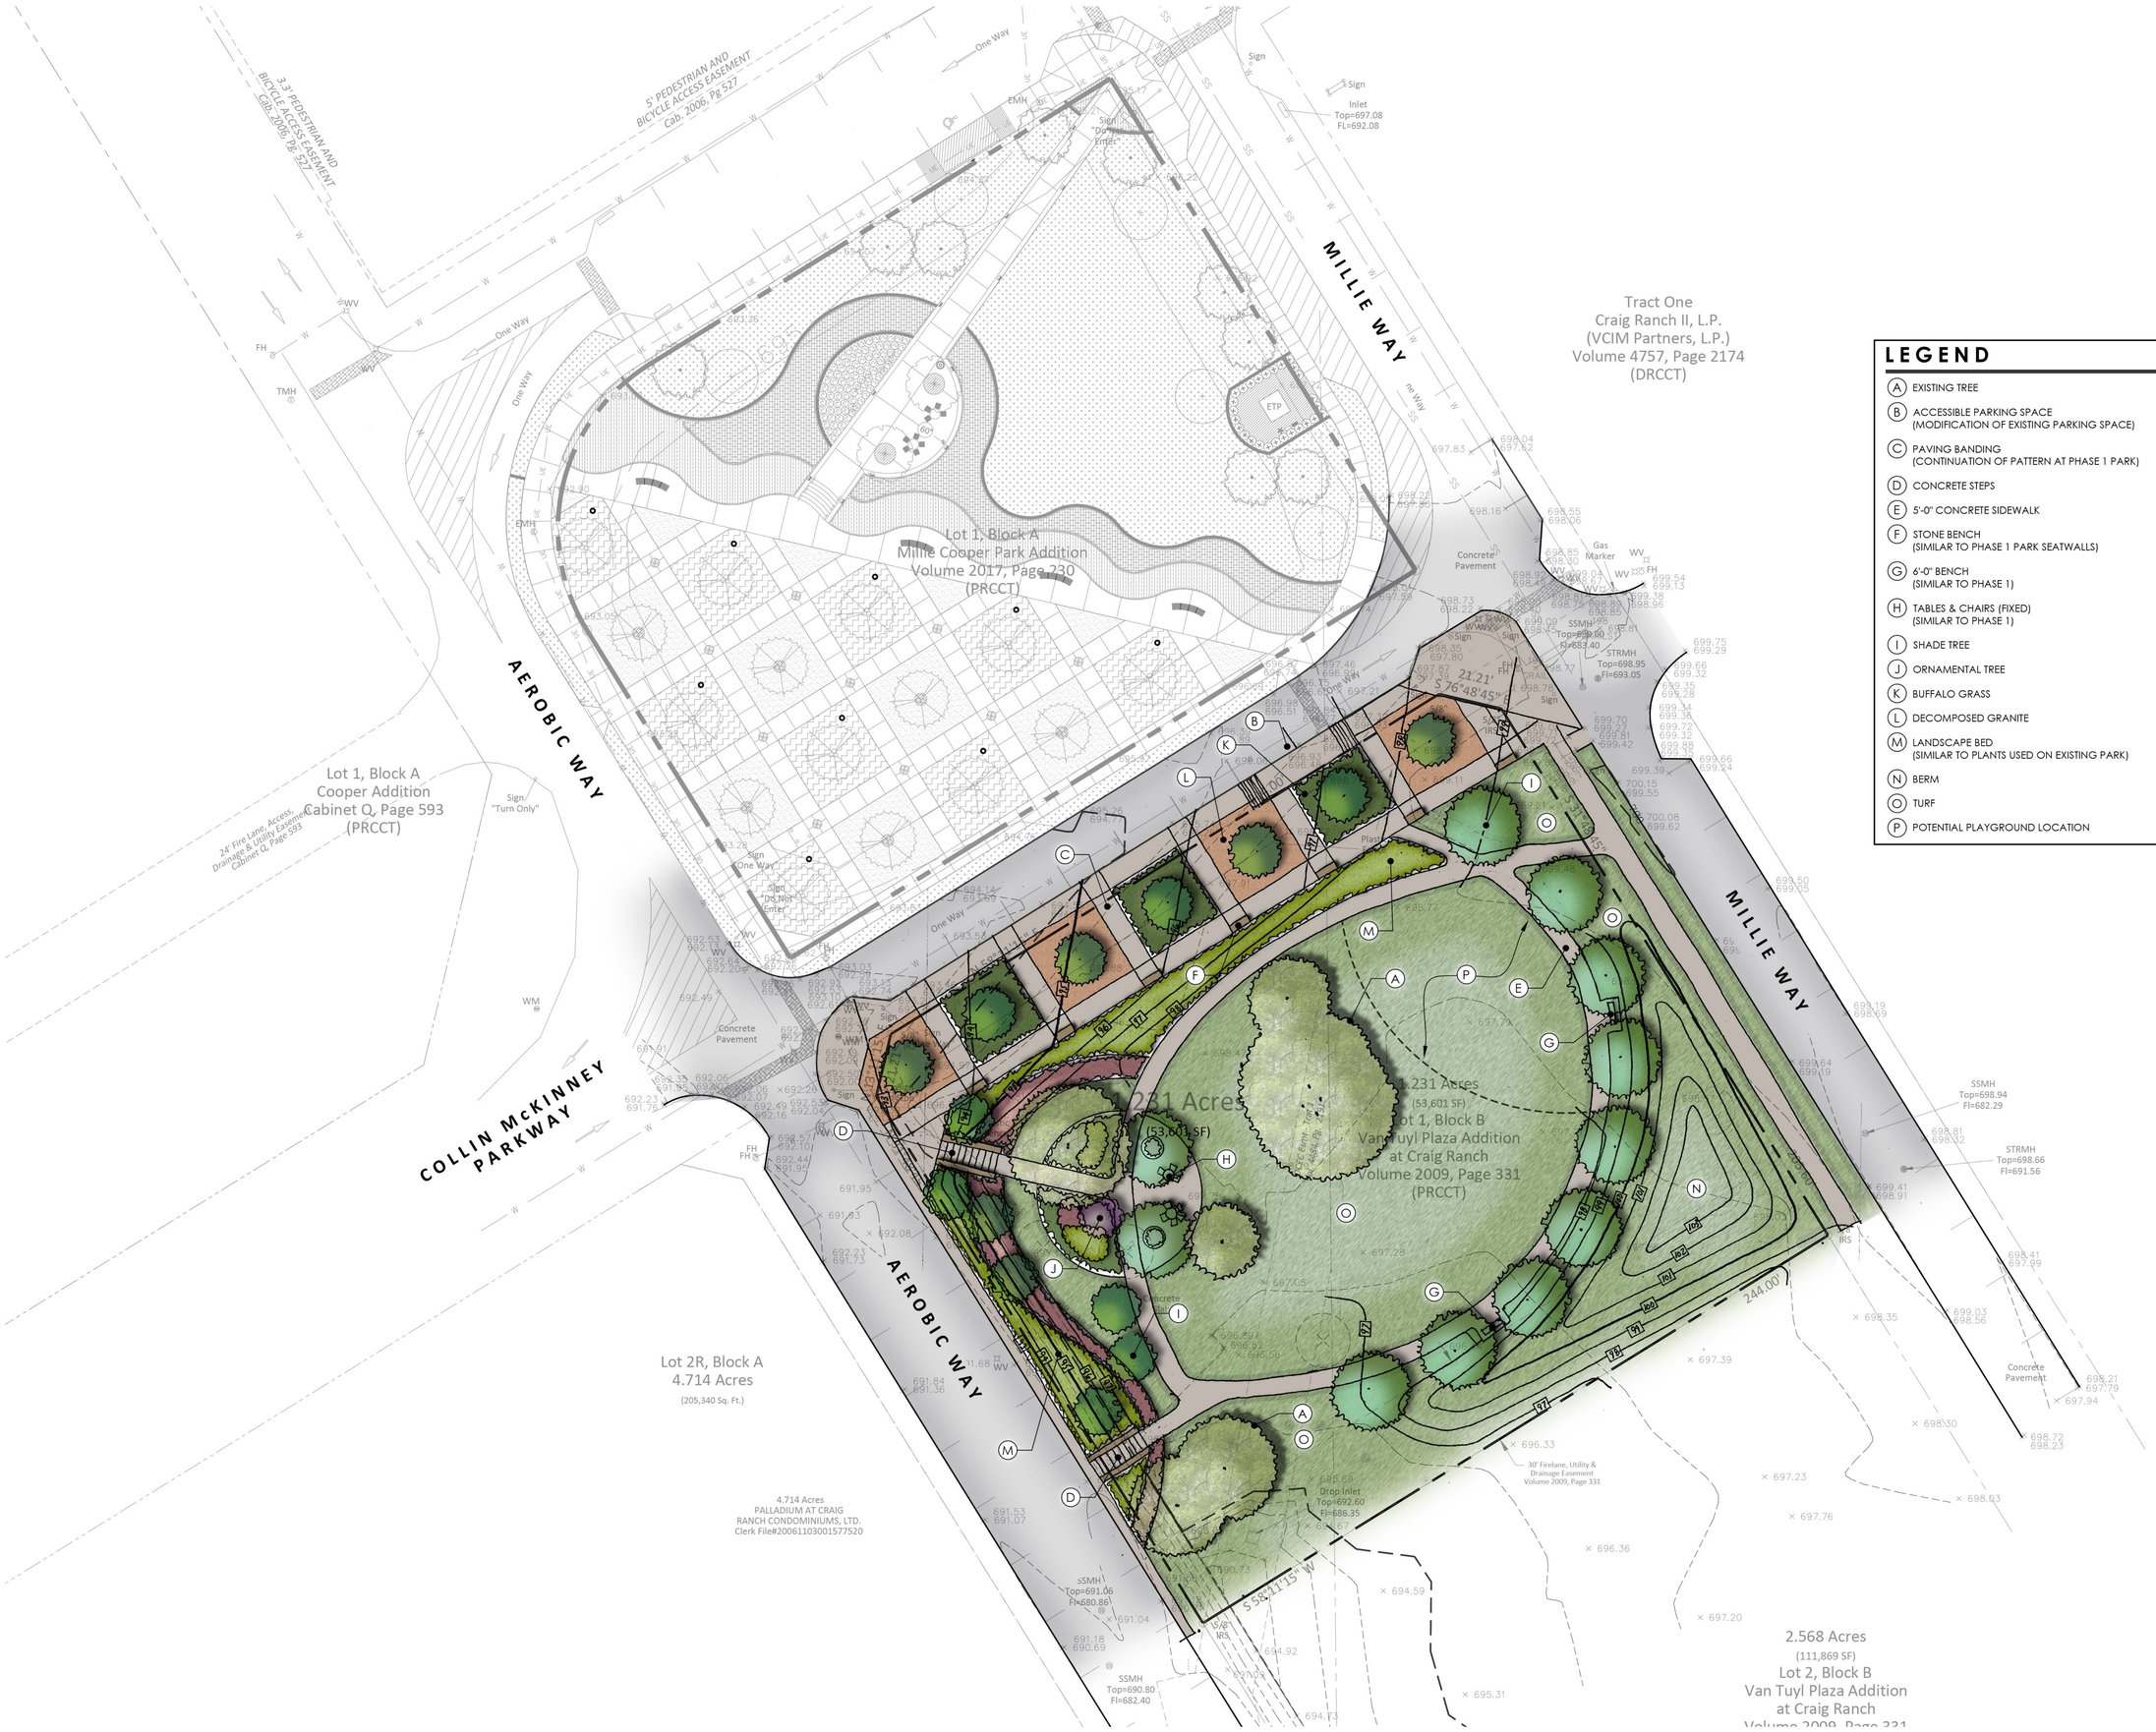

LEGEND

- (A) EXISTING TREE
- (B) ACCESSIBLE PARKING SPACE (MODIFICATION OF EXISTING PARKING SPACE)
- (C) PAVING BANDING (CONTINUATION OF PATTERN AT PHASE 1 PARK)
- (D) CONCRETE STEPS
- (E) 5'-0" CONCRETE SIDEWALK
- (F) STONE BENCH (SIMILAR TO PHASE 1 PARK SEATWALLS)
- (G) 6'-0" BENCH (SIMILAR TO PHASE 1)
- (H) TABLES & CHAIRS (FIXED) (SIMILAR TO PHASE 1)
- (I) SHADE TREE
- (J) ORNAMENTAL TREE
- (K) BUFFALO GRASS
- (L) DECOMPOSED GRANITE
- (M) LANDSCAPE BED (SIMILAR TO PLANTS USED ON EXISTING PARK)
- (N) BERM
- (O) TURF
- (P) POTENTIAL PLAYGROUND LOCATION

Prepared for:
McKinney SEVEN 31, LP
6850 TPC Drive, Suite 104
McKinney, Texas 75070

Prepared by:
DCBA | LANDSCAPE ARCHITECTURE
730 East Park Boulevard | Suite 100
Plano, Texas 75074

DCBA LANDSCAPE ARCHITECTURE

NORTH

0 10 20 40
SCALE: 1" = 20'-0"

CONCEPTUAL DESIGN

MILLIE COOPER PARK

McKINNEY | TEXAS

SEPTEMBER 2017