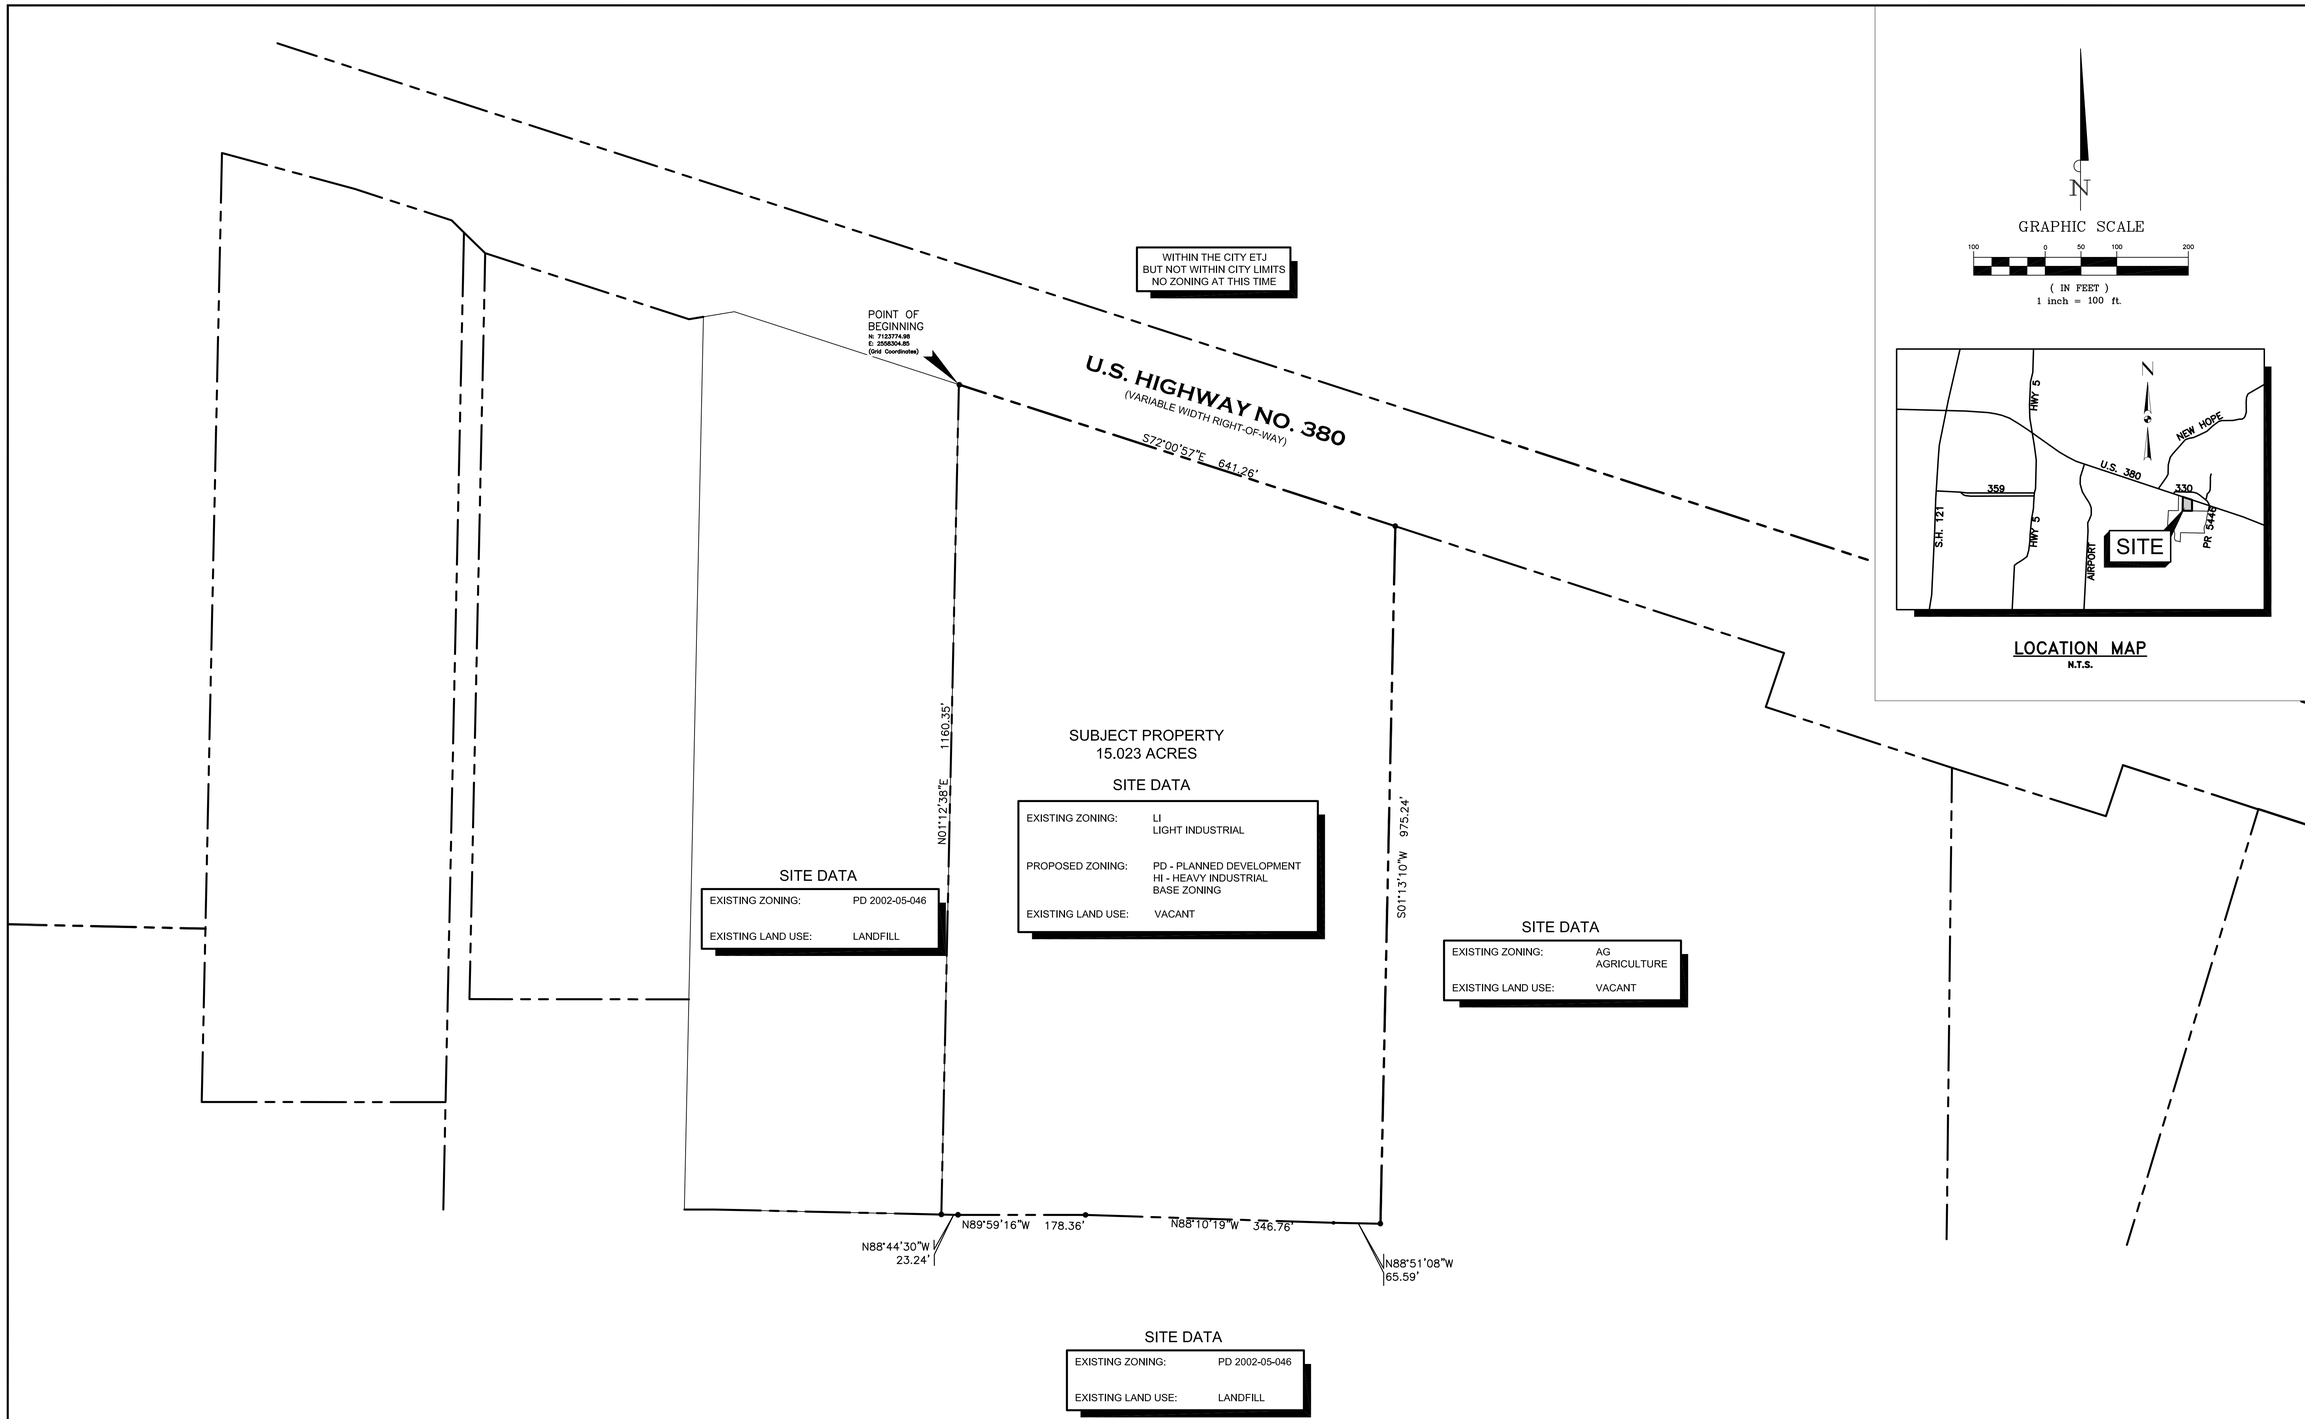

Master Planning
Civil Engineering
Land Development
2000 N. McDonald Street, Suite 100
McKinney, TX 75071
Tel 469 424 5900
Fax 214 544 3200
Certificate of Registration No. F-8665
SANCHEZ & Associates

THIS DRAWING IS TO BE USED FOR EXHIBIT PURPOSES ONLY

SOUTHS SIDE OF EAST UNIVERSITY DRIVE, 1.6 MILES EAST OF AIRPORT DRIVE

ZONING EXHIBIT

Scale: SEE GRAPHIC SCALE
Designed by: CDR
Drawn by: CDR
Checked by: RCG
Date: 8/13/2019
Project No. 02158.001

EXHIBIT

File: 10C-Zoning.dwg
xrefs: X2436-S & A Location Map xpdfs, Landfill
Plotted by: cgregory2\
Tue, 13 Aug 2019-3:15pm
Layout: Layout1
images: S & A Logo.jpg