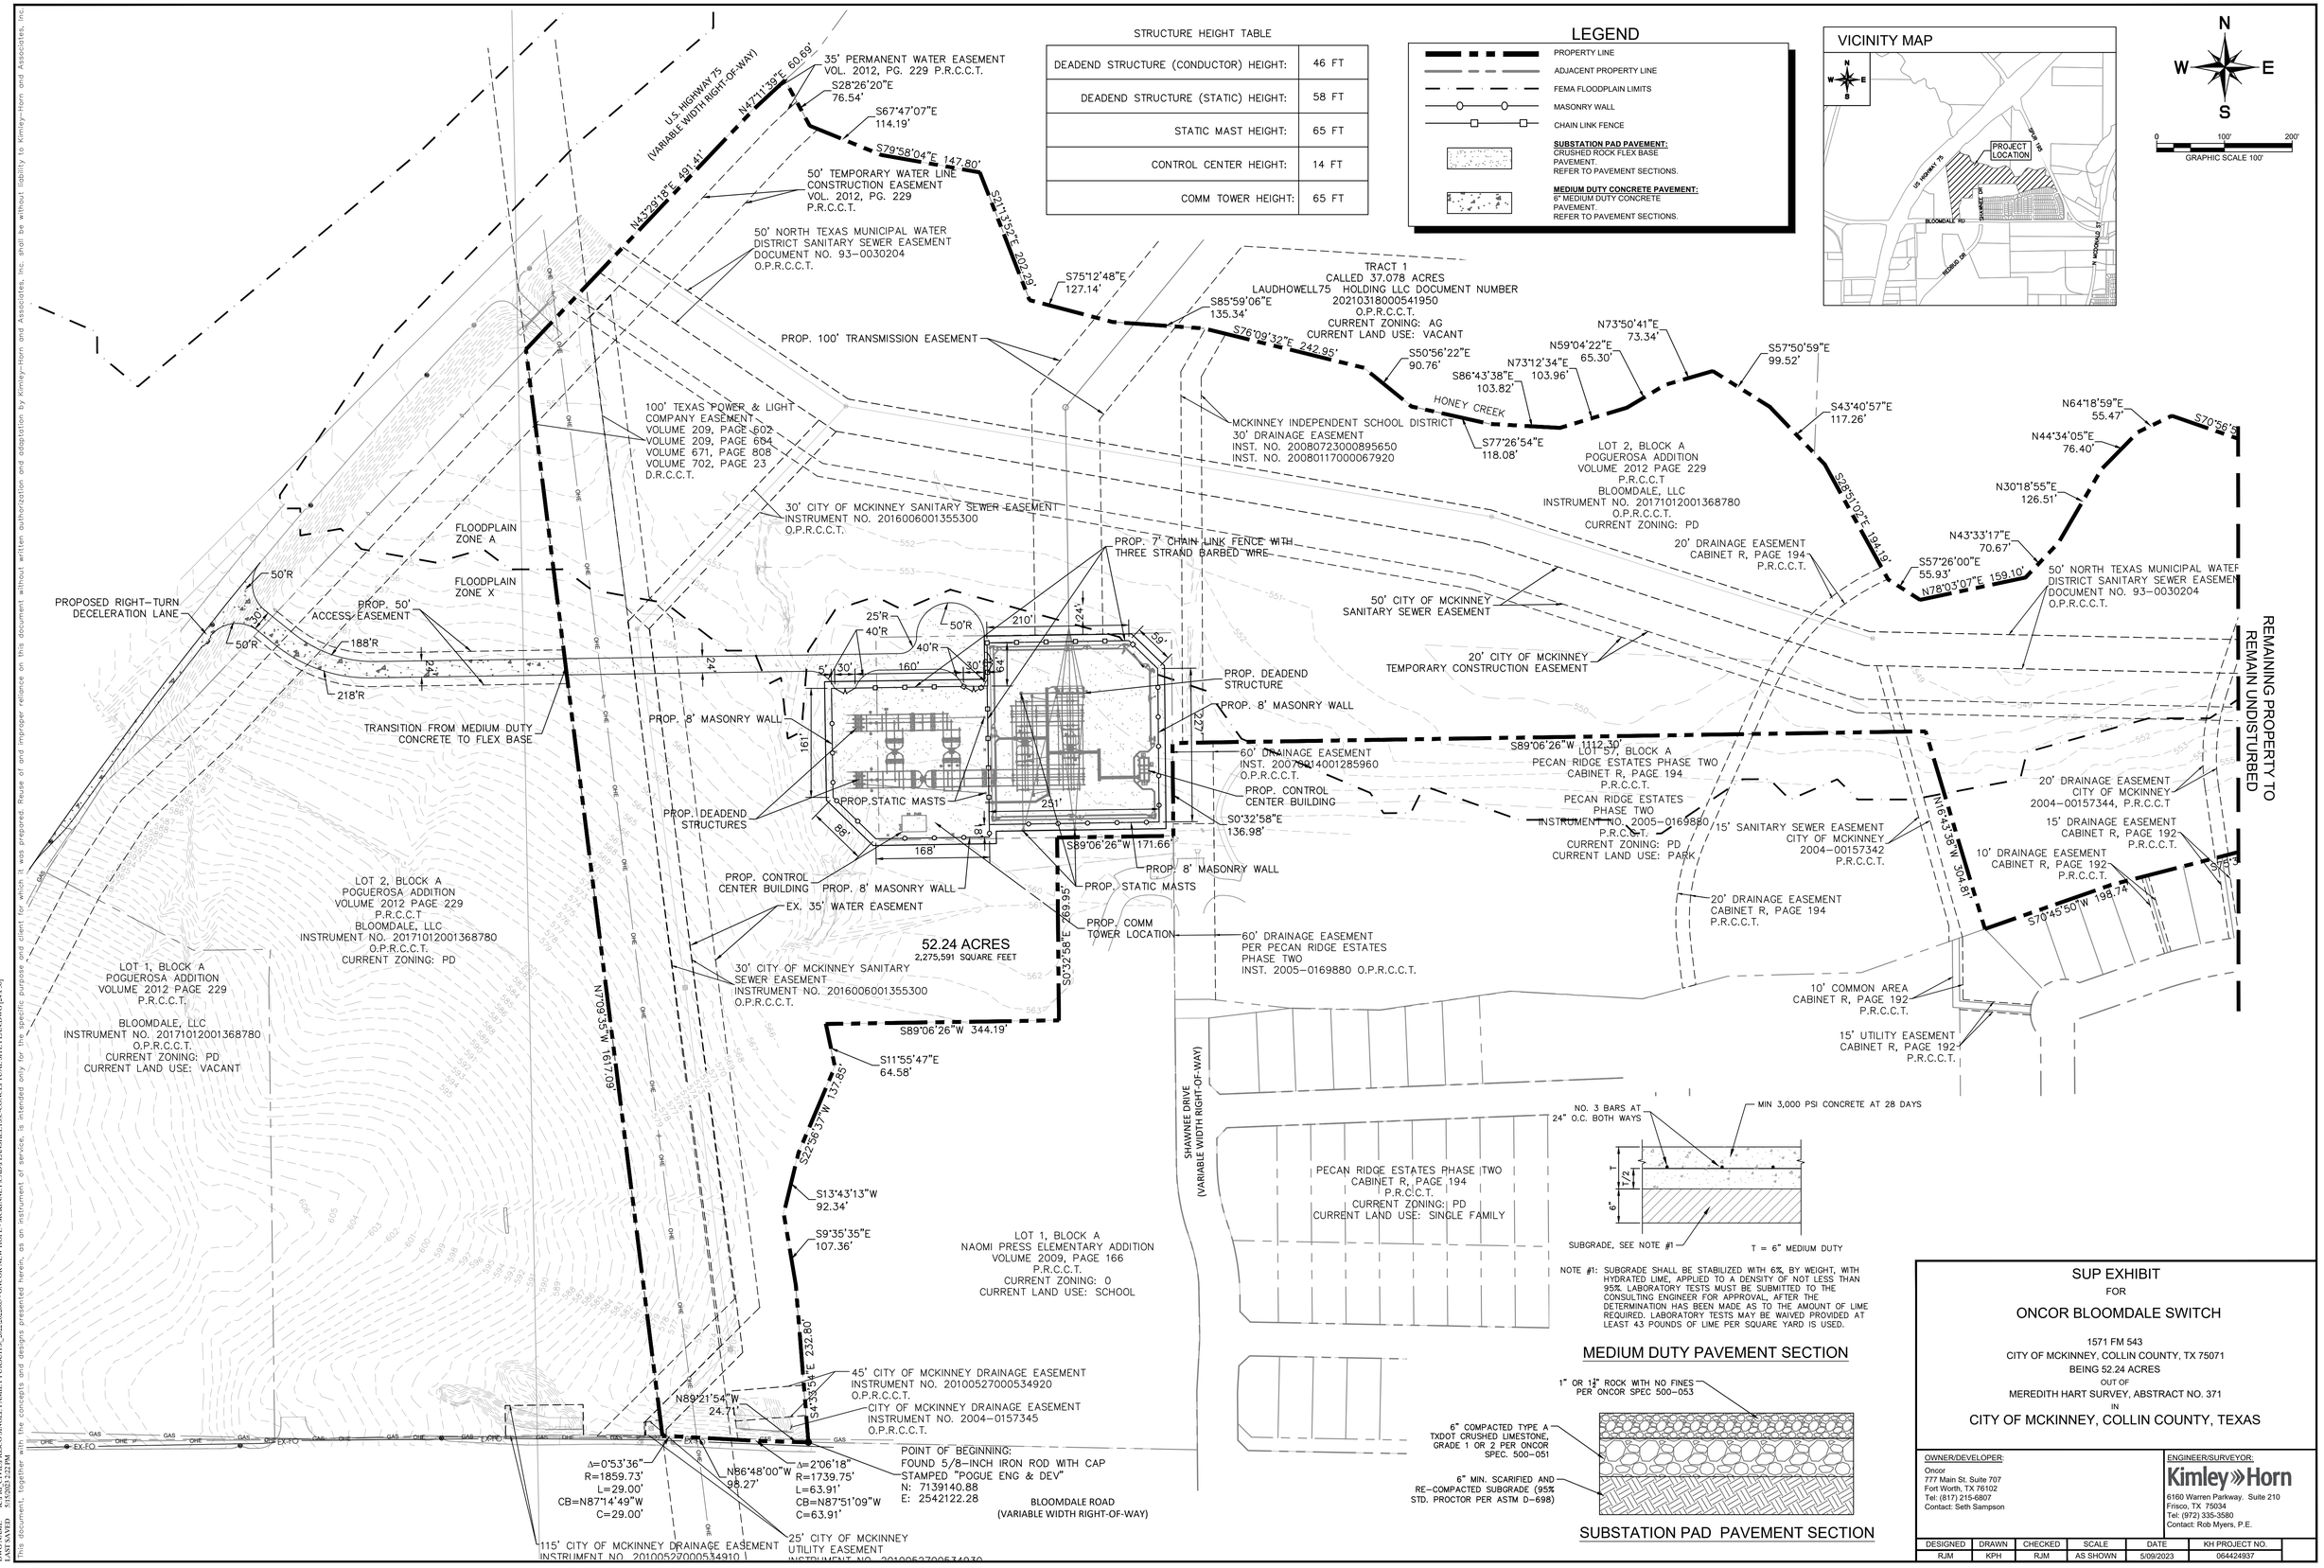

STRUCTURE HEIGHT TABLE

DEADEND STRUCTURE (CONDUCTOR) HEIGHT:	46 FT
DEADEND STRUCTURE (STATIC) HEIGHT:	58 FT
STATIC MAST HEIGHT:	65 FT
CONTROL CENTER HEIGHT:	14 FT
COMM TOWER HEIGHT:	65 FT

LEGEND

- PROPERTY LINE
- ADJACENT PROPERTY LINE
- FEMA FLOODPLAIN LIMITS
- MASONRY WALL
- CHAIN LINK FENCE
- **SUBSTATION PAD PAVEMENT:** CRUSHED ROCK FLEX BASE PAVEMENT. REFER TO PAVEMENT SECTIONS.
- **MEDIUM DUTY CONCRETE PAVEMENT:** 6" MEDIUM DUTY CONCRETE PAVEMENT. REFER TO PAVEMENT SECTIONS.

SUP EXHIBIT

FOR

ONCOR BLOOMDALE SWITCH

1571 FM 543
CITY OF MCKINNEY, COLLIN COUNTY, TX 75071
BEING 52.24 ACRES
OUT OF
MEREDITH HART SURVEY, ABSTRACT NO. 371
IN
CITY OF MCKINNEY, COLLIN COUNTY, TEXAS

OWNER/DEVELOPER:
Oncor
777 Main St, Suite 707
Fort Worth, TX 76102
Tel: (817) 215-6807
Contact: Seth Sampson

ENGINEER/SURVEYOR:
Kimley»Horn
6160 Warren Parkway, Suite 210
Frisco, TX 75034
Tel: (972) 335-3580
Contact: Rob Myers, P.E.

DESIGNED	DRAWN	CHECKED	SCALE	DATE	KH PROJECT NO.
RJM	KPH	RJM	AS SHOWN	5/09/2023	064424937

PLOTTED BY HALL, KYLE 5/15/2023 2:23 PM
DWG NAME K:\FRI_CIVIL\ERCOT\SINGLE FAMILY PURSUITS_2022\32263-ONCOR-NEW HOPE-MCKINNEY\CAD\PLANSHEETS\CONCEPTUAL SITE PLAN.DWG [24 x 36]
LAST SAVED 5/15/2023 2:22 PM

This document, together with the concepts and designs presented herein, as an instrument of service, is intended only for the specific purpose and client for which it was prepared. Reuse of and improper reliance on this document without written authorization and adaptation by Kimley-Horn and Associates, Inc. shall be without liability to Kimley-Horn and Associates, Inc.