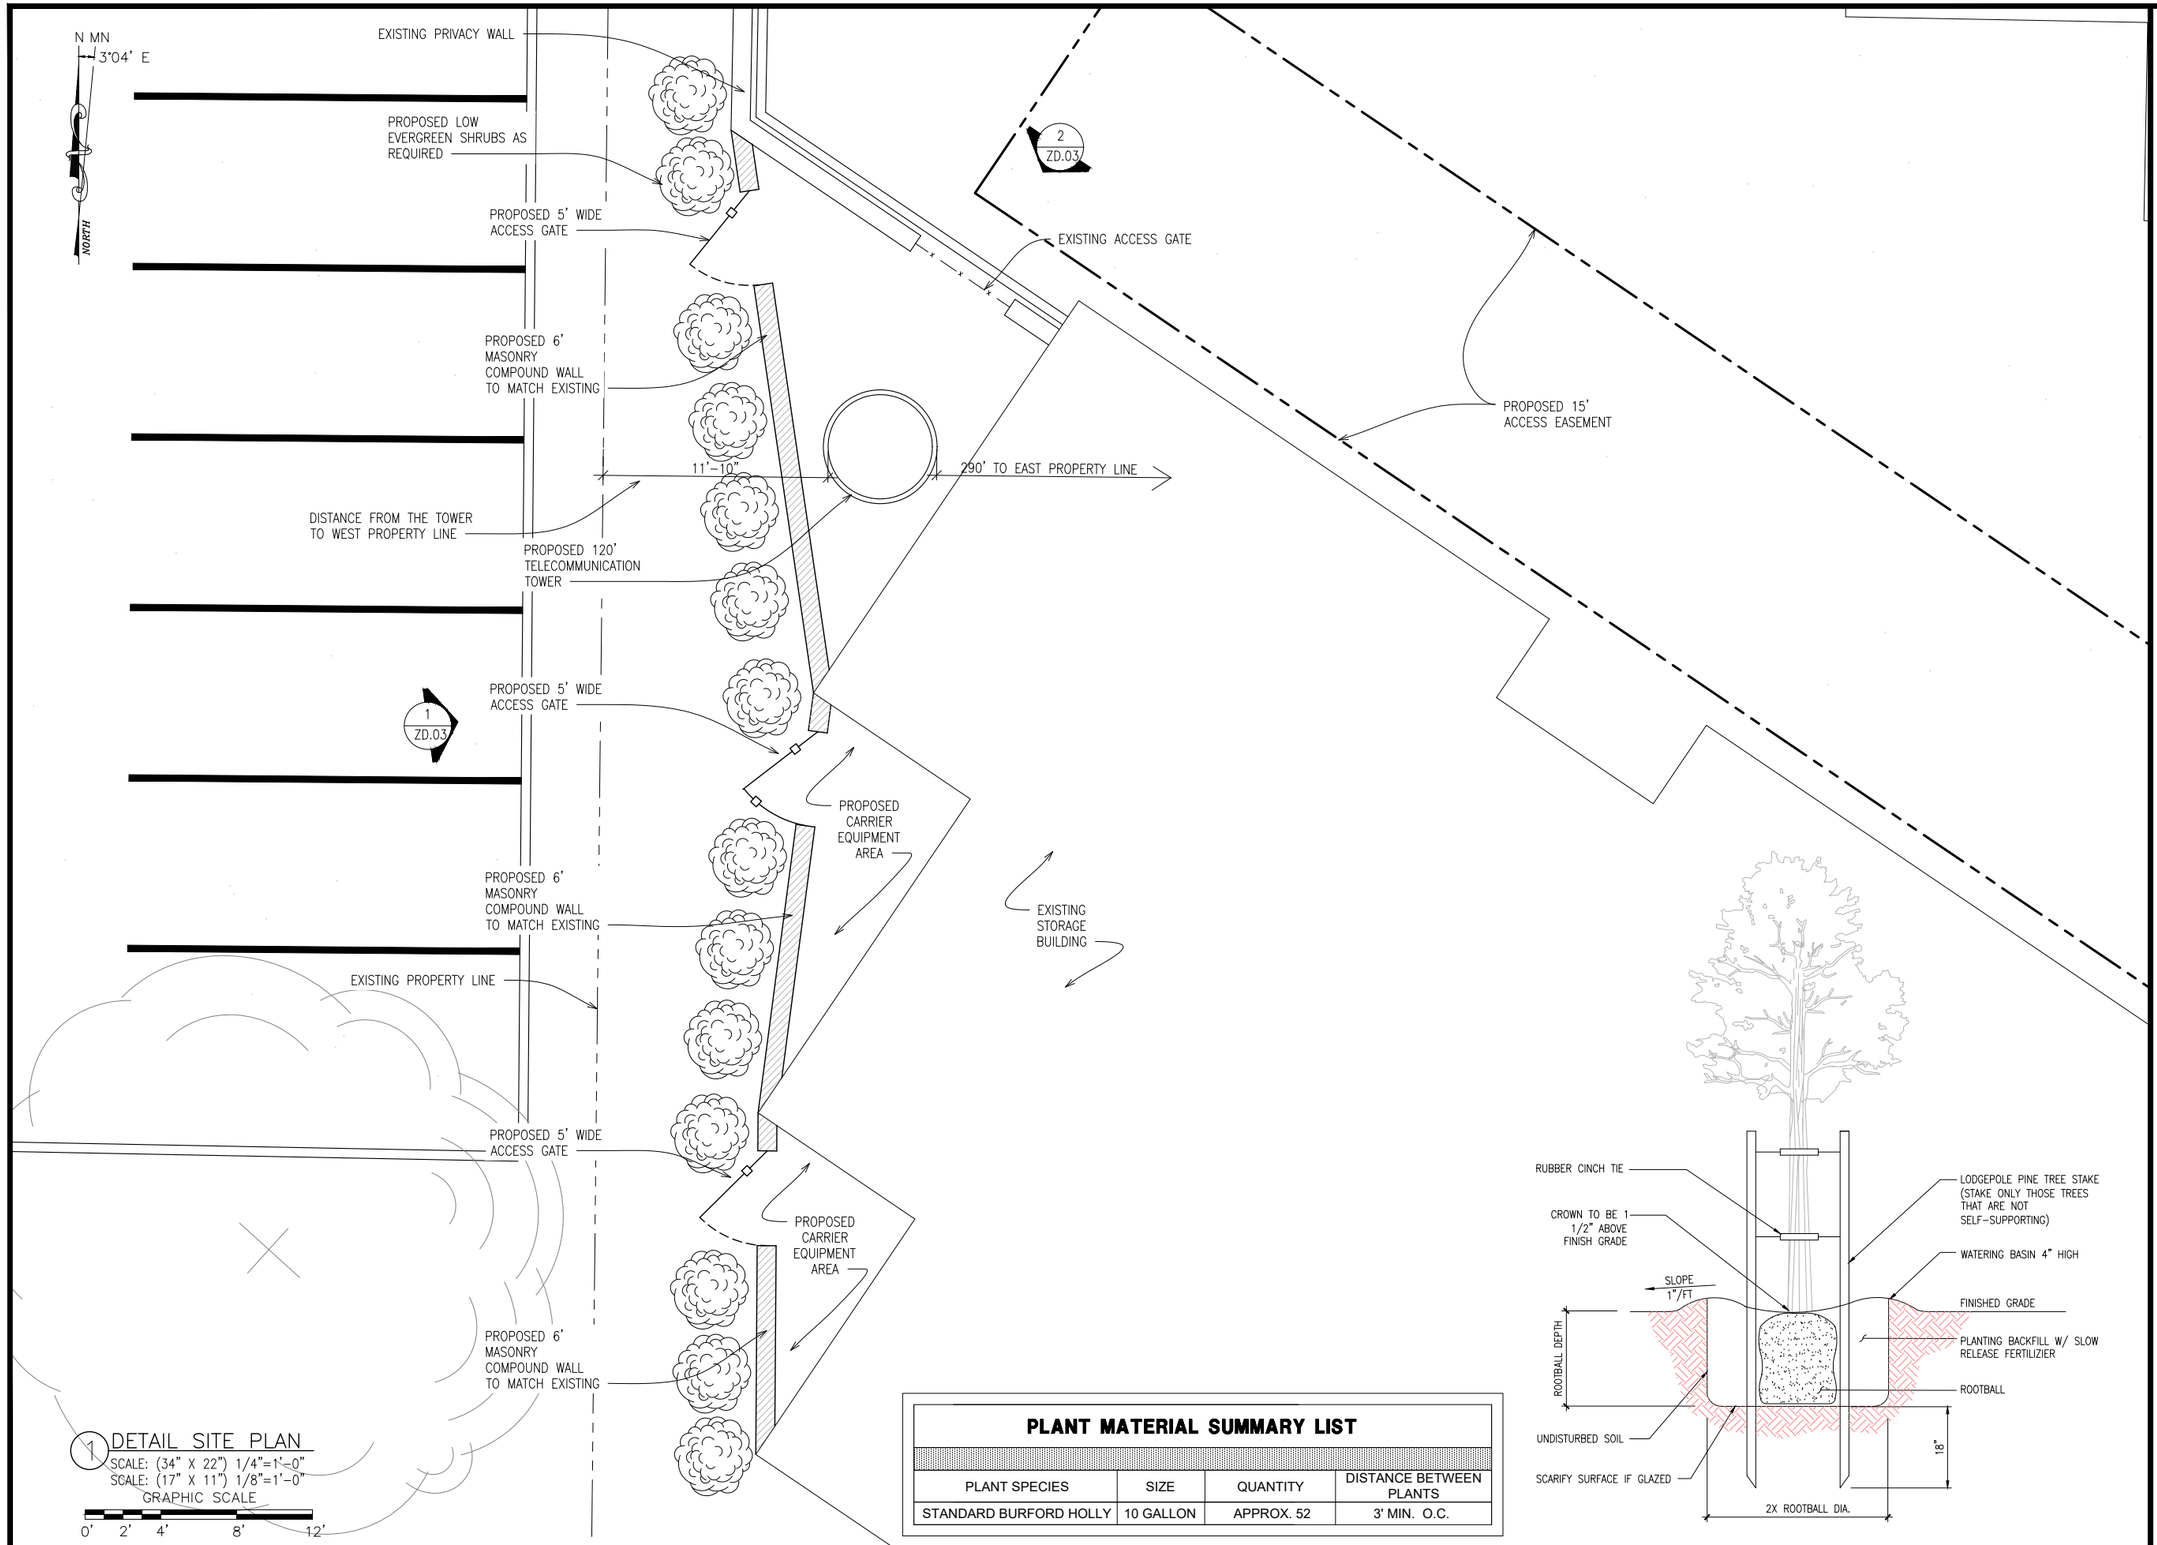

1 DETAIL SITE PLAN
SCALE: (34" X 22") 1/4"=1'-0"
SCALE: (17" X 11") 1/8"=1'-0"
GRAPHIC SCALE
0' 2' 4' 8' 12'

PLANT MATERIAL SUMMARY LIST

PLANT SPECIES	SIZE	QUANTITY	DISTANCE BETWEEN PLANTS
STANDARD BURFORD HOLLY	10 GALLON	APPROX. 52	3' MIN. O.C.

CELERIS GROUP

Celeris Group Consulting Engineers
605 E. Border Street
Arlington, TX 76010
Phone: 817-446-1700
Fax: 817-460-0677
www.celerisgroup.com

Engineer:
Celeris Group Consulting Engineers
605 E. Border Street
Arlington, TX 76010
Phone: 817-446-1700
Fax: 817-460-0677
Registration No: F-13992

STAMP:

PRELIMINARY
NOT FOR CONSTRUCTION

THIS DOCUMENT IS RELEASED FOR THE PURPOSE OF INTERIM REVIEW UNDER THE AUTHORITY OF ZHENJING GUO, P.E. LICENSE # 84667. IT IS NOT TO BE USED FOR CONSTRUCTION, BIDDING OR PERMIT PURPOSES.

No.	Description	Date
A	ISSUED	12/09/2024
B	ISSUED	01/22/2025
C	ISSUED	02/14/2025

SITE NAME
LAKE FOREST

DETAIL SITE PLAN

Project number	24-0083Z
Date	02-14-2025
Drawn by	KDR
Checked by	ZG

ZD.02

Scale