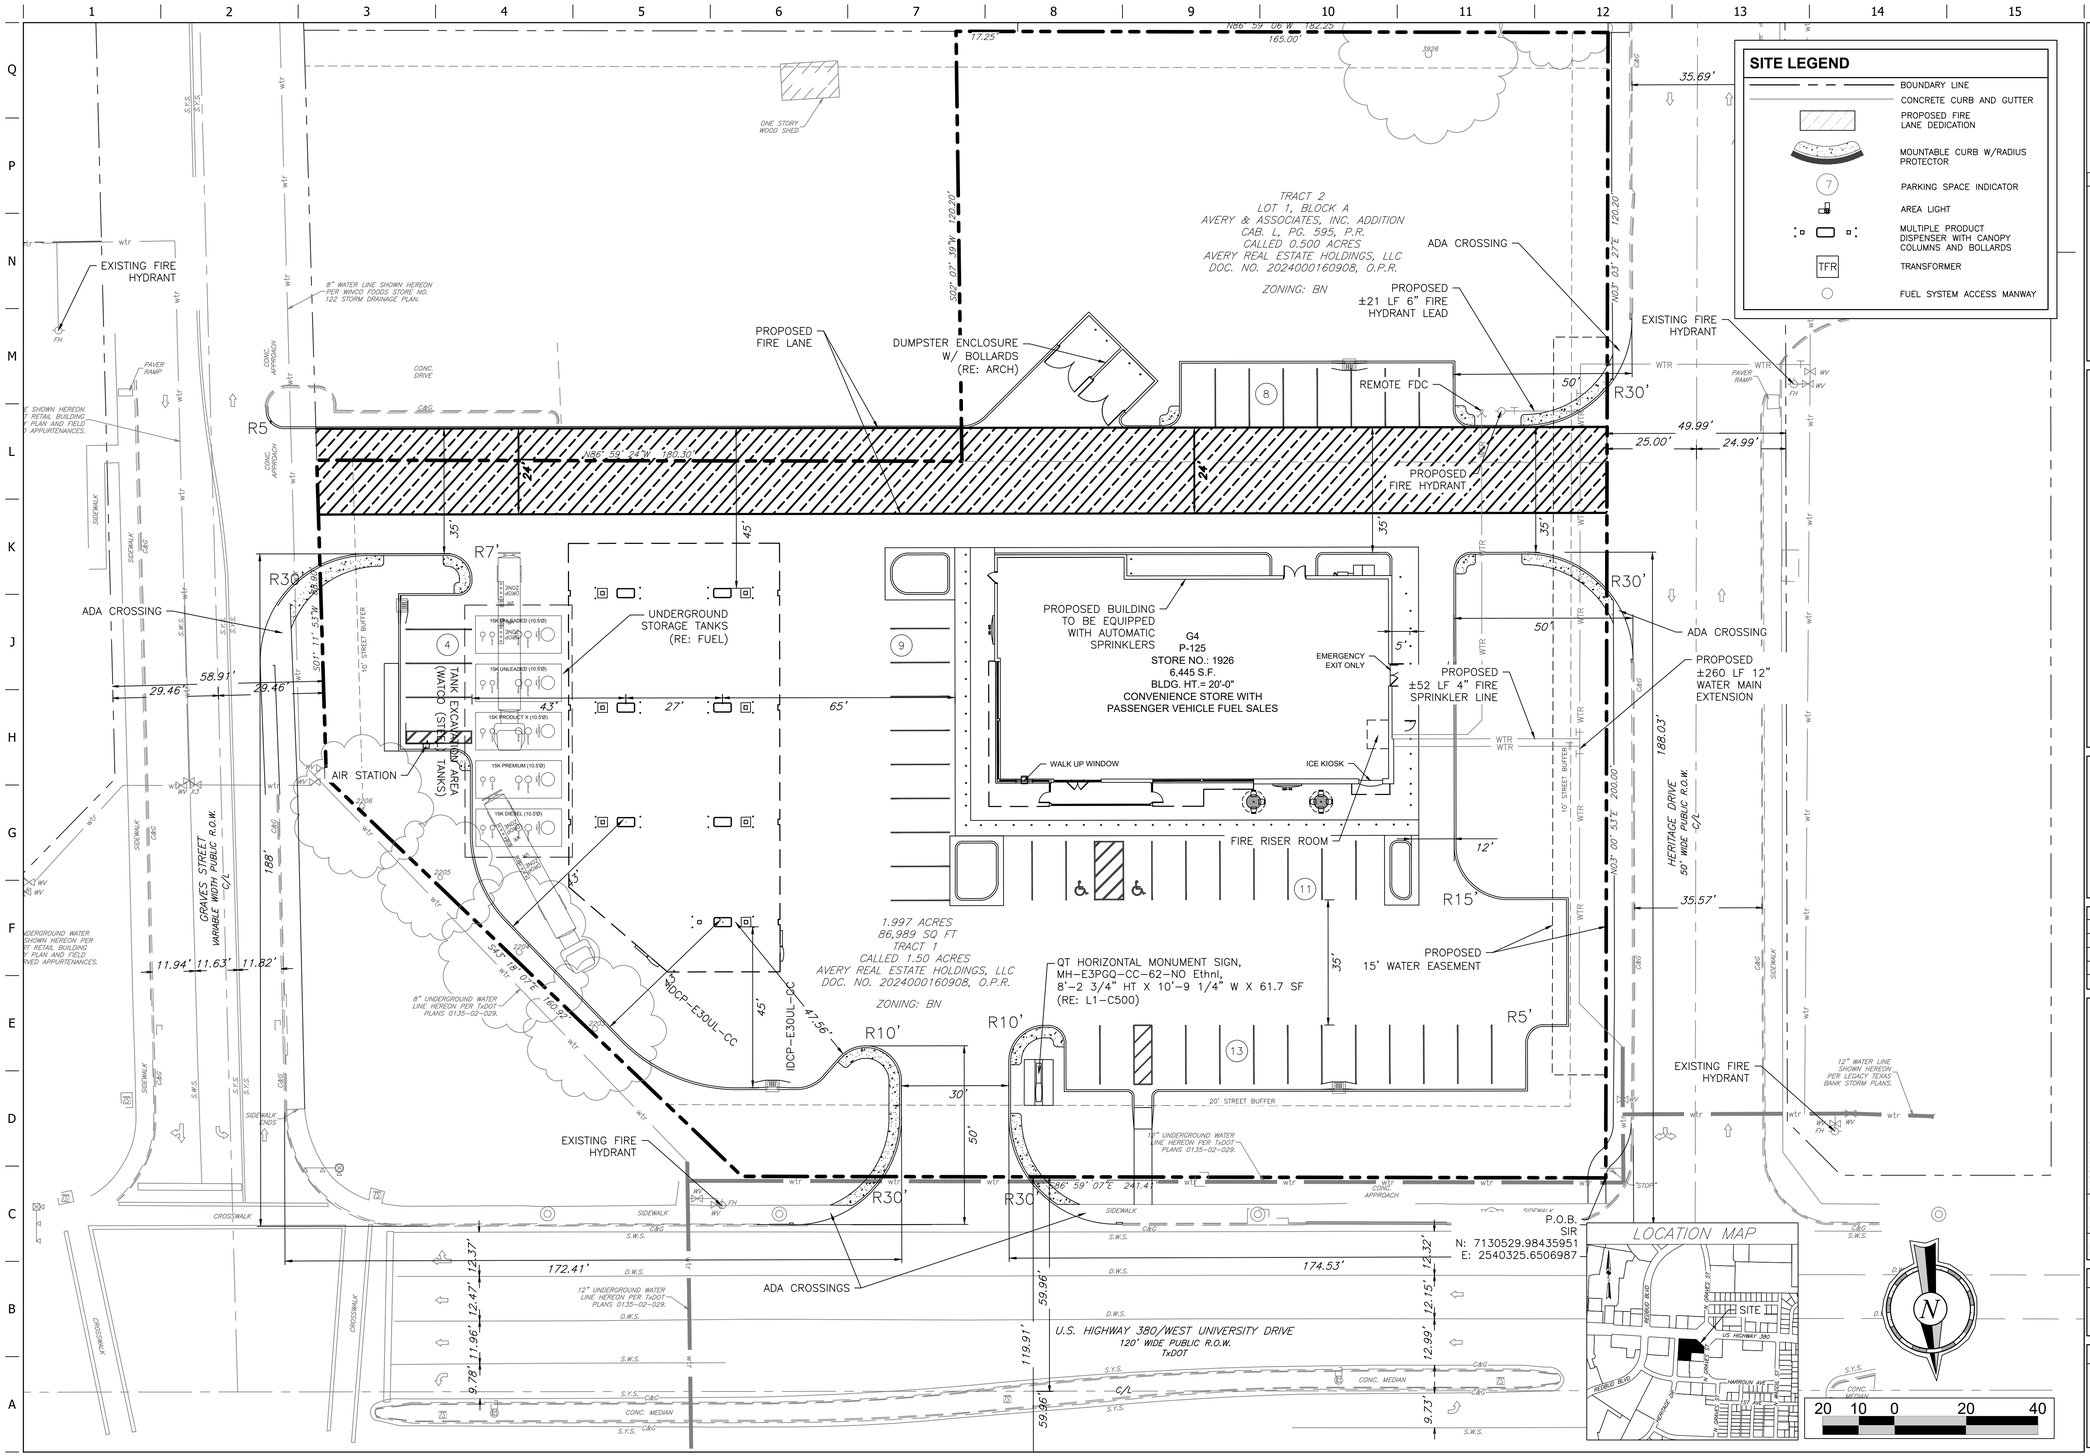


Vilbig and Associates PLLC
Consulting Engineers and Surveyors
Texas Engineering Firm # F-5614
Texas Surveying Firm # 100330000
www.vilbig.com

PROJECT NO.:2016-50

THIS DOCUMENT IS RELEASED UNDER THE AUTHORITY OF THOMAS L. VILBIG, P.E. 131154 FOR THE PURPOSE OF INTERIM REVIEW ON JUNE 9TH, 2026. IT IS NOT TO BE USED FOR CONSTRUCTION, FINAL BID, OR PERMIT PURPOSES.

# QuikTrip No. 1926

1601 W University Drive
McKinney Texas

© COPYRIGHT QUIKTRIP CORPORATION 2011
ANY UNAUTHORIZED USE, REPRODUCTION, PUBLICATION, DISTRIBUTION, OR SALE IN WHOLE OR IN PART, IS STRICTLY FORBIDDEN.

PROTOTYPE: P-116 (12/01/23)
DIVISION:
VERSION: 001
DESIGNED BY:
DRAWN BY:
REVIEWED BY:

| REV | DATE | DESCRIPTION |
|---|---|---|
| | | |

ORIGINAL ISSUE DATE:

SHEET TITLE:
PRELIMINARY SITE PLAN

SHEET NUMBER:
3.1

FILE LOCATION:X:\2016-X QuikTrip\2016-50 QT-1926 Mckinney\Prelim\QT-1926 Civil.dwg TAB NAMESite (water only) USER:Mvtus SAVED:6/9/2026 3:09 PM PLOTTED:6/9/2026 3:13 PM