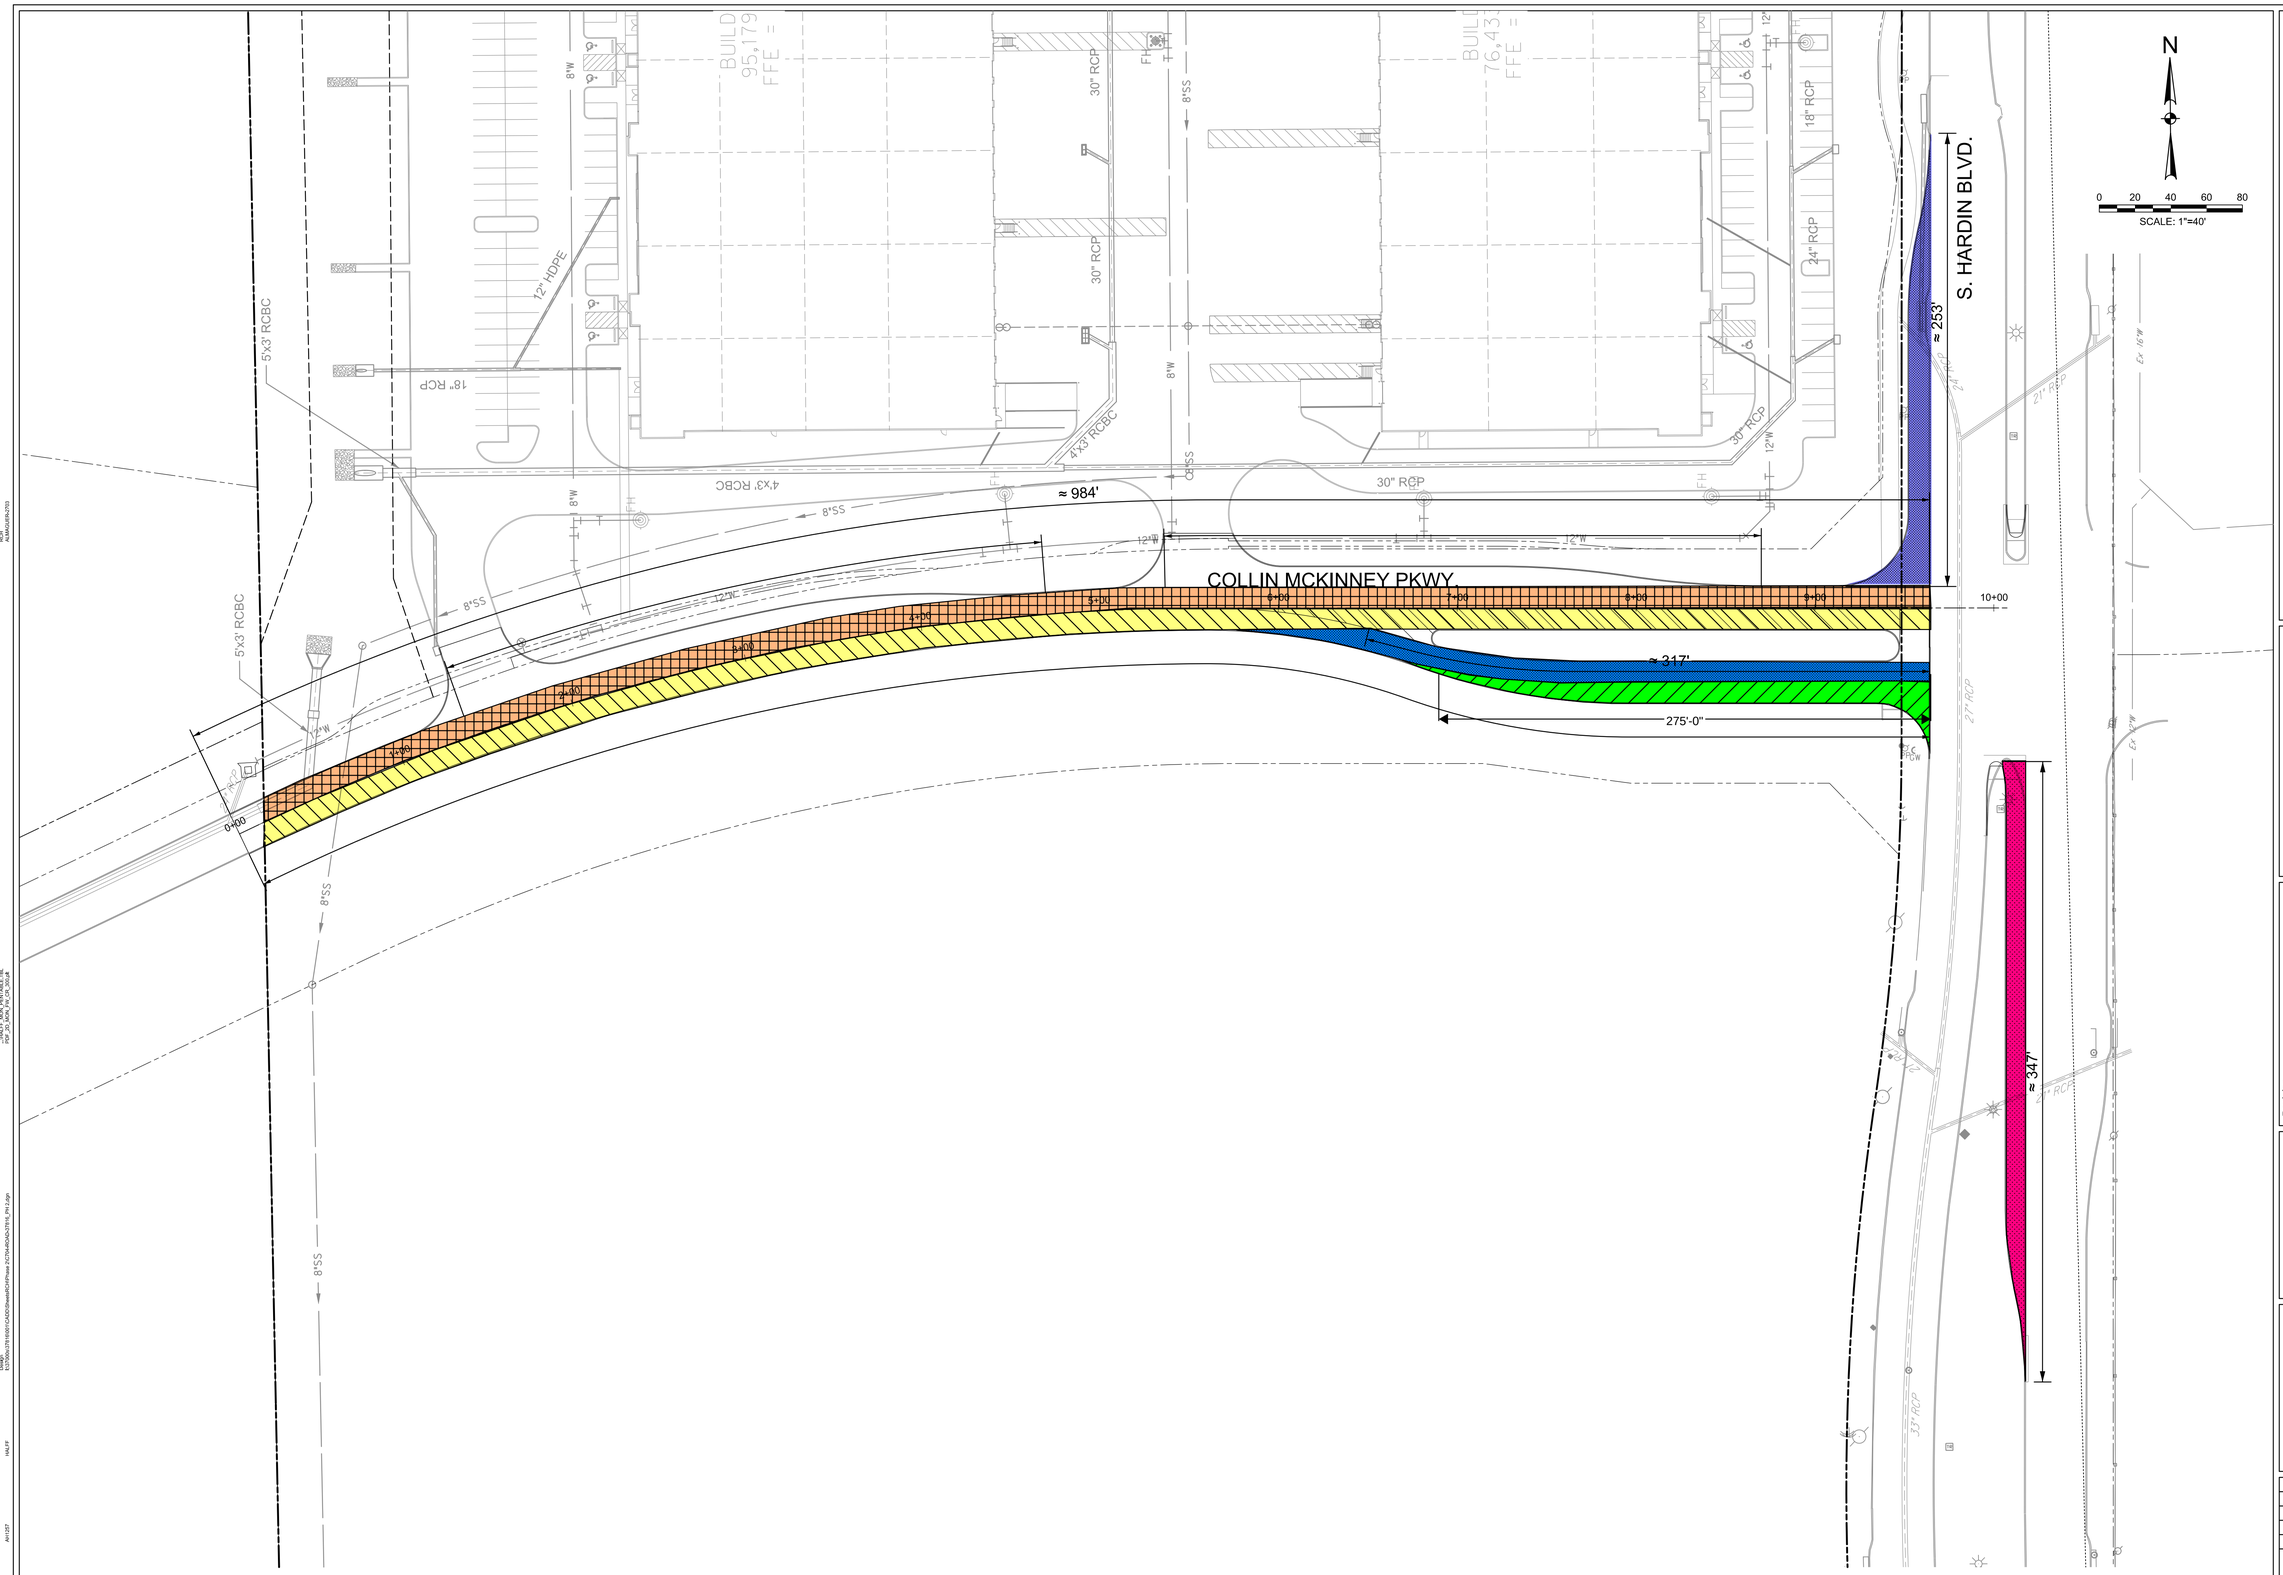

SEE SHEET C0.01-0.03
FOR GENERAL NOTES

CITY PF MCKINNEY CONTROL POINTS (SURFACE)				
POINT#	NORTHING	EASTING	ELEVATION	DESCRIPTION
100	7109921.47	2530937.22	704.95	SET "X-CUT" IN CONCRETE
101	7110485.33	2530928.71	704.81	SET 1/2-INCH ROD WITH RED PLASTIC CAP
102	7110591.62	2530514.11	699.39	SET 1/2-INCH ROD WITH RED PLASTIC CAP

McKINNEY 121
PHASE 2
BUILDINGS 1 & 2
MCKINNEY, TEXAS

HALFF
101 NORTH EPPSWER ROAD
RICHARDSON, TX 75081-2275
(214) 346-6200

Revision		
No.	Date	Description
.	.	.
.	.	.
.	.	.
.	.	.
.	.	.
.	.	.
.	.	.

PRELIMINARY
FOR INTERIM REVIEW ONLY

THESE DOCUMENTS ARE FOR INTERIM REVIEW AND ARE NOT INTENDED FOR REGULATORY APPROVAL, PERMIT, BIDDING OR CONSTRUCTION PURPOSES. THEY WERE PREPARED BY, OR UNDER THE SUPERVISION OF:

ROBERT E. GOSSETT — 107349
NAME — P.E. NO.
DATE — 5/18/2022
TBPE FIRM # F-312

Project No.:	37816
Issued:	MAY, 2022
Drawn By:	CAD
Checked By:	REG
Scale:	AS SHOWN

Sheet Title
EXHIBIT
ROADWAY & TURN LANE

1
Sheet Number