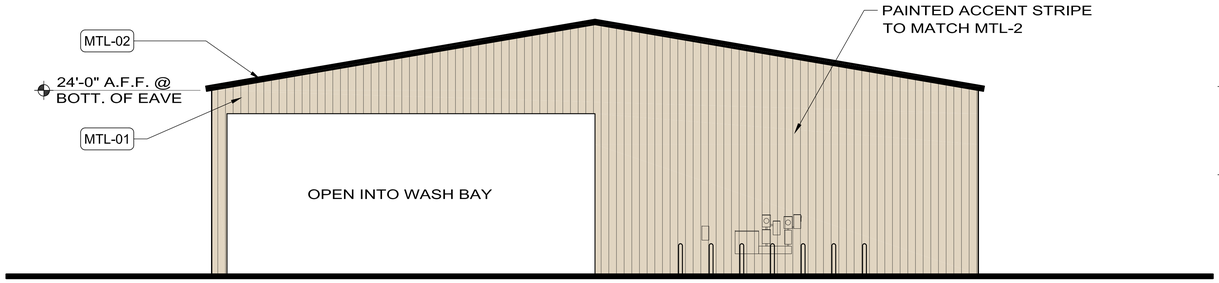

2 REAR ELEVATION

SCALE:1/8"=1'-0"

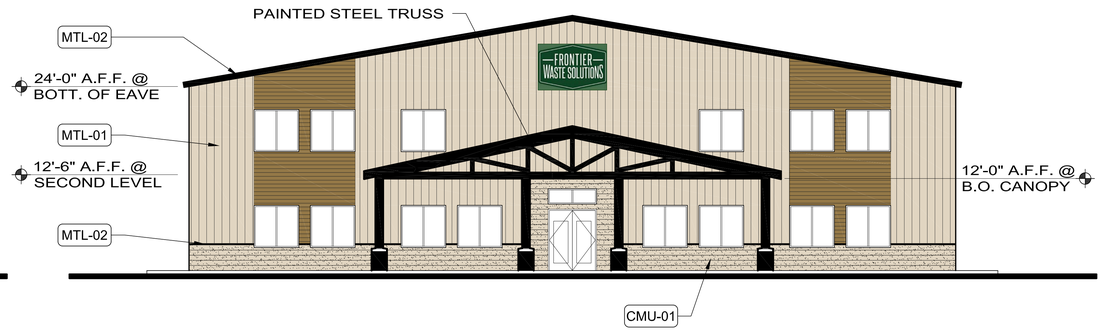

1 FRONT ELEVATION

SCALE:1/8"=1'-0"

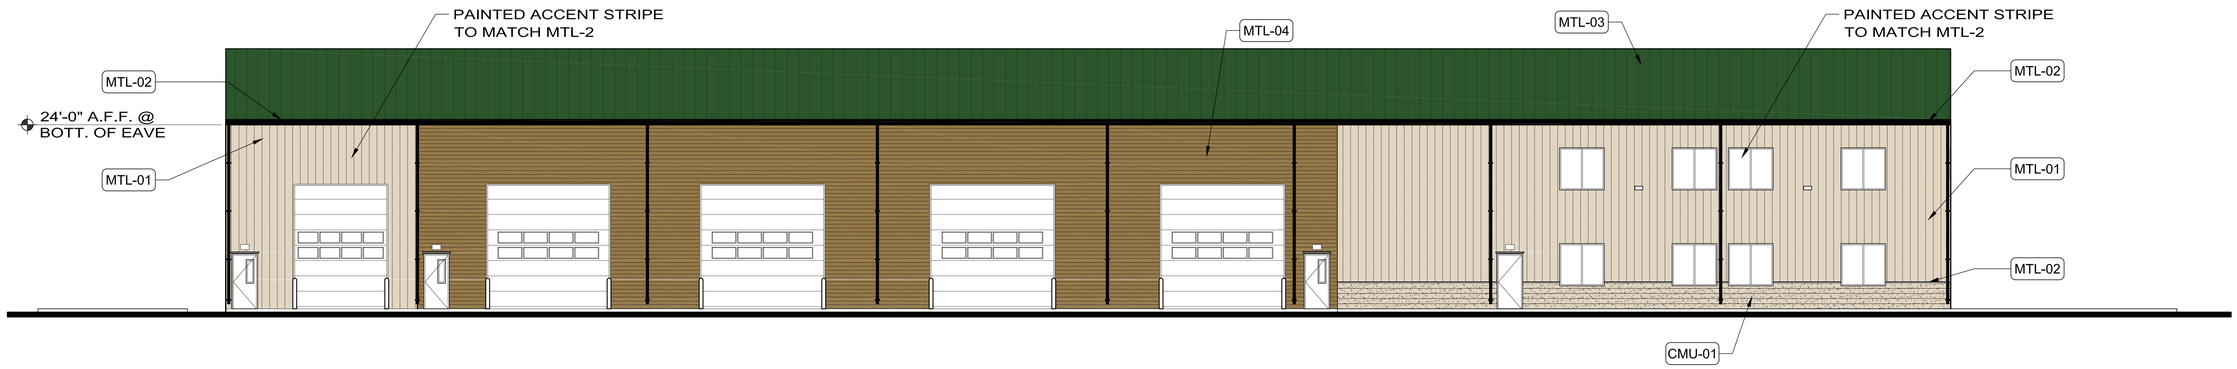

3 SIDE ELEVATION

SCALE:1/8"=1'-0"

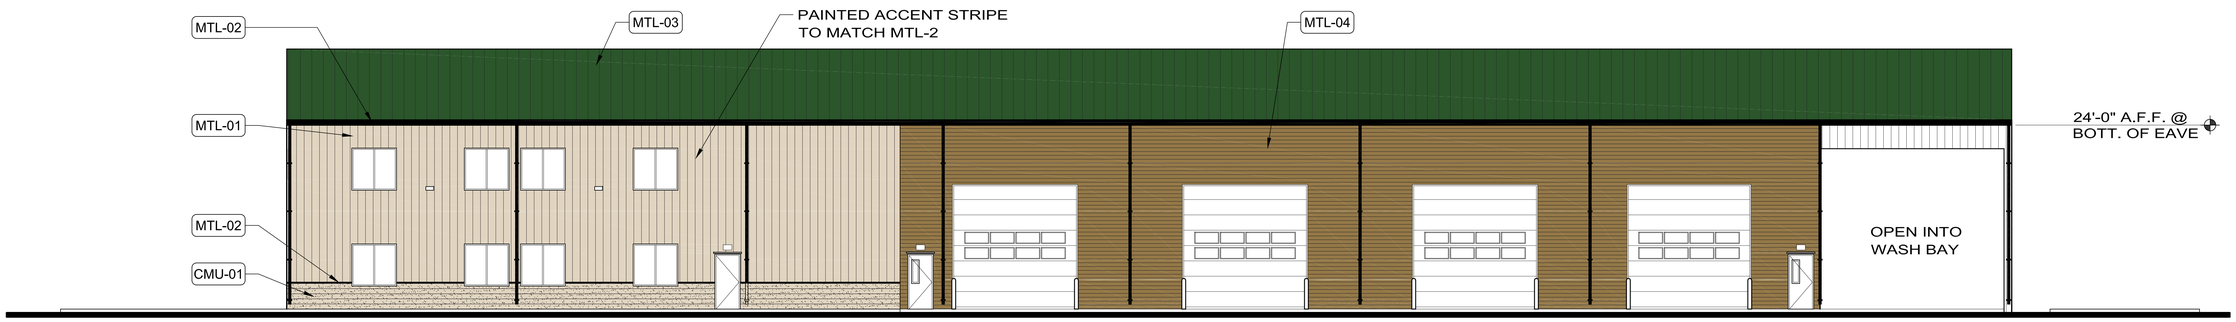

4 SIDE ELEVATION

SCALE:1/8"=1'-0"

NOT FOR REGULATORY APPROVAL, PERMITTING, OR CONSTRUCTION.
KAYLA HUEBER
Date: 07/29/2024

CDA Architects
Member American Institute of Architects
20445 State Hwy 249, Suite 200
Houston, Texas 77070
832/678-9324 Fax 832/678-9240

EXTERIOR ELEVATIONS

FRONTIER WASTE
AIRPORT DR. AT WATTLEY WAY
MCKINNEY, TEXAS

SCALE: 1/8" = 1'-0"
PROJECT:
DATE: JULY 23, 2024
SHEET NO: EL-3