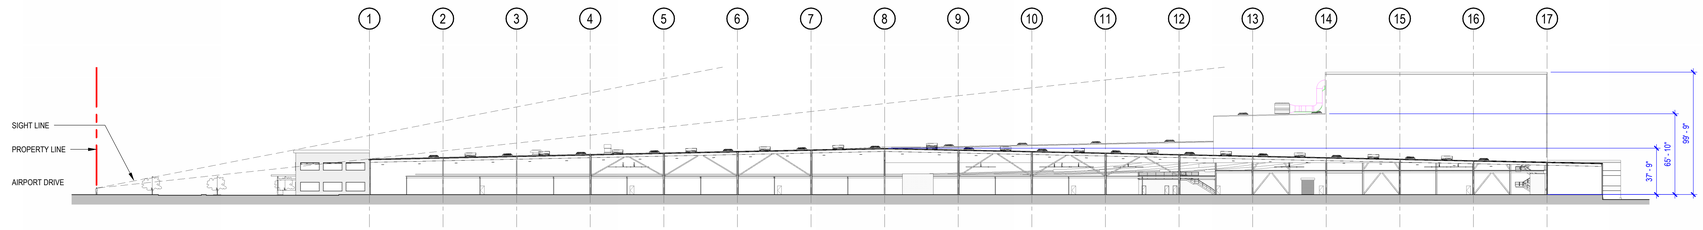

2 SITE SECTION
1" = 50'-0"

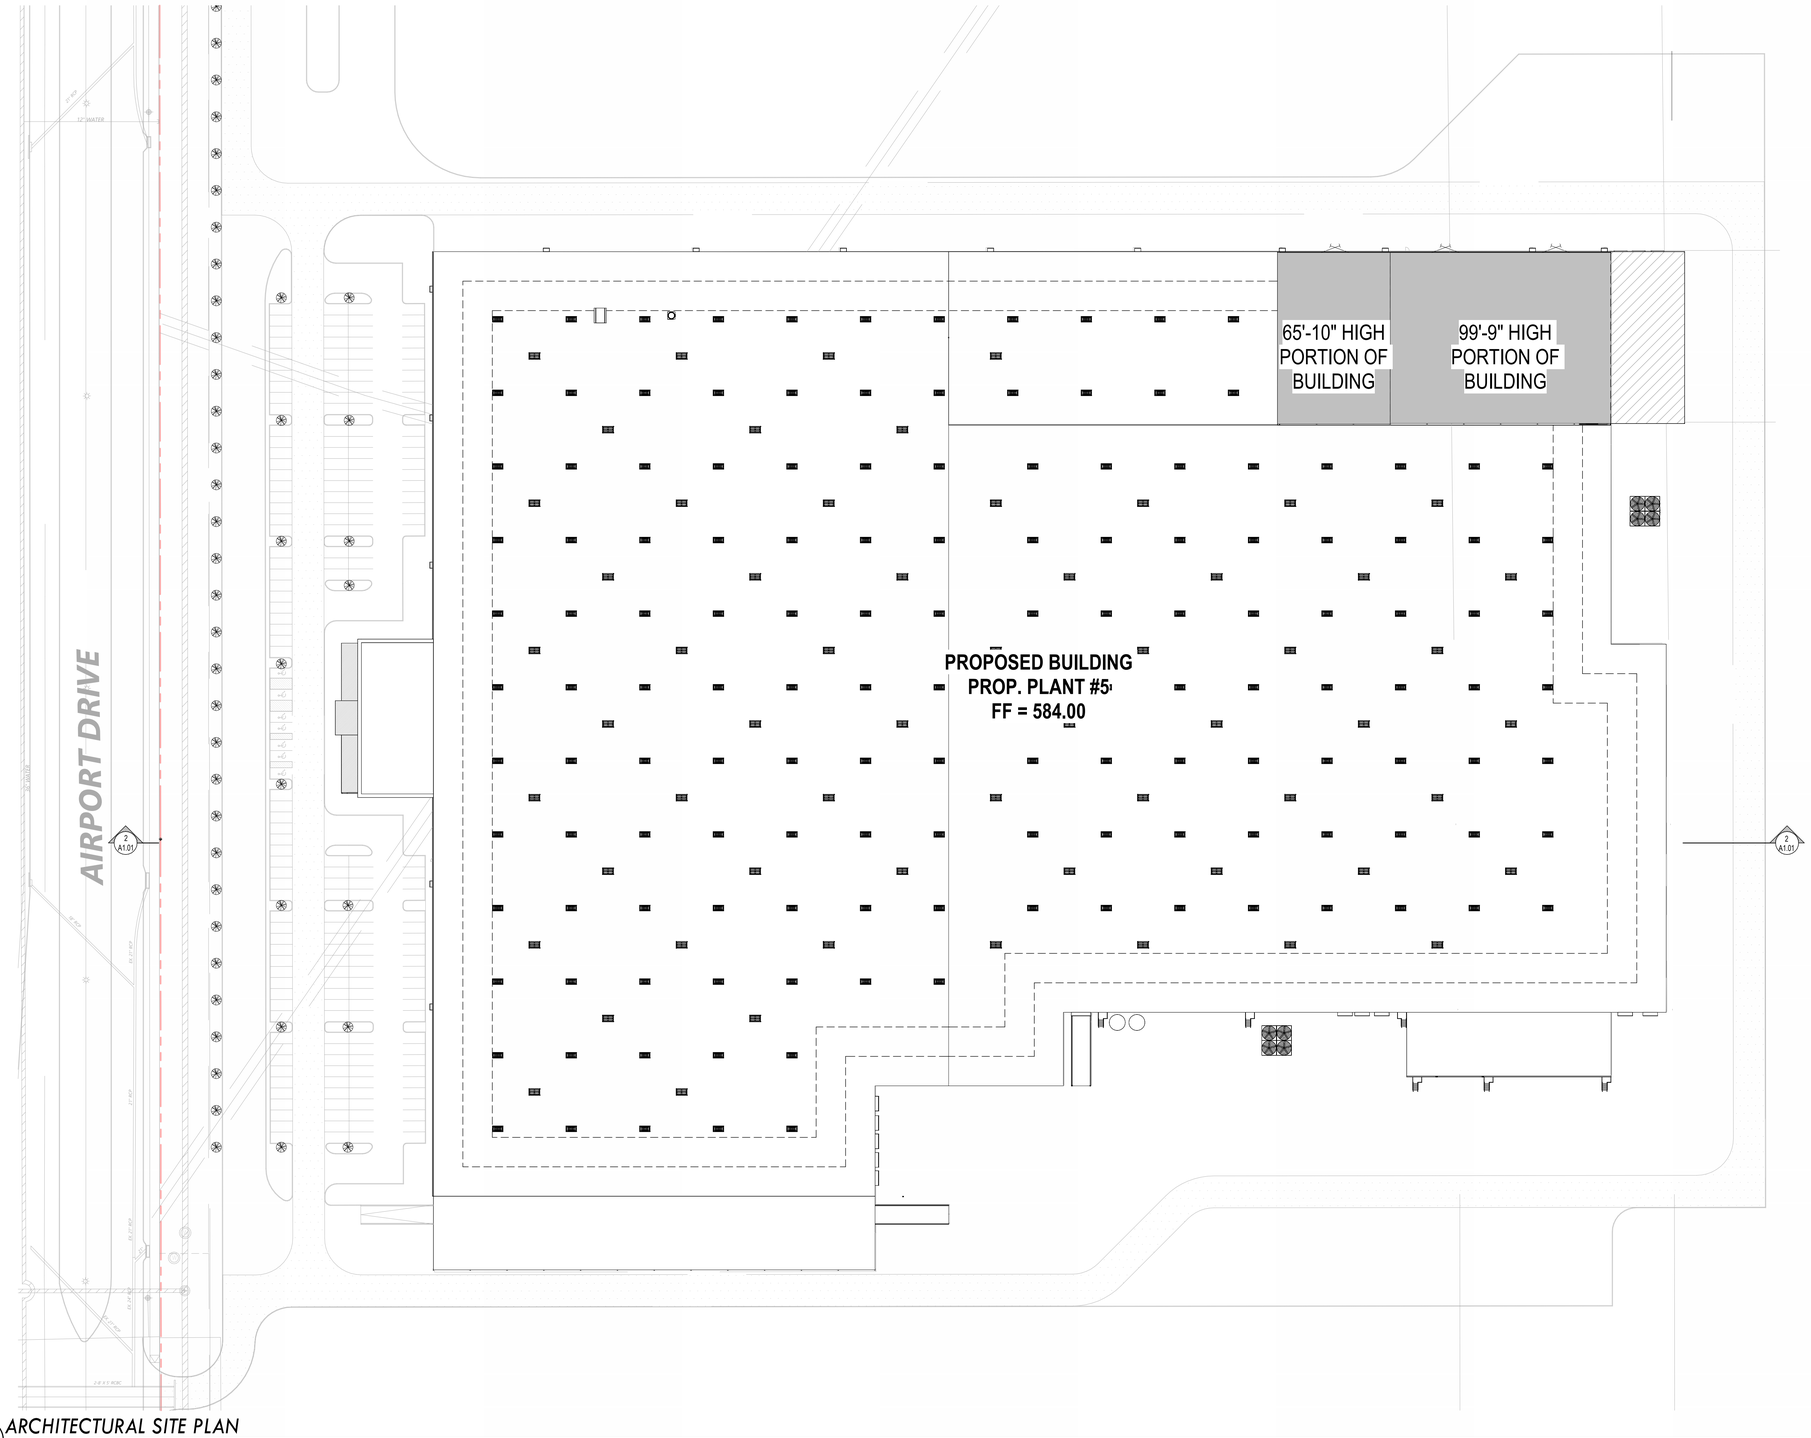

1 ARCHITECTURAL SITE PLAN
1" = 50'-0"

architects
maa
merriman anderson
architecture · planning
interior design
300 N. FIELD ST.
DALLAS, TEXAS 75202
214.987.1299
214.987.2138 (FAX)

CONCEPT DESIGN

WILL COTTON

NOT FOR REGULATORY APPROVAL, PERMITTING, OR CONSTRUCTION.

00 / 00 / 2023

ENCORE WIRE

prysmian

ENCORE WIRE
PLANT 5

Street Address
McKinney, TX 75069

© 2025
MERRIMAN ANDERSON
ARCHITECTS, INC.

REVISIONS:

PROJECT NUMBER:
maa2025006

ISSUE DATE:
02 /12 / 2025

SHEET NAME:
SITE PLAN

SHEET NUMBER:
A1.01

4/10/2025 3:15:15 PM

prysmian
ENCORE WIRE
ENCORE WIRE
prysmian