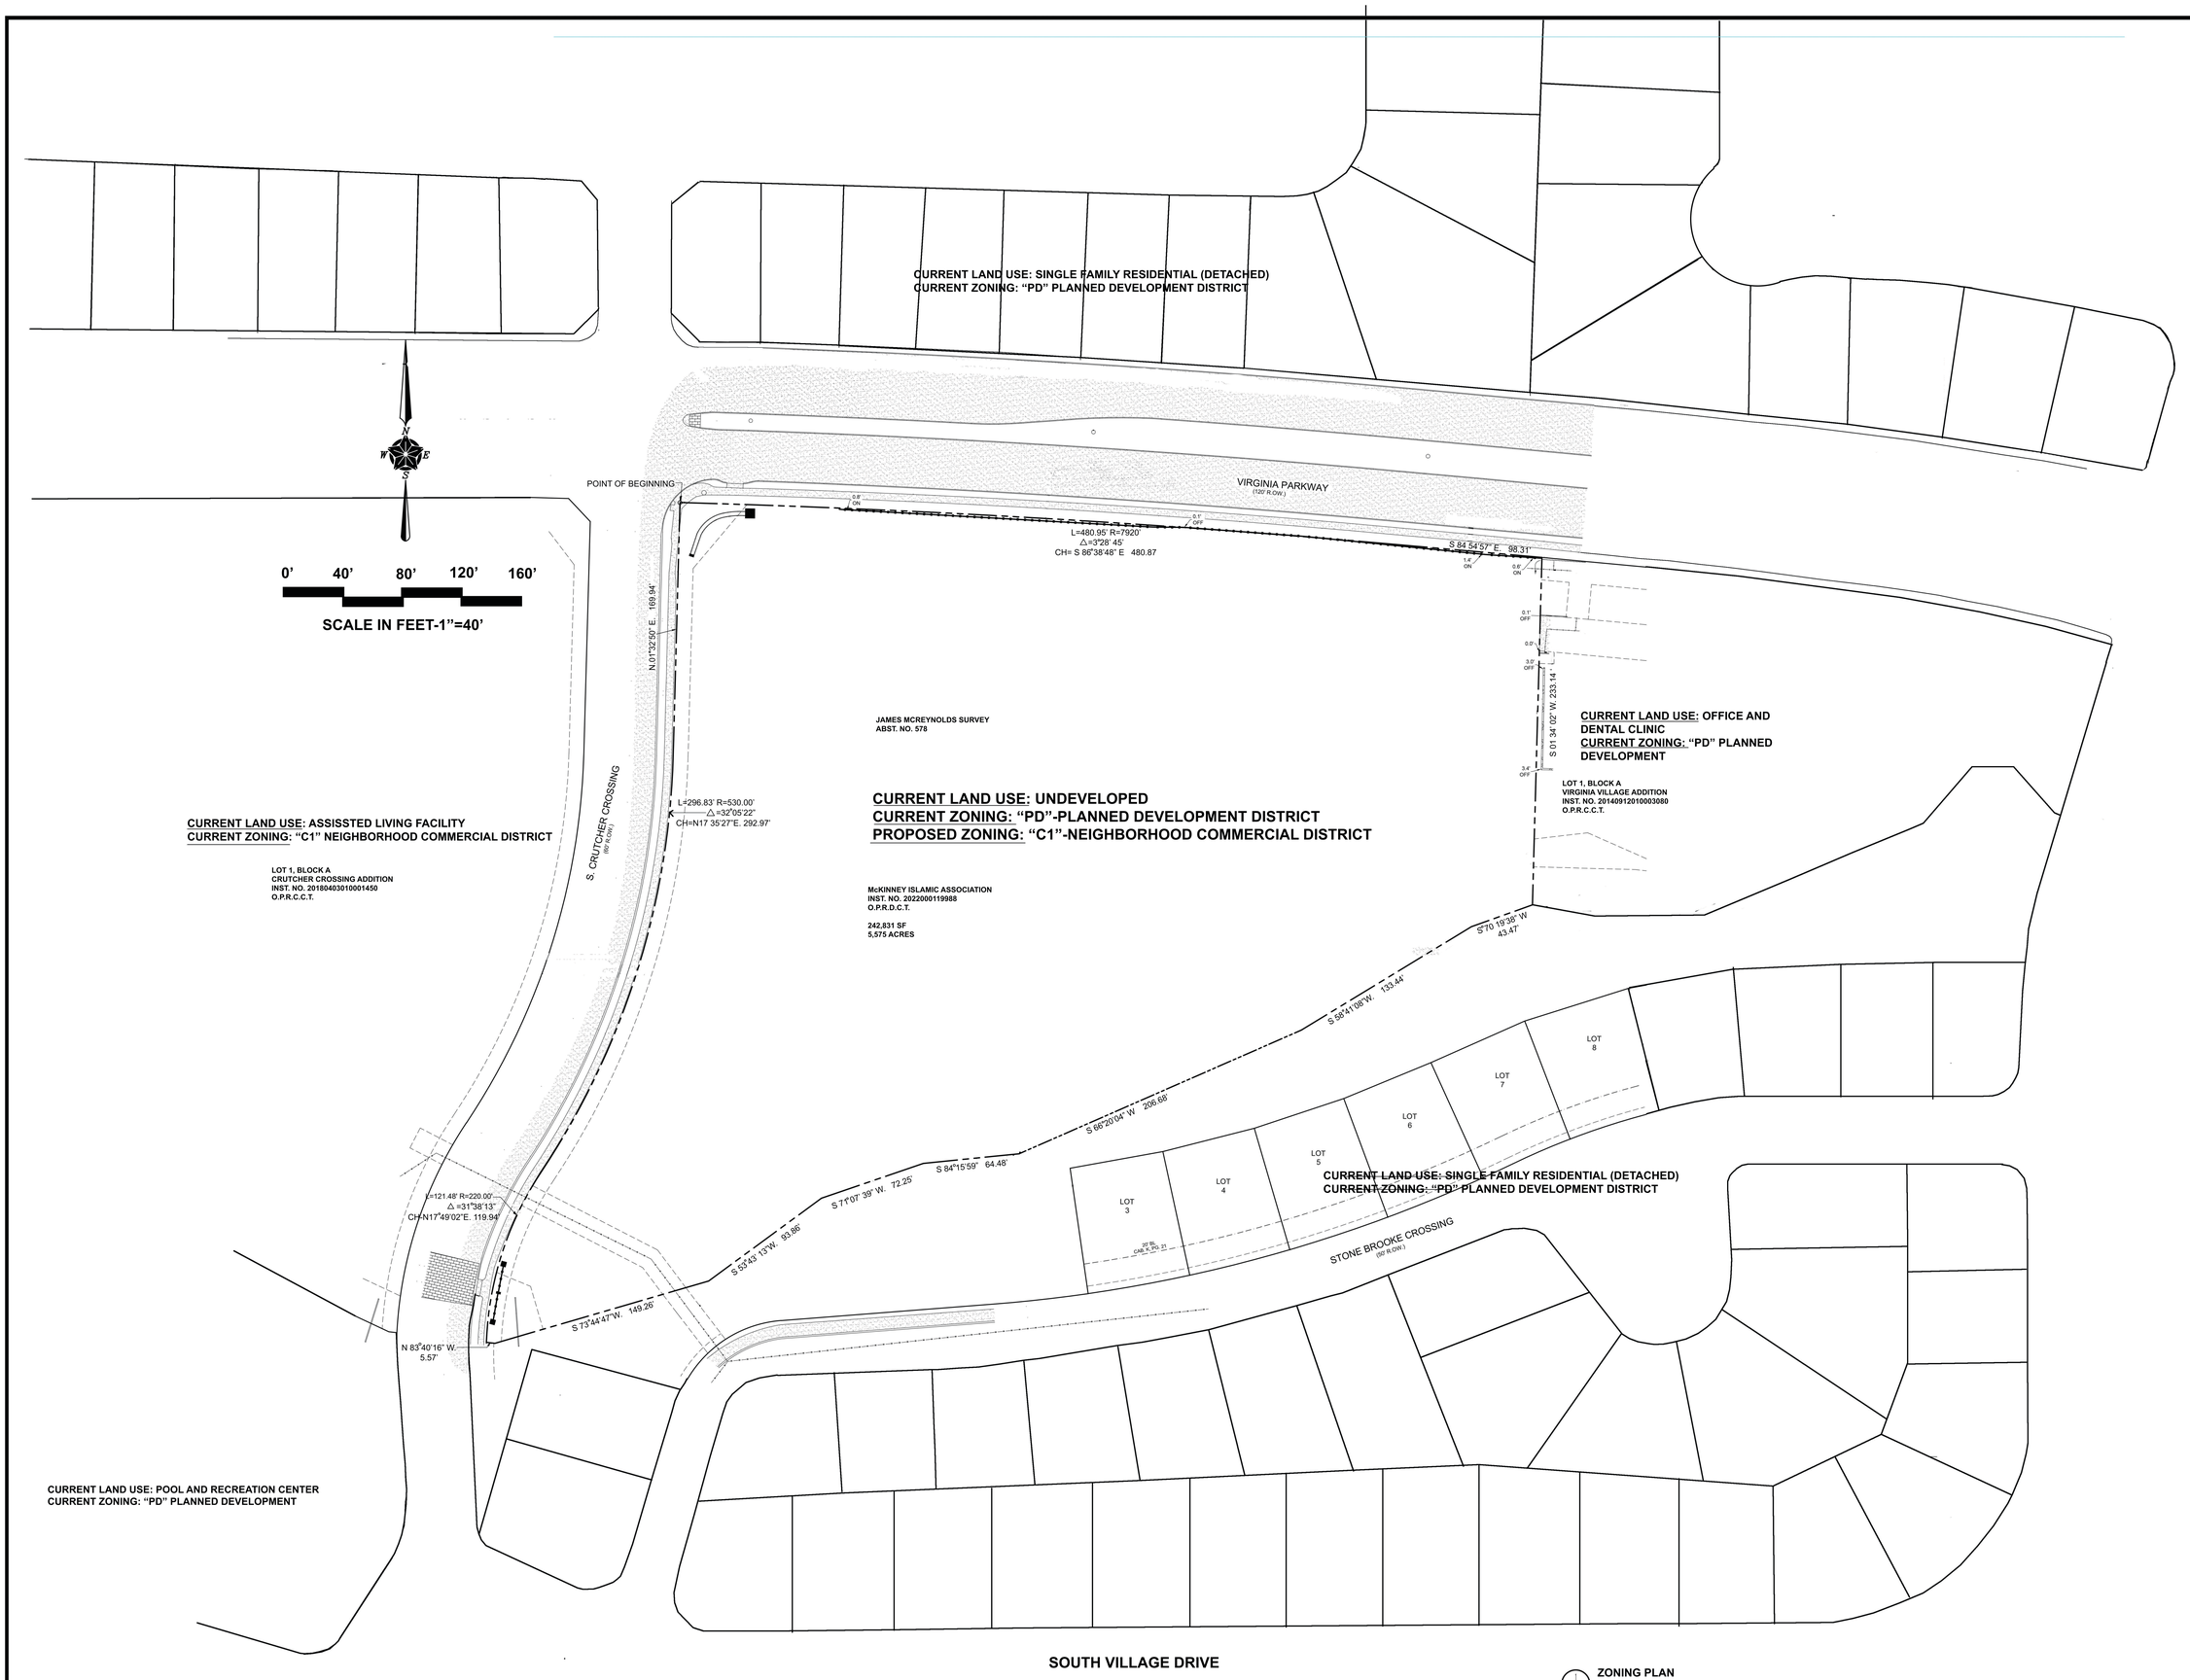

ZONING PLAN
SCALE 1"=40'

RBA ARCHITECTS
architecture. planning. interior design.
14918 HERTZ QUAIL SPRINGS PARKWAY
OKLAHOMA CITY, OK 73134
V. 405.843.0622 F. 405.843.0623

PROJECT
MCKINNEY ISLAMIC ASSOCIATION
NEW MOSQUE
MCKINNEY, TEXAS

DRAWING ISSUE

DESCRIPTION	DATE
PRELIMINARY	
PERMIT SET	
BID SET	
REVISED DESIGN -REISSUED	
CONSTRUCTION SET	
REVISION	

PROJECT NUMBER

SHEET TITLE

SHEET NUMBER

© NO REPRODUCTION OF THIS SHEET MAY MADE WITHOUT WRITTEN CONSENT OF RICHARD R. BROWN ASSOC.
THE DRAWINGS AND OTHER INFORMATION CONTAINED ON THIS SHEET ARE TO BE USED ONLY IN CONNECTION WITH THE PROJECT LOCATED AT THE PROJECT ADDRESS SHOWN IN THE TITLE BLOCK. THIS SHEET IS NOT TO BE USED FOR CONSTRUCTION UNLESS THE ISSUE DATE IS APPEARS IN ON THE TITLE SHEET. COPYRIGHT