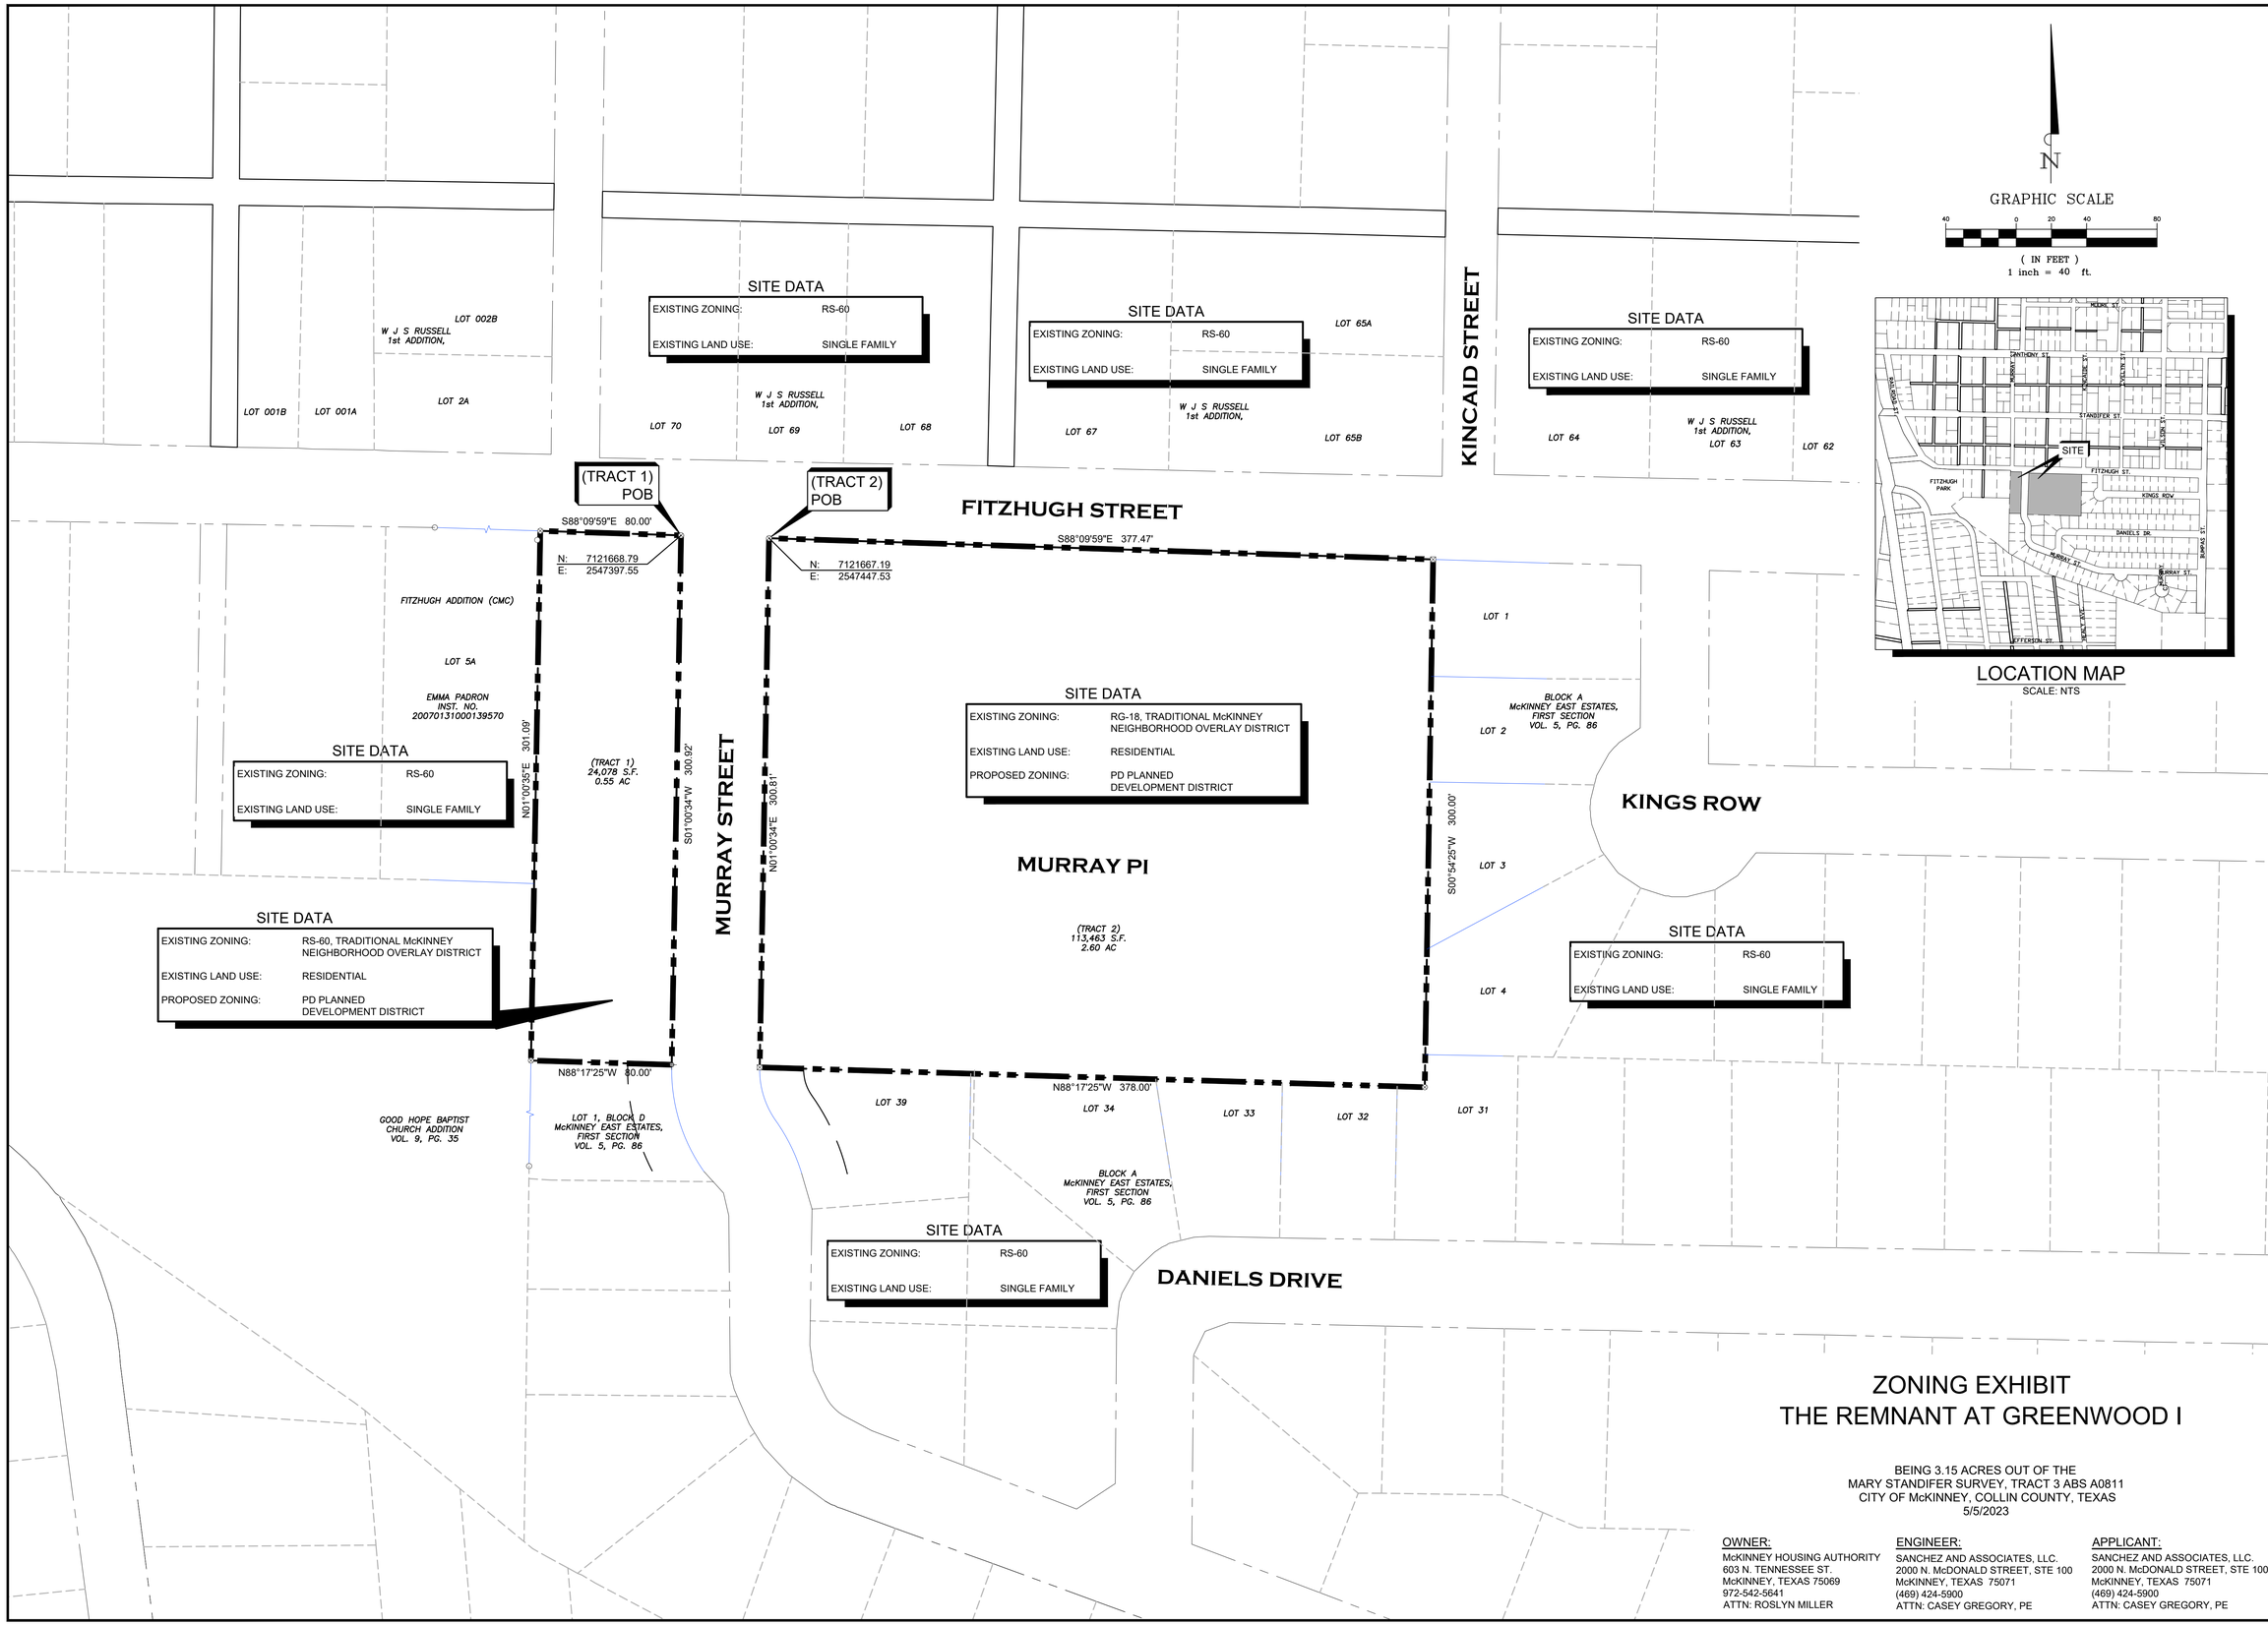

ZONING EXHIBIT
THE REMNANT AT GREENWOOD I

BEING 3.15 ACRES OUT OF THE
MARY STANDIFER SURVEY, TRACT 3 ABS A0811
CITY OF McKINNEY, COLLIN COUNTY, TEXAS
5/5/2023

OWNER:
McKINNEY HOUSING AUTHORITY
603 N. TENNESSEE ST.
McKINNEY, TEXAS 75069
972-542-5641
ATTN: ROSLYN MILLER

ENGINEER:
SANCHEZ AND ASSOCIATES, LLC.
2000 N. McDONALD STREET, STE 100
McKINNEY, TEXAS 75071
(469) 424-5900
ATTN: CASEY GREGORY, PE

APPLICANT:
SANCHEZ AND ASSOCIATES, LLC.
2000 N. McDONALD STREET, STE 100
McKINNEY, TEXAS 75071
(469) 424-5900
ATTN: CASEY GREGORY, PE

Master Planning
Civil Engineering
Land Development
2000 N. McDonald Street, Suite 100
McKinney, TX 75071
Tel 469 424 5900
Fax 214 544 3200
Certificate of Registration No. F-8665
SANCHEZ & Associates

THIS DRAWING IS TO BE USED FOR EXHIBIT PURPOSES ONLY

THE REMNANT AT GREENWOOD I

ZONING EXHIBIT

Scale: SEE GRAPHIC SCALE
Designed by: RCG
Drawn by: CDR
Checked by: RCG
Date: 5/5/2023
Project No. D2202.003

EXHIBIT

Layout: Layout1
Plotted by: <cgregory>
Fri, 05 May 2023-2:34pm
File: T:\D2-Projects\D2202.003 Greenwood Apt Development\CD\ - Fitzhugh Street MF\10-Prelim\
xrefs: X2A36-S & A location Map-SITE.dwg; X-U1E40Row-TPI
images: S & A_logo.jpg; arrol.jpg