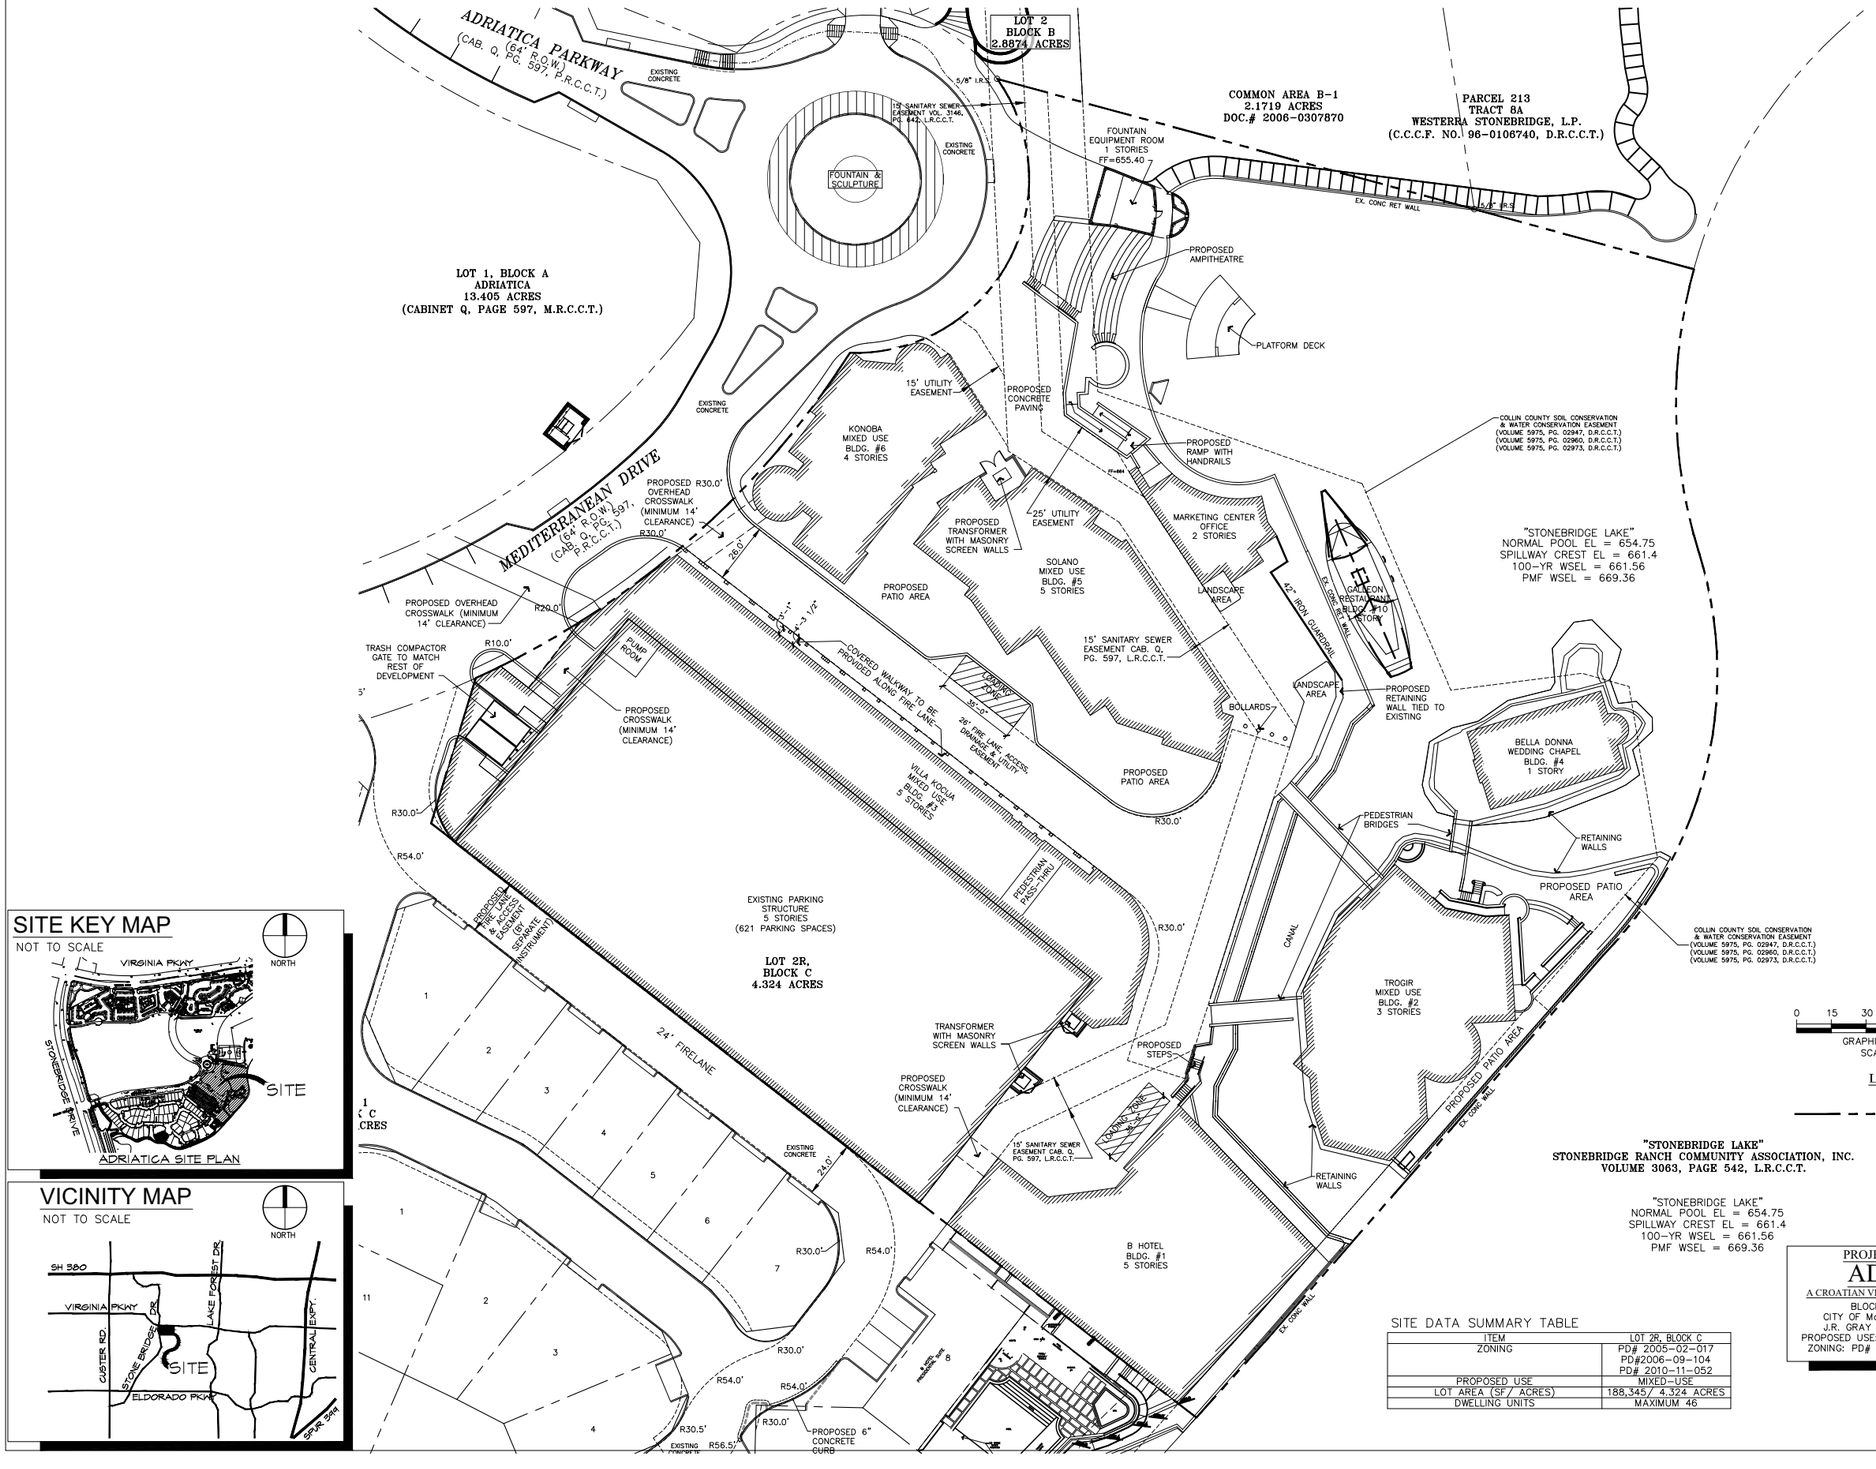

SITE KEY MAP

NOT TO SCALE

ADRIATICA SITE PLAN

VICINITY MAP

NOT TO SCALE

SITE DATA SUMMARY TABLE

ITEM	LOT 2R, BLOCK C
ZONING	PD# 2005-02-017 PD#2006-09-104 PD# 2010-11-052
PROPOSED USE	MIXED-USE
LOT AREA (SF / ACRES)	188,345 / 4.324 ACRES
DWELLING UNITS	MAXIMUM 46

PROJECT INFORMATION:

ADRIATICA

A CROATIAN VILLAGE AT STONEBRIDGE RANCH

BLOCK C, LOT 2, ADRIATICA
CITY OF McKINNEY, COLLIN COUNTY, TX
J.R. GRAY SURVEY, ABSTRACT NO. 343
PROPOSED USE: RETAIL, OFFICE, & RESIDENTIAL
ZONING: PD# 2005-02-017 & 2006-09-104

No.	Date	Revision Description

Received by the Planning Department on 10.17.2011

7th Century Design, LLC
6851 Virginia Parkway, Suite 211
McKinney, Texas 75071
P. 972-768-8283
kdingman@adriaticavillage.com

REGISTERED ARCHITECT
G.K. DINGMAN
20616
STATE OF TEXAS

Oct. 17, 2011

The Harbor at Adriatica,
McKinney, Texas

Zoning Exhibit

Project: The Harbor Drawn by:
Date: Oct. 17, 2011 Checked by:
Drawing Number:

ZE

Copyright © 2011 by IBG Adriatica Holdings, Inc.