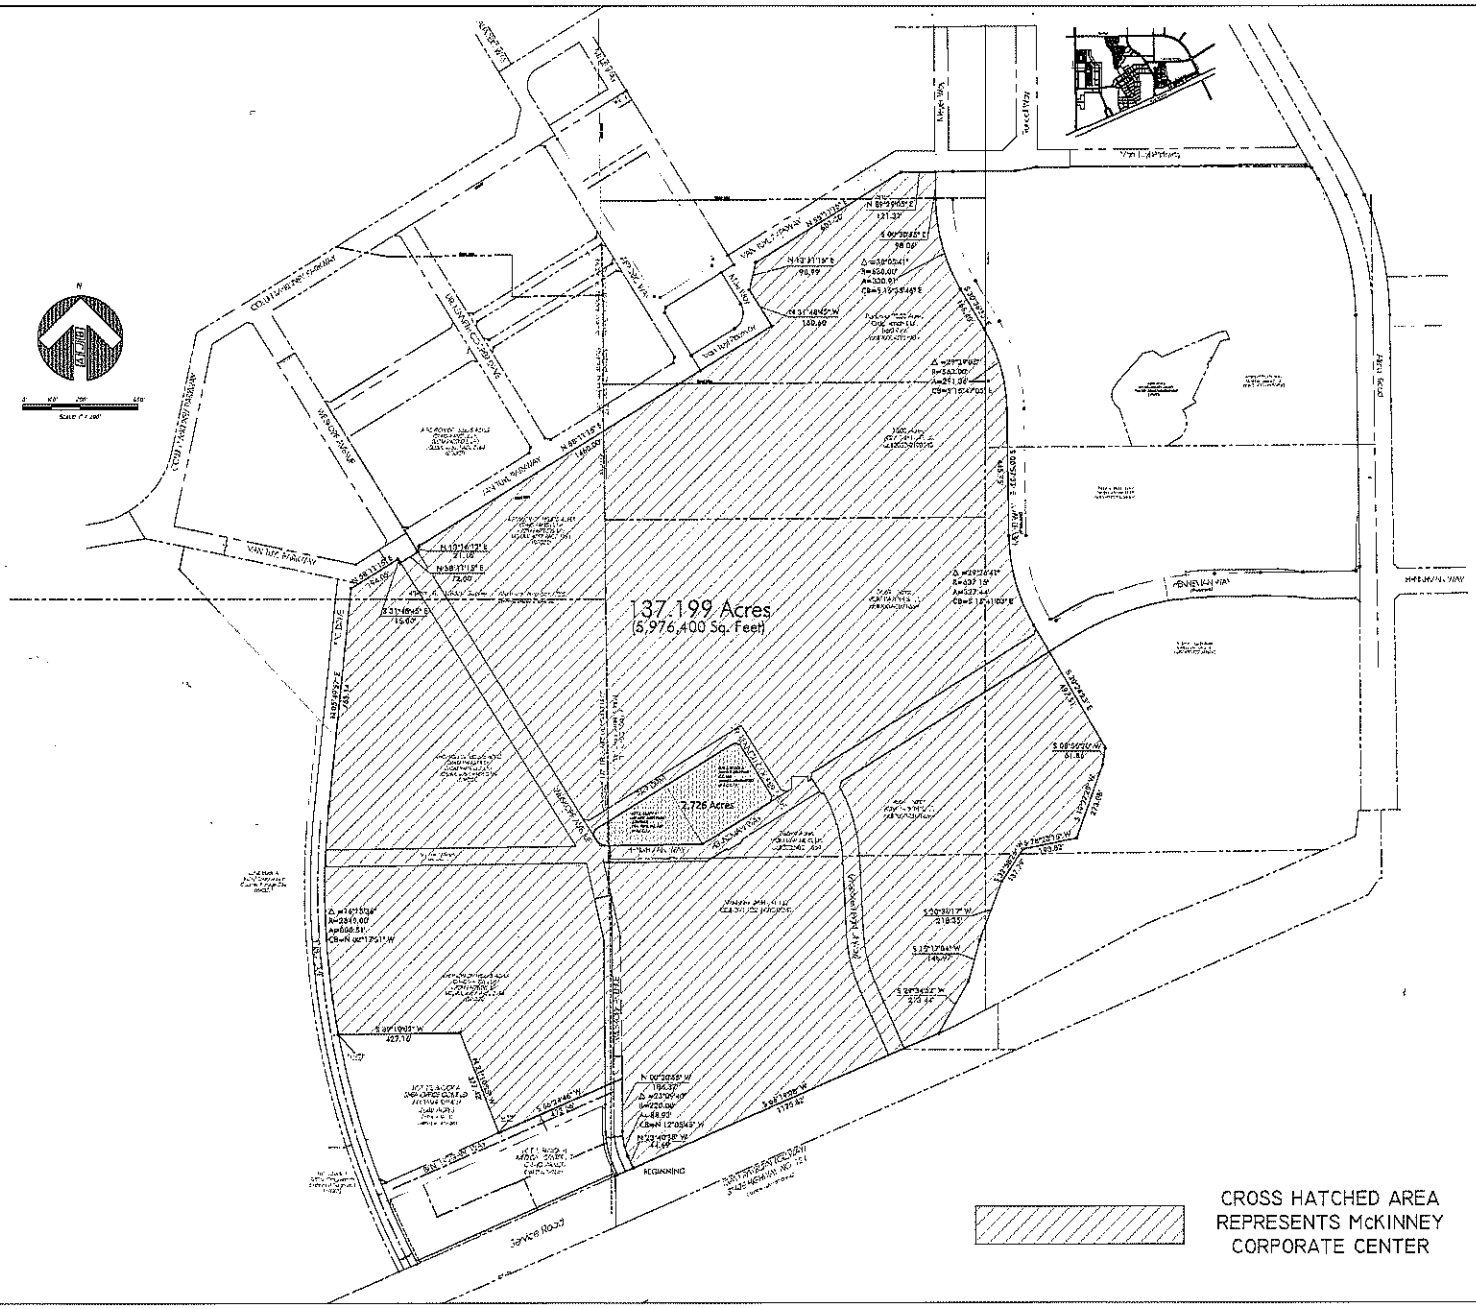

McKINNEY CORPORATE CENTER BOUNDARY EXHIBIT

WILLIAM H. HOLIDAY SURVEY, ABSTRACT NO. 585
JOHN J. DRIGGINS SURVEY, ABSTRACT NO. 274
THOMAS PHILLIPS SURVEY, ABSTRACT NO. 717
CITY OF McKINNEY, COLLIN COUNTY, TEXAS

Client: CRAIG INTERNATIONAL
6850 TPC DRIVE, SUITE 210
McKINNEY, TEXAS 75070 972-529-1371

SCALE: 1" = 200'	SURVEYED BY: A.J. BEDFORD
DATE: DECEMBER 5, 2012	P.C.I.: D. Cerna
TECHNICIAN: BEDFORD	FILE: MCKINNEY CORPORATE CENTER
DRAWN BY: BEDFORD	JOB. No. 159-150
	GF No. N/A

309 N. Jupiter St. * Richardson, TX 75081
(972) 792-9615 * www.ajbedfordgroup.com

SHEET: 1 OF: 2

A.J. BEDFORD GROUP, INC.
REGISTERED PROFESSIONAL LAND SURVEYORS