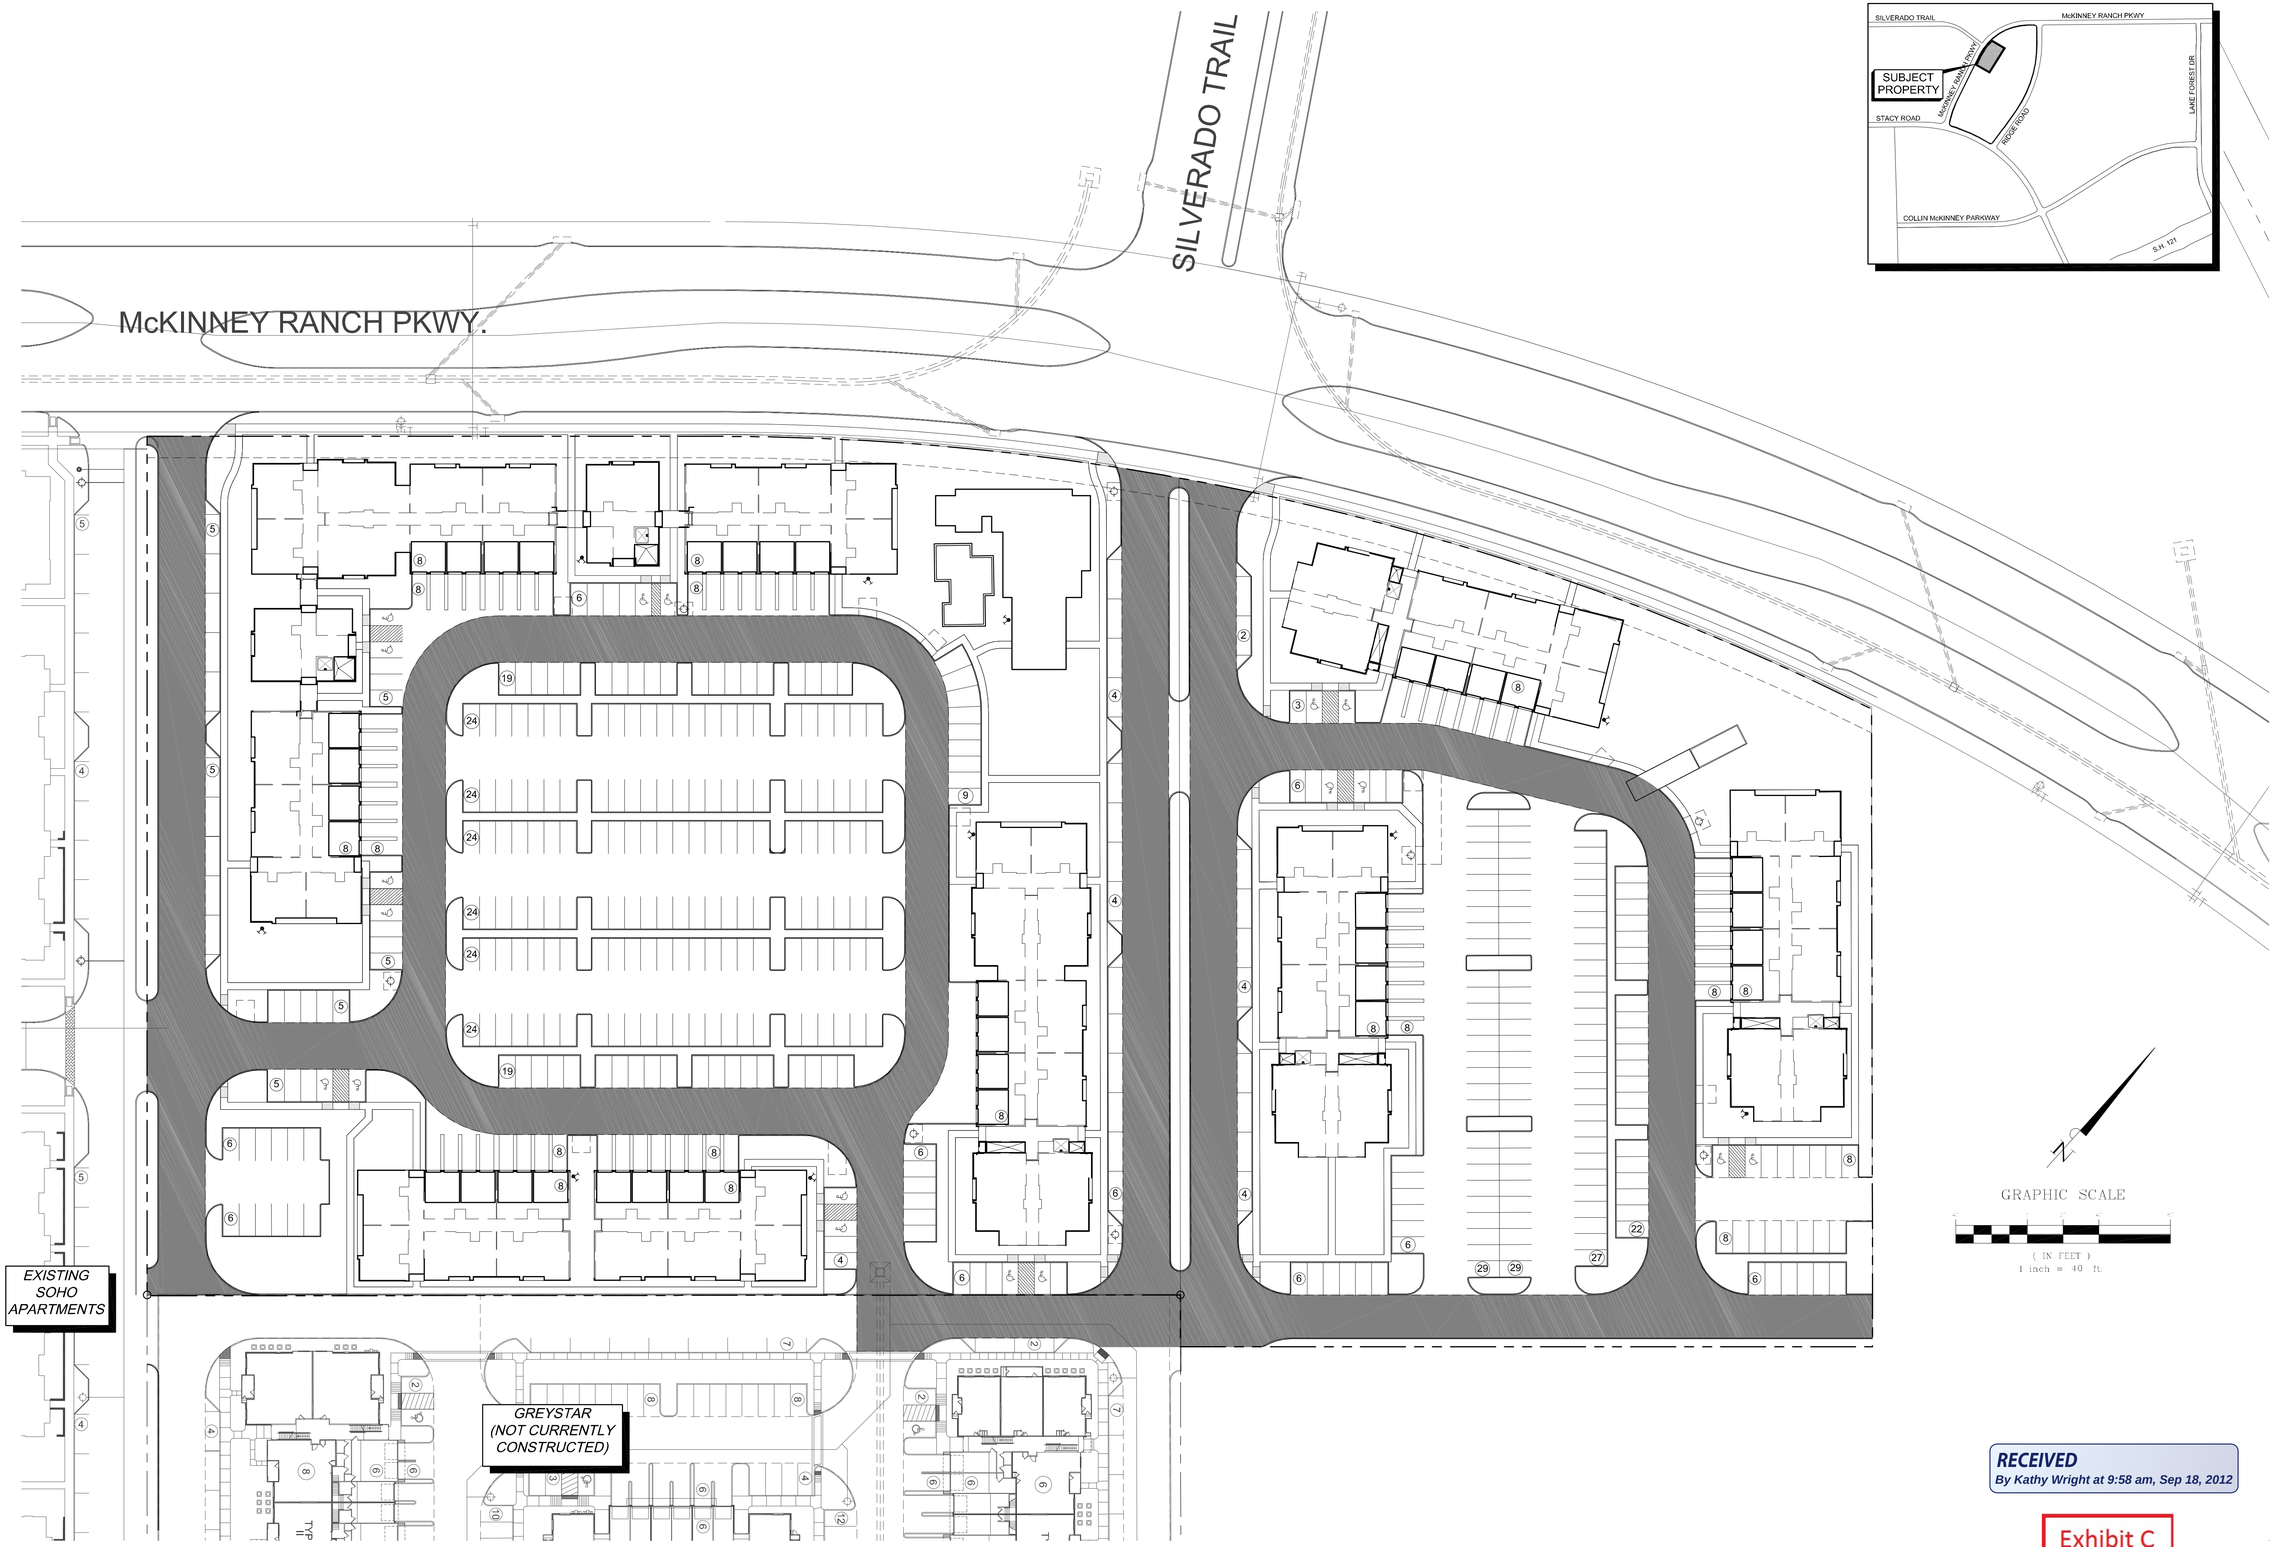

LOCATION MAP

GRAPHIC SCALE

(IN FEET)
1 inch = 40 ft.

RECEIVED
By Kathy Wright at 9:58 am, Sep 18, 2012

Exhibit C

Master Planning
Civil Engineering
Land Development

220 East Virginia Street
McKinney, TX 75069
Ph 214.544.3500
Fax 214.544.3290

SANCHEZ & Associates

THIS DRAWING IS TO BE USED FOR EXHIBIT PURPOSES ONLY

MILLENNIUM OF McKINNEY

CONCEPT PLAN

Scale: SEE GRAPHIC SCALE
Designed by: AAI
Drawn by: GAS
Checked by: LAW
Date: MAY, 2012
Project No. 02091-001

EXHIBIT

File: I:\02Concept Plans\02091-001 Millennium of McKinney Development\01-The Millennium - McKinney\01-Plans\...\Millennium - Concept Layout.dwg
Plotted by: <anon>
Mon, 17 Sep 2012 - 3:19pm
xrefs: X24x36-S & A-ZONE, ZoeDorsey (PROW-City Block), Topo (Site Buildings Addon).dwg
images: S & A Logo.jpg