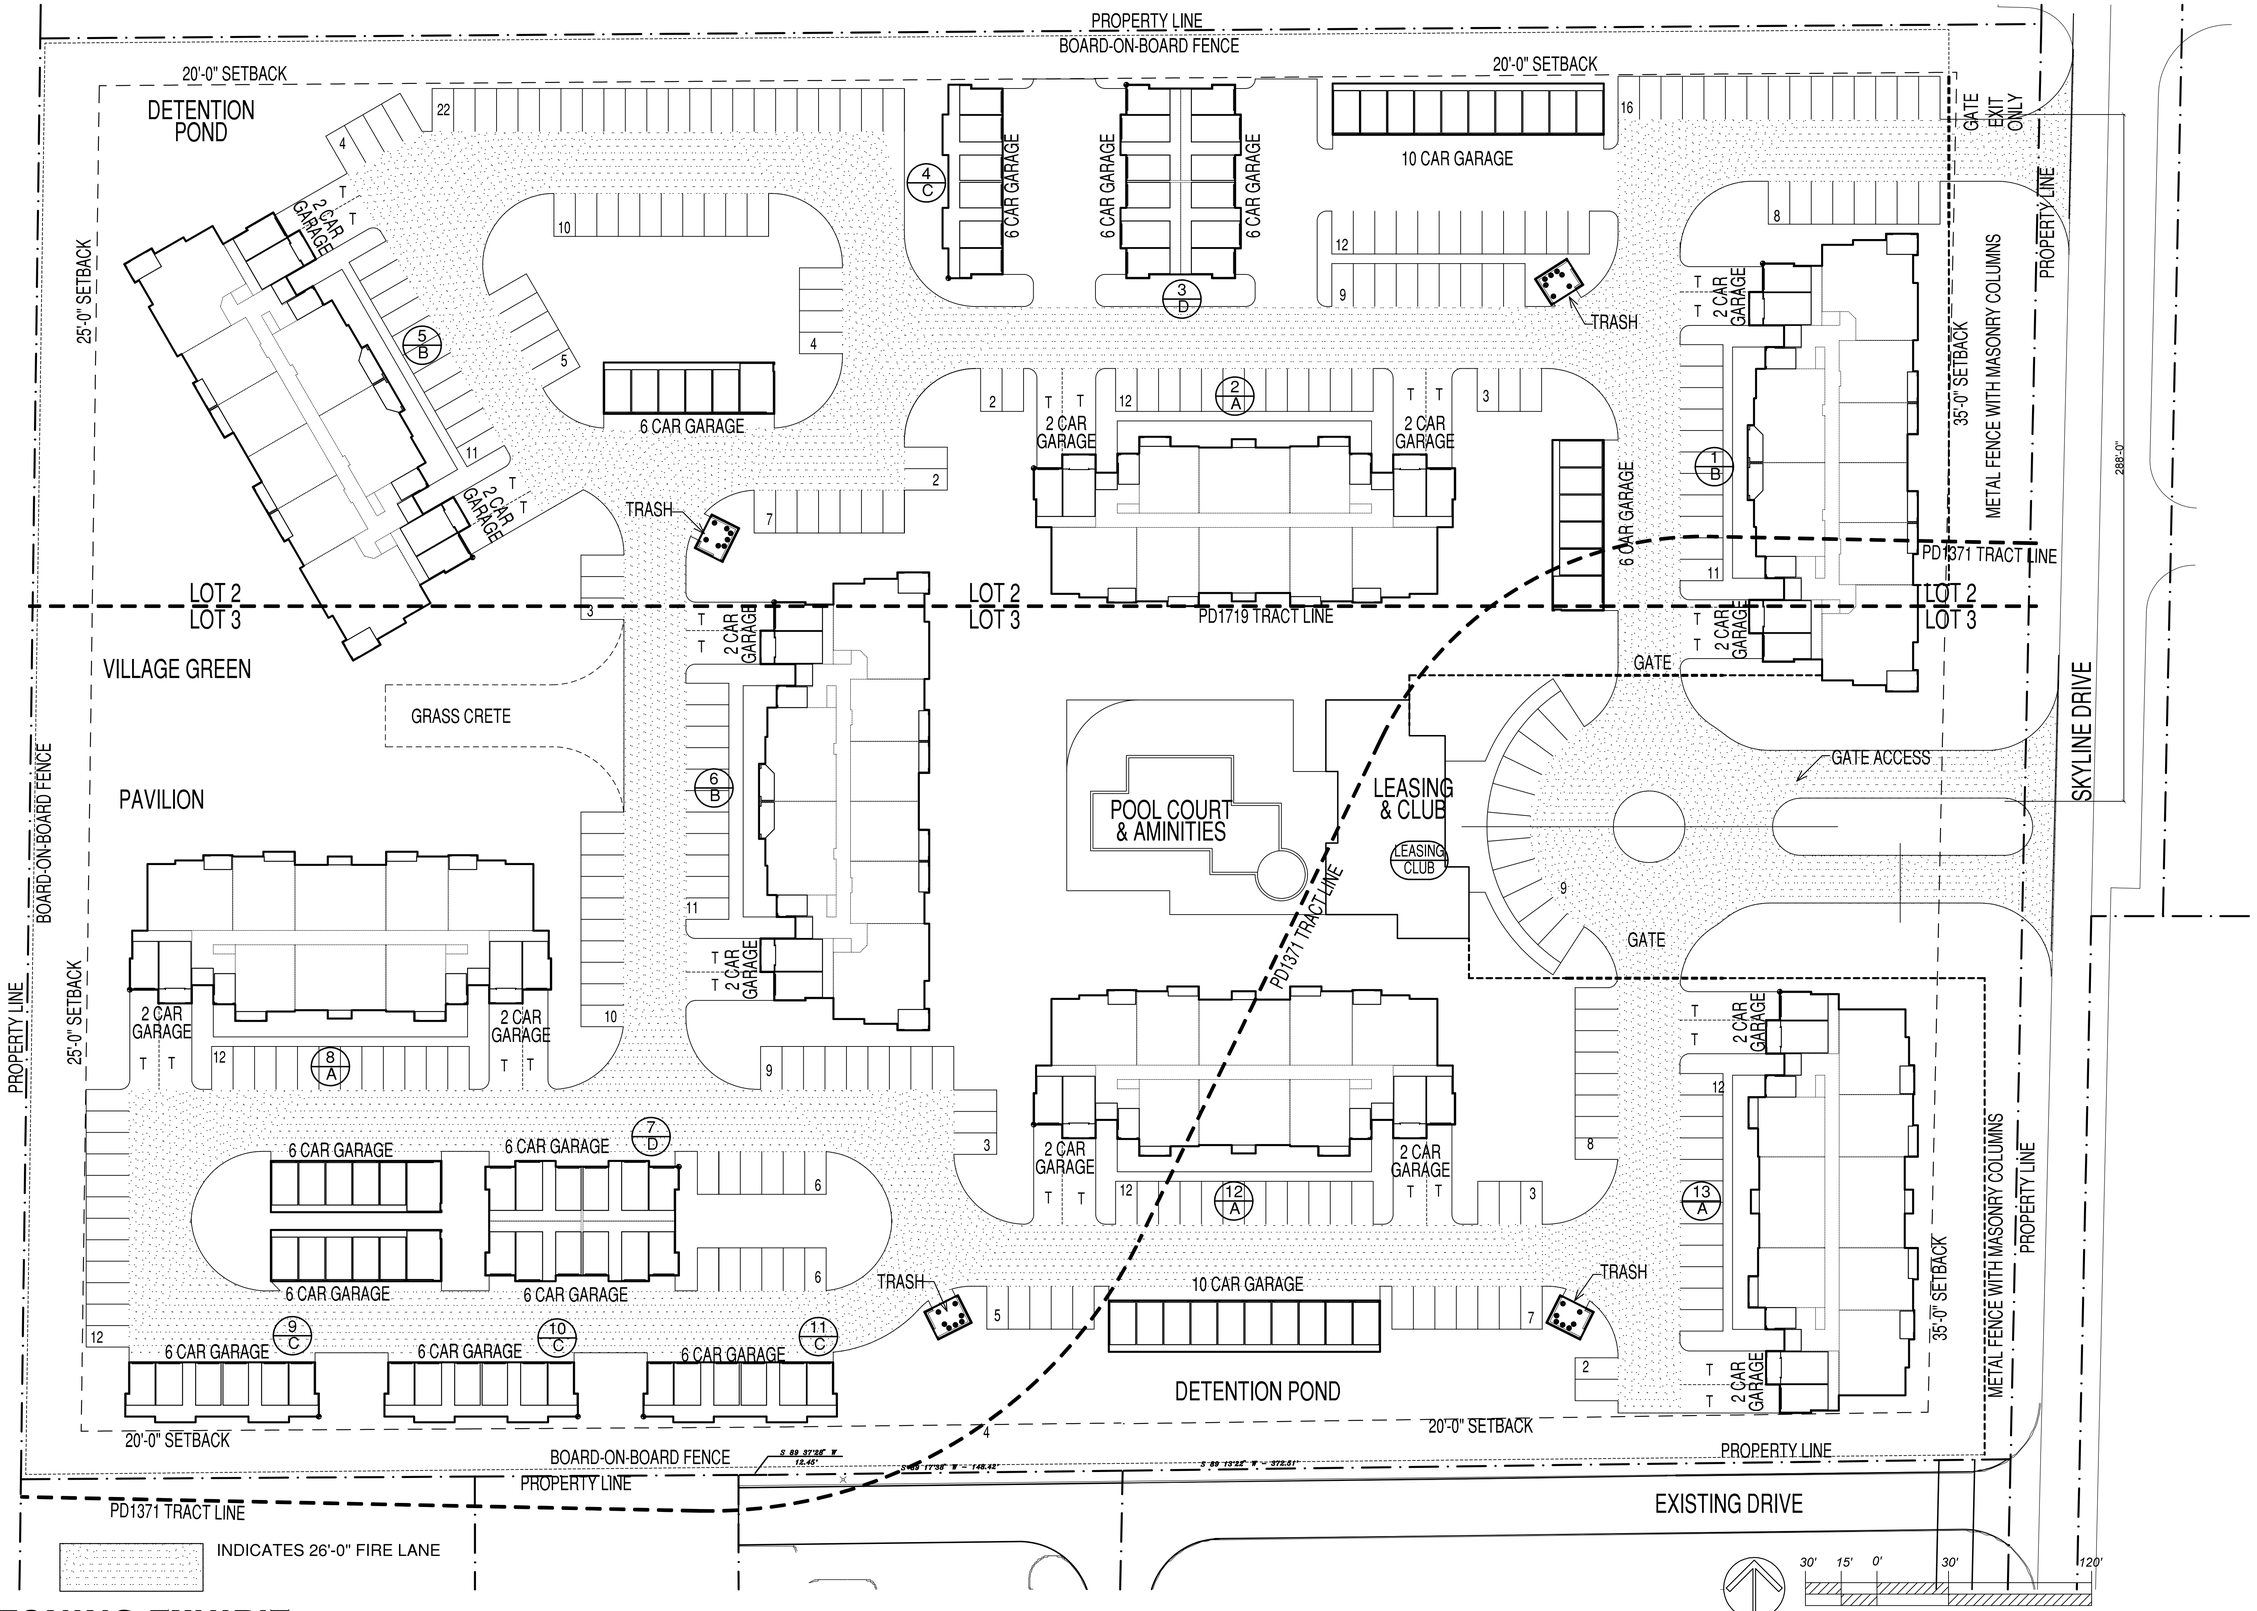


1 ZONING EXHIBIT
SCALE= 1"=30'-0"

REVISIONS

# Platinum Skyline

212 APARTMENTS IN KCKINNEY , TEXAS FOR
ODEN HUGHES

ISSUED FOR

BGO architects
4202 Beltway Drive
Dallas, TX 75001
214.520.8878
bgoarchitects.com

DATE
05-30-13

PROJECT
10151

SHEET NUMBER
A1-01

ZONING EXHIBIT

COPYRIGHT © Beeler Guest Owens Architects ALL RIGHTS RESERVED