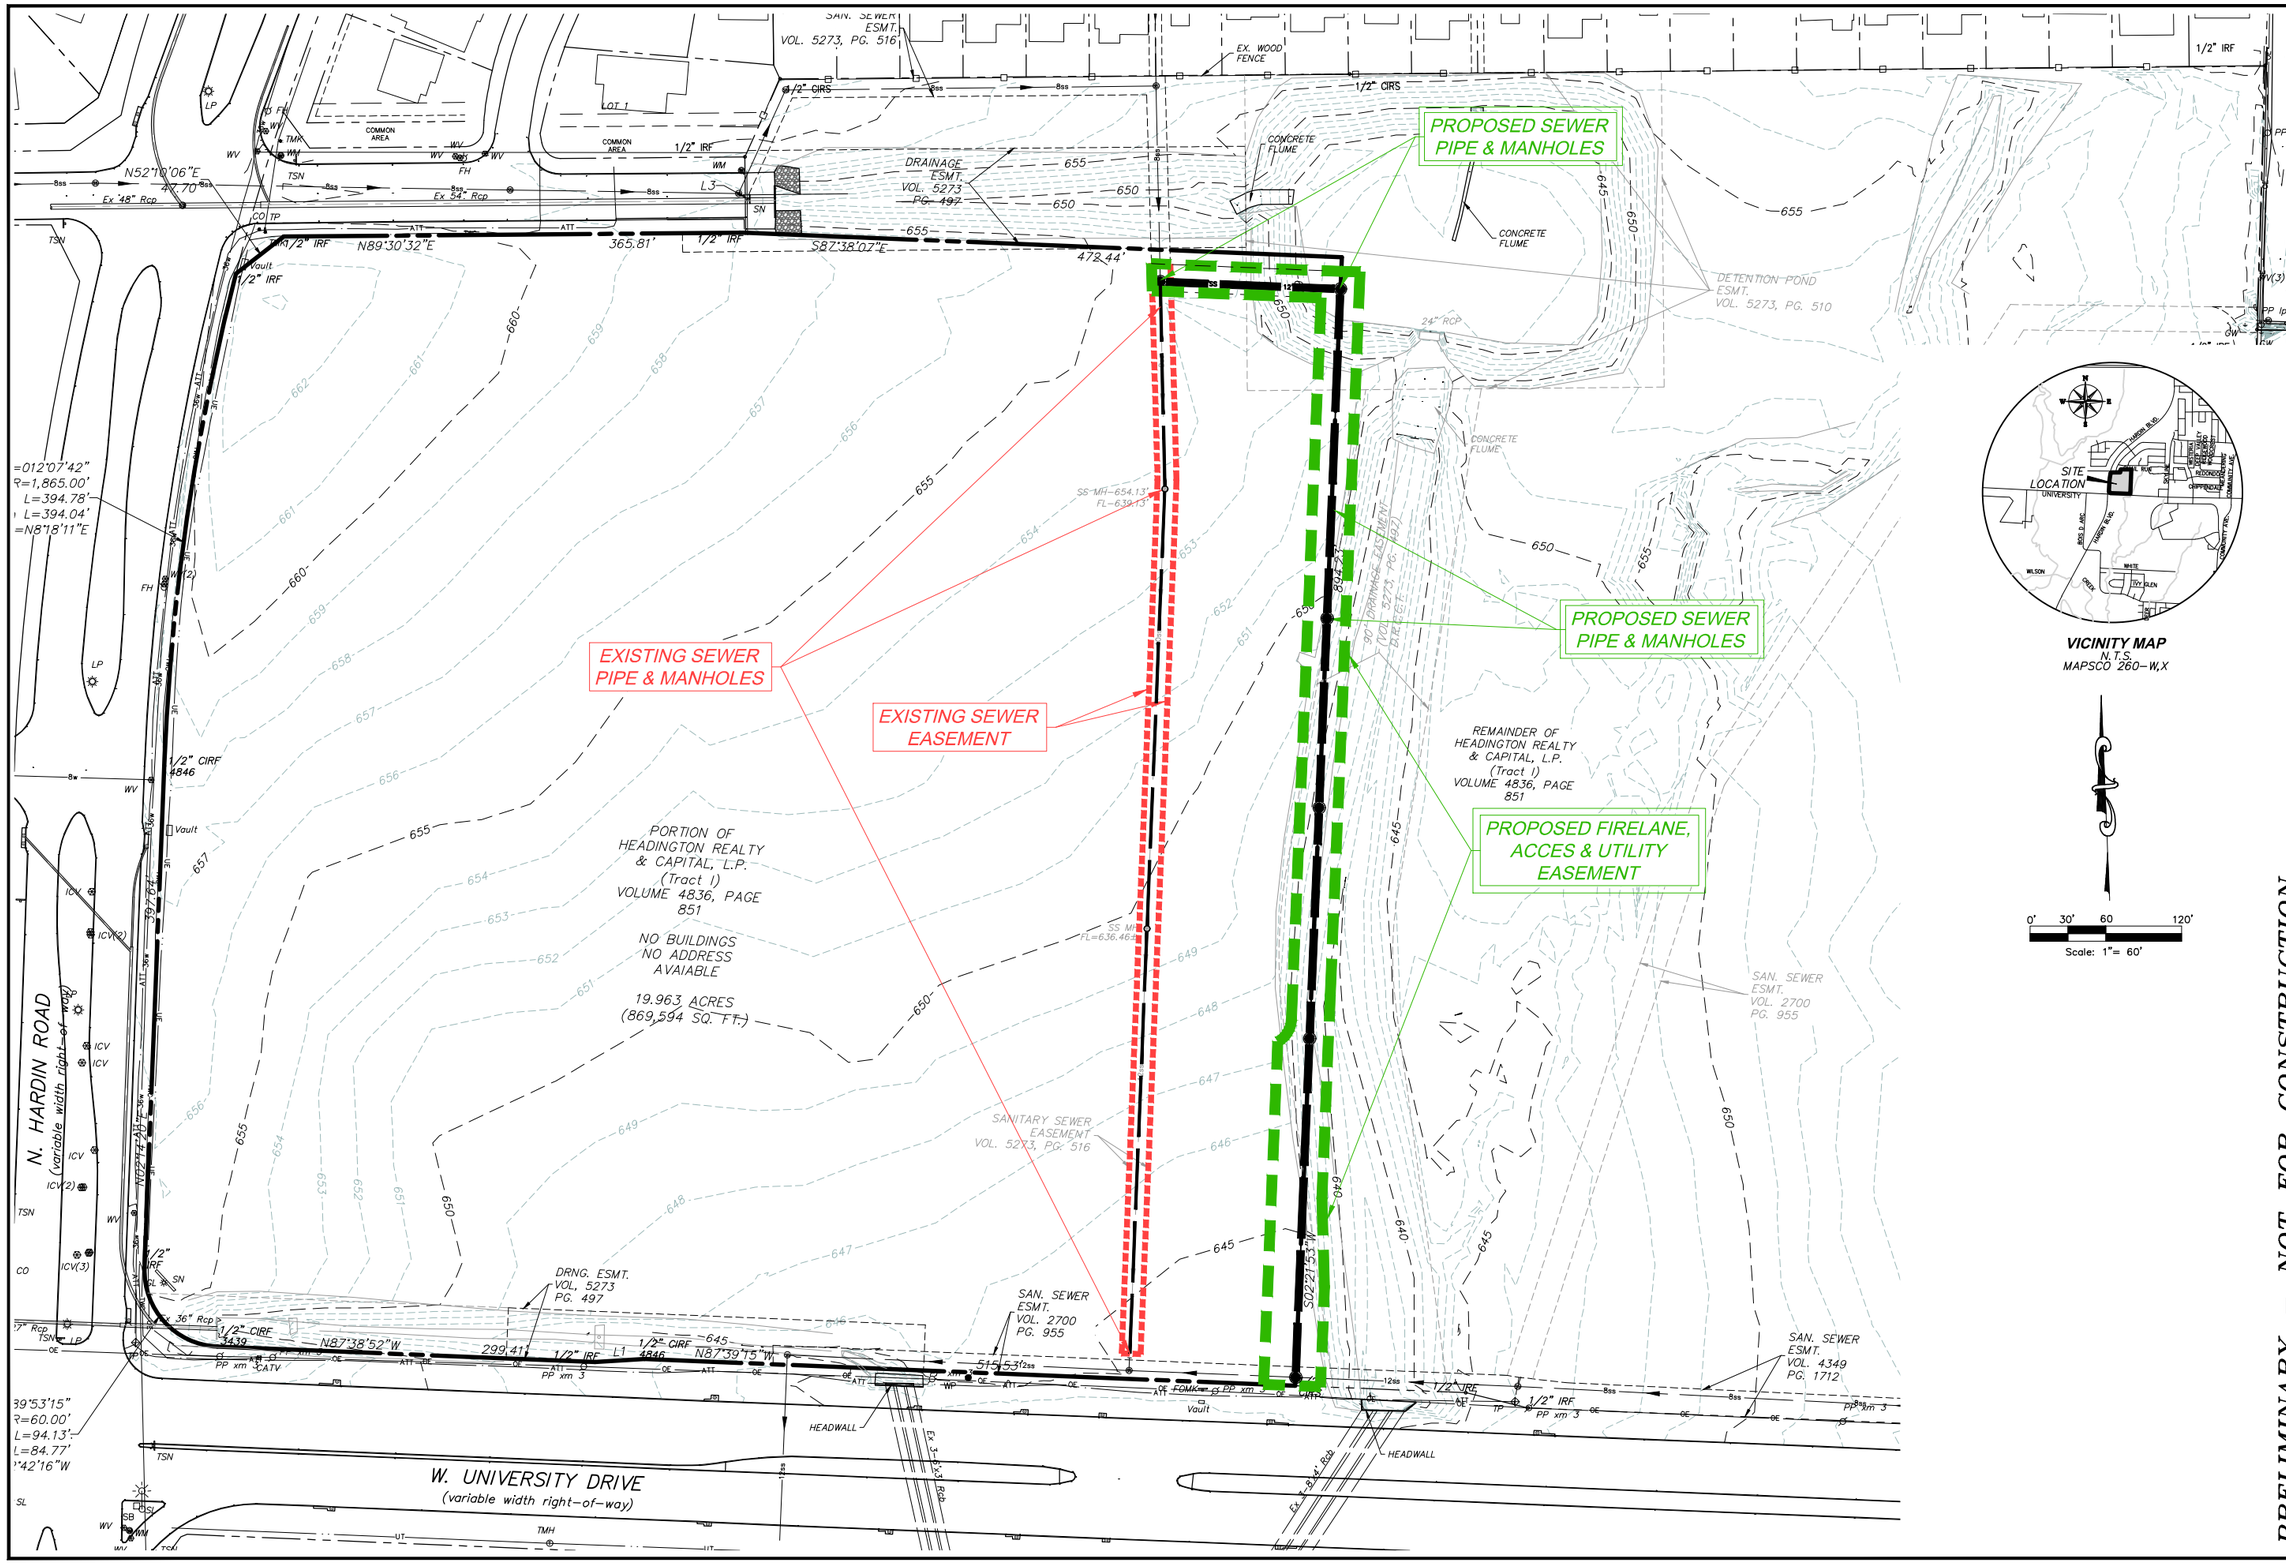

PRELIMINARY – NOT FOR CONSTRUCTION

SANITARY SEWER RELOCATION EXHIBIT

COSTCO

McKINNEY, TEXAS

12-15-2016

A-2

No.	DATE	REVISION	APPROV.

LAST SAVED BY: LOKEN February 3, 2017

Winkelmann & Associates, Inc.
CONSULTING CIVIL ENGINEERS ■ SURVEYORS
6750 HILLCREST PLAZA DRIVE, SUITE 325
DALLAS, TEXAS 75230
(972) 490-7090
(972) 490-7099 FAX
Texas Engineers Registration No. 89
Texas Surveyors Registration No. 100866-00
COPYRIGHT © 2016, Winkelmann & Associates, Inc.

G:\588\15\ENGINEERING\Exhibits\58815-SEWER-DE.dwg
58815.01(10)