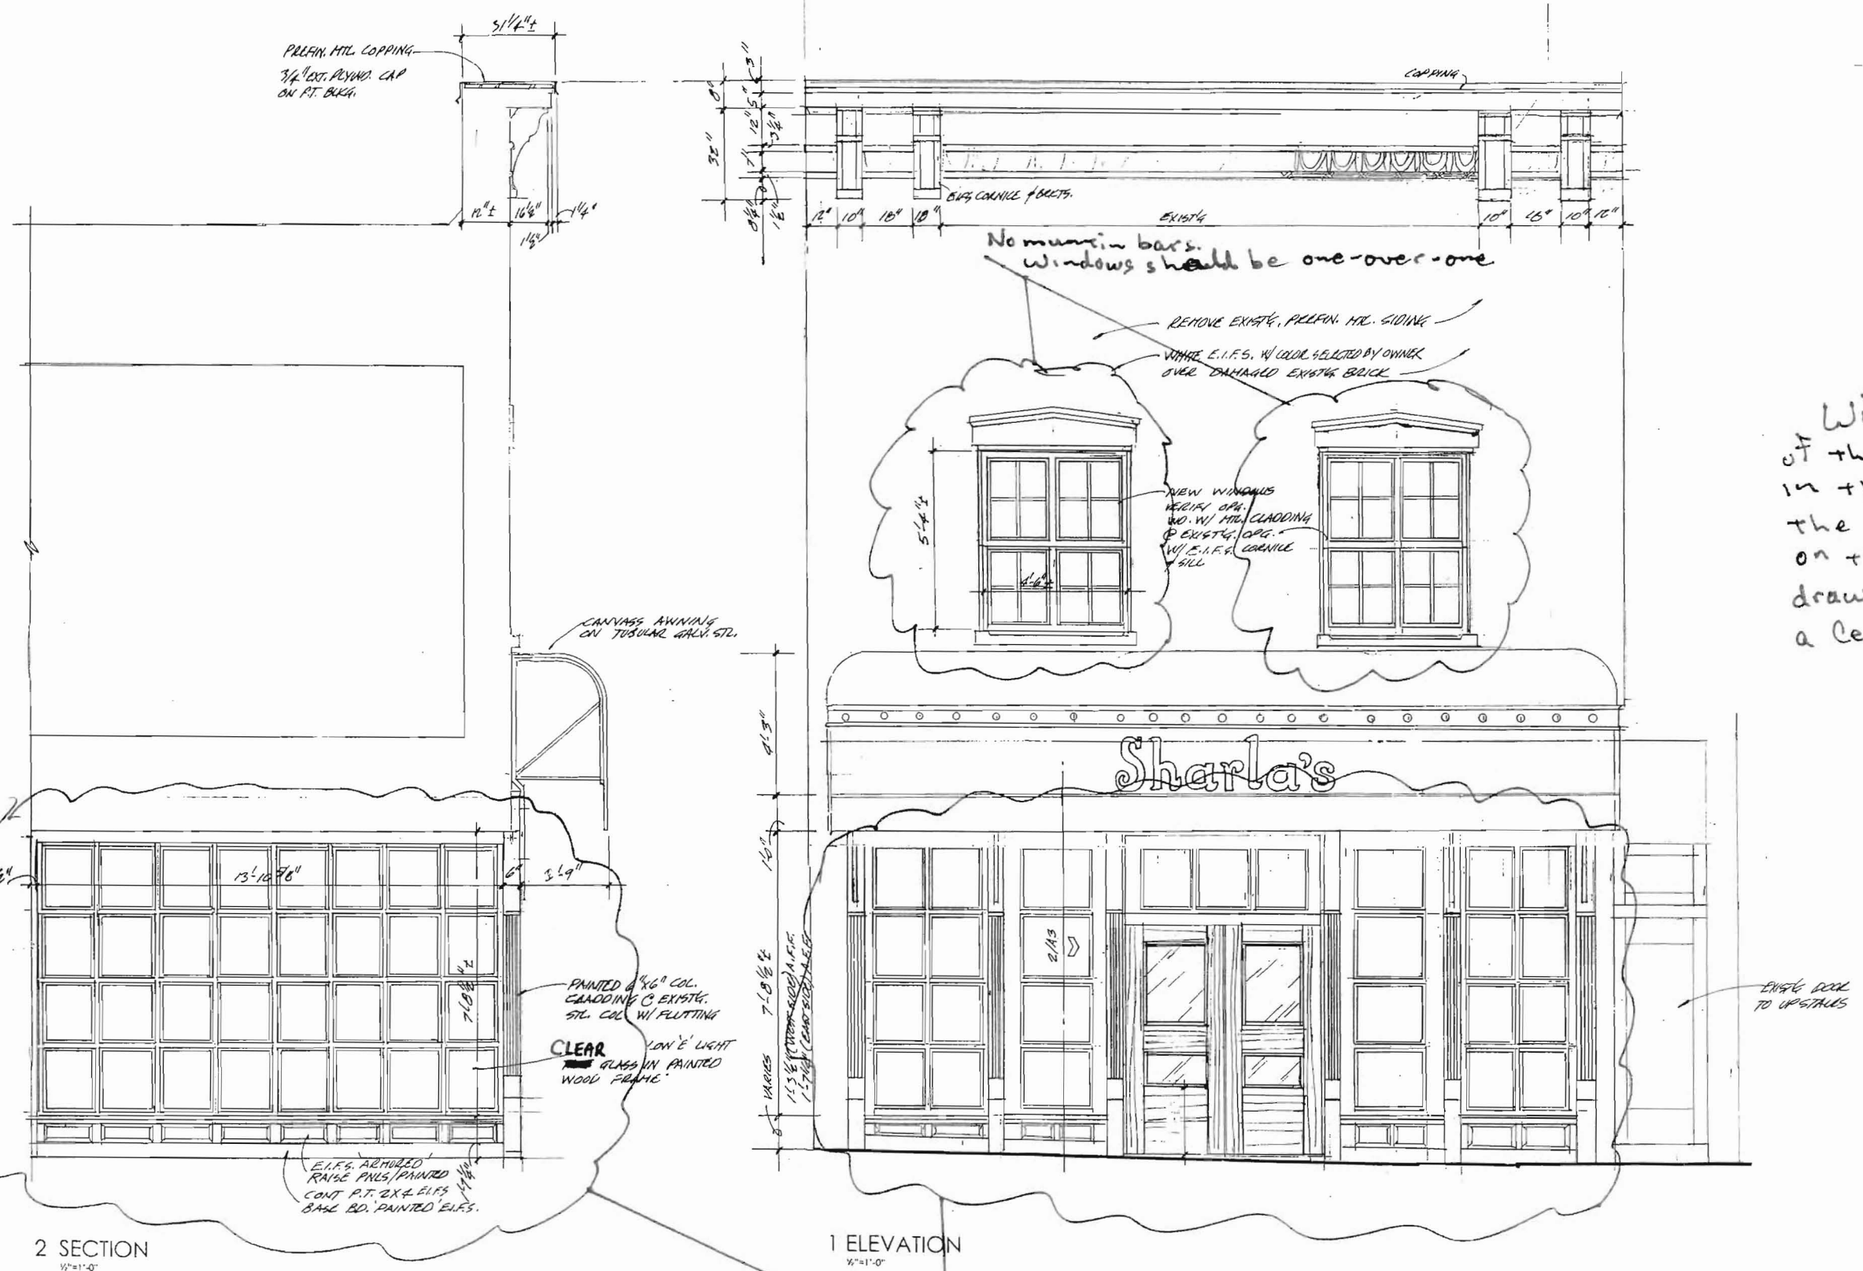

Approved w/conditions
October 28, 2010

With the exception of the double-hung windows in the second story and the store front windows on the ground floor this drawing is approved for a Certificate of Appropriateness.

Received
10/20/10

Divided light windows shall be plate glass windows with no muntin bars

Sharla's

109 W. Virginia Street McKinney, Texas 75069

JAMES WEST, ARCHITECT
P.O. BOX 806
MCKINNEY, TEXAS 75070
972 562-3301
jaw75070@tx.rr.com

10/19/10

A3