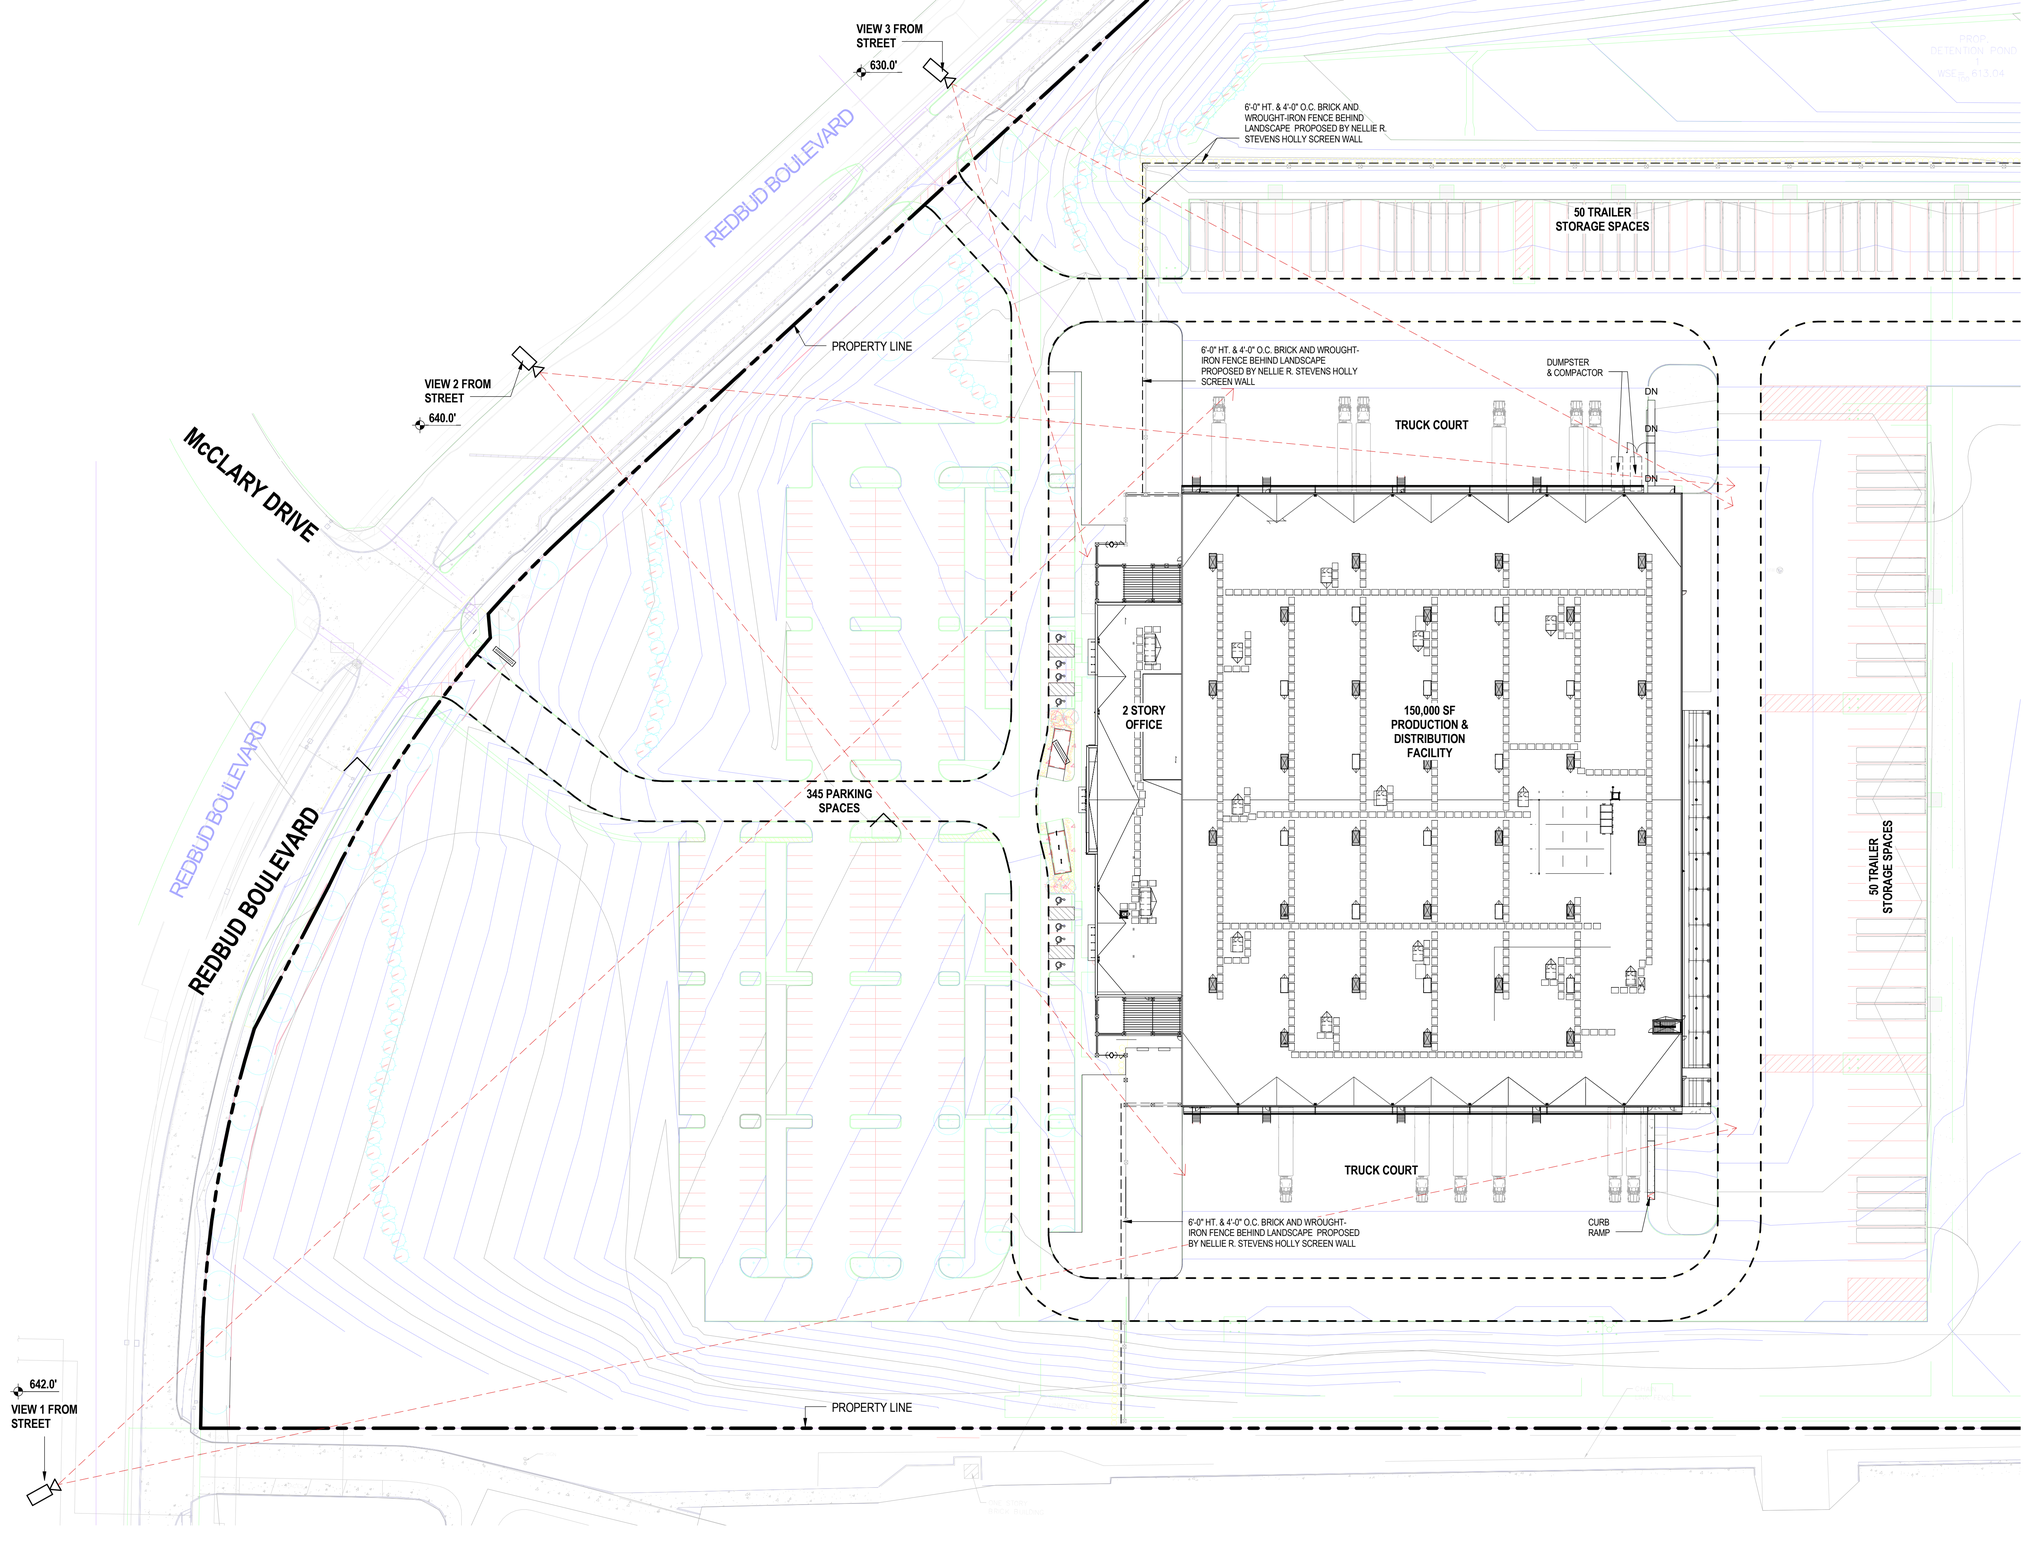


Site Plan

DYNACRAFT NORTH TEXAS FACILITY

2016171 01/22/18

© 2017 merriman anderson architects, inc.

DYNACRAFT A PACCAR COMPANY

HILL & WILKINSON GENERAL CONTRACTORS

architects maa merriman anderson