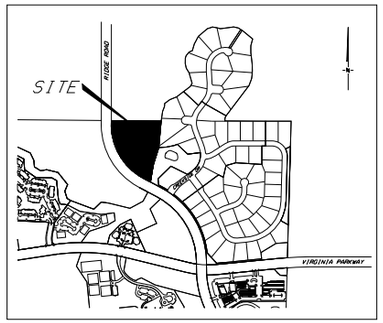

Vicinity Map
NO SCALE

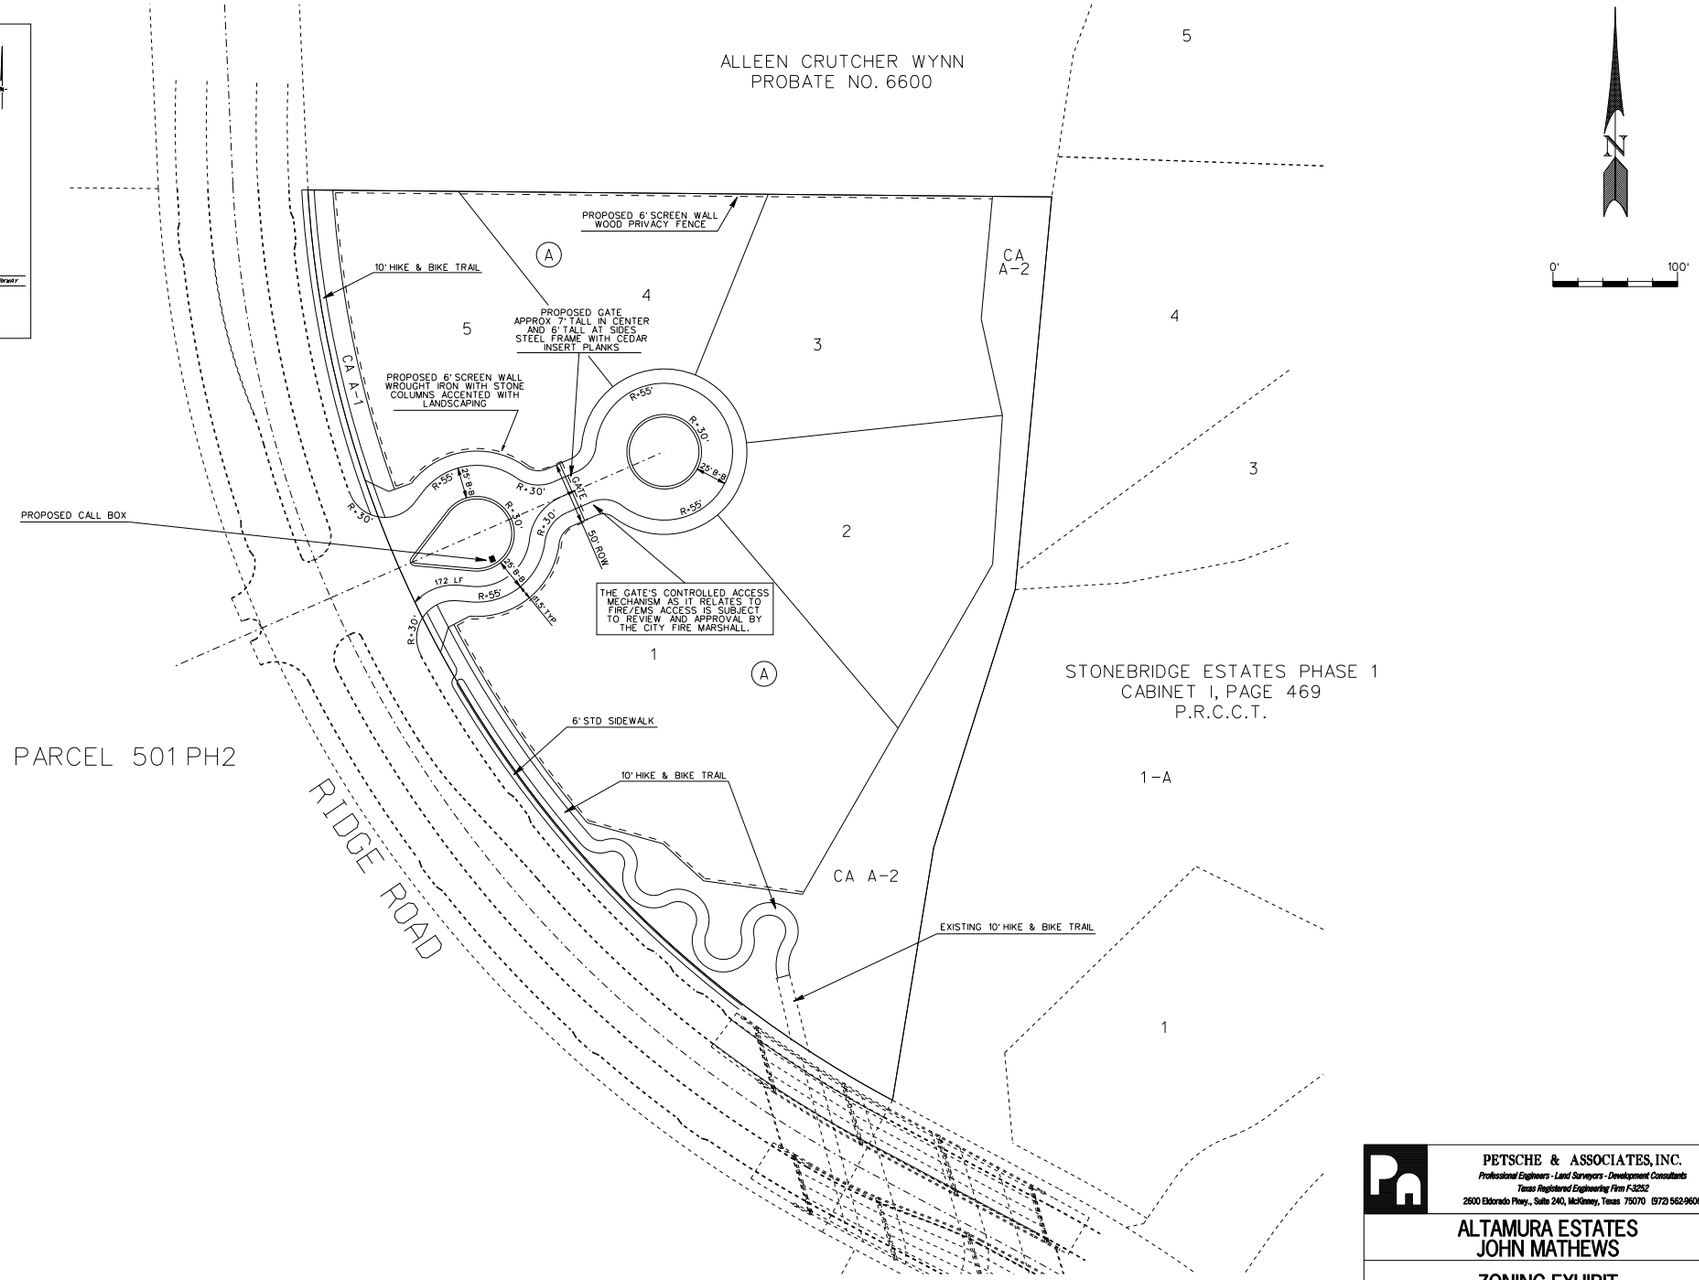

PETSCHE & ASSOCIATES, INC.
Professional Engineers - Land Surveyors - Development Consultants
Texas Registered Engineering Firm F-3252
2600 Eldorado Pkwy., Suite 240, McKinney, Texas 75070 (972) 562-9606

ALTAMURA ESTATES
JOHN MATHEWS

ZONING EXHIBIT

Drawn by: JAF	Date: 12-2010	SCALE: 1"=50'	JOB NUMBER: 10-209	SHEET 1-1
Designed by:	Checked by: JAF			

EXHIBIT B

REVISIONS

DATE	BY	DESCRIPTION	DATE	BY	DESCRIPTION	DATE	BY	DESCRIPTION	DATE	BY	DESCRIPTION