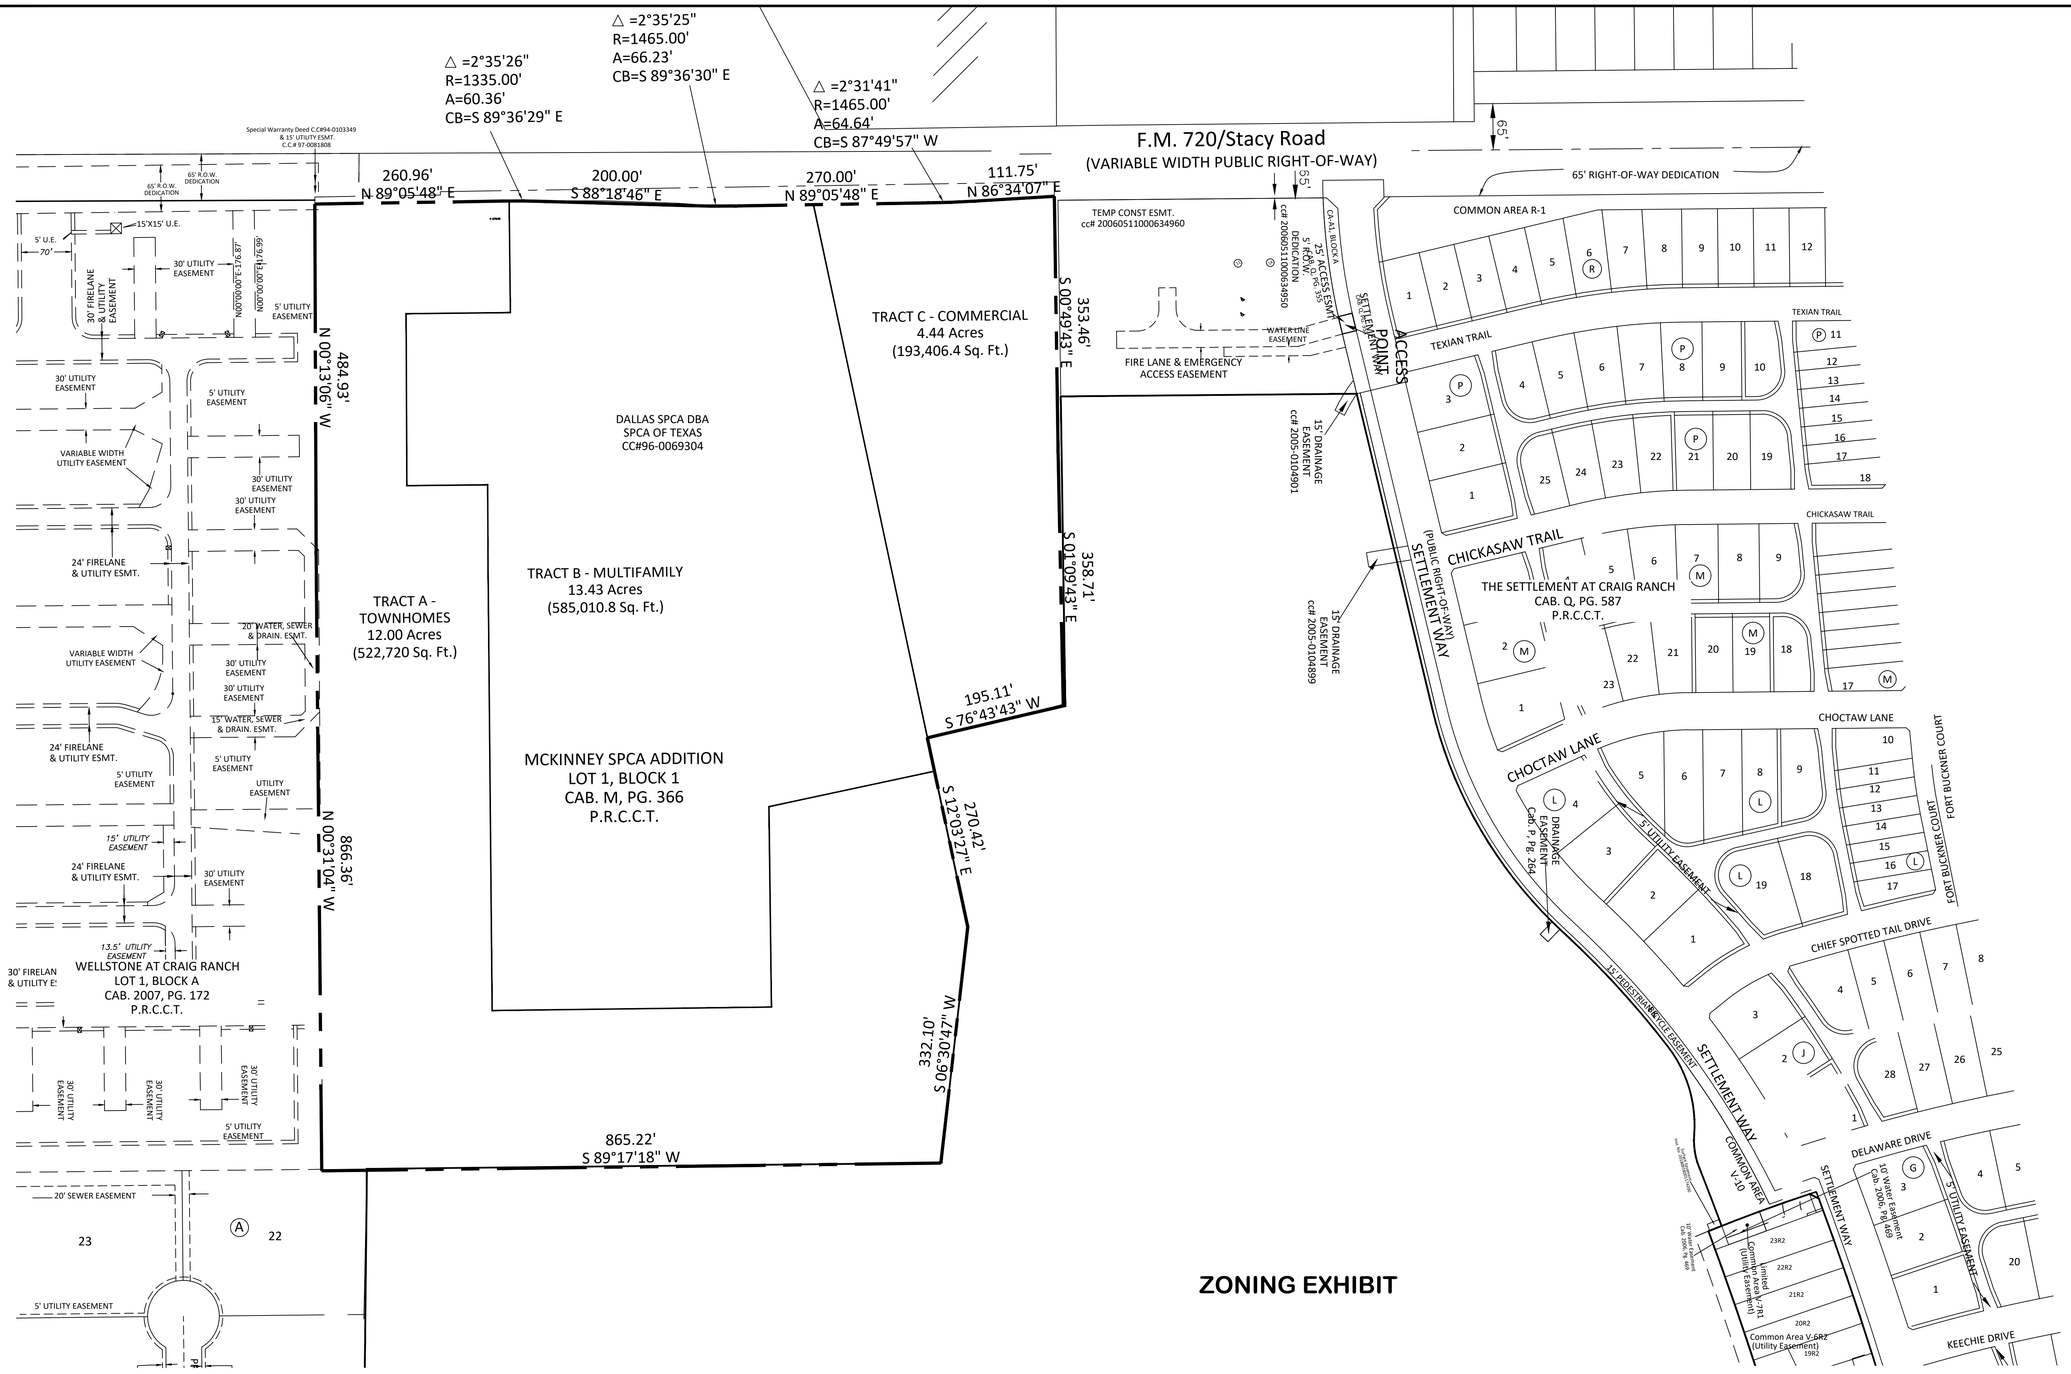

ZONING EXHIBIT

REGULATION PLAN
29.869 ACRES
G.S. BACCUS SURVEY, ABSTRACT NO. 95
CITY OF McKINNEY, COLLIN COUNTY, TEXAS

Kimley»Horn
13455 Noel Road, Two Galleria Office Tower, Suite 700, Dallas, Texas 75240
FIRM # 10115500
Tel. No. (972) 770-1300
Fax No. (972) 239-3820

Scale	Drawn by	Checked by	Date	Project No.	Sheet No.
1" = 100'	LJG	JAD	FEB. 2022	064446515	1 OF 1

Copyright © 2019
Kimley-Horn and Associates, Inc.
All rights reserved

DWG NAME: K:\DAL_CIVIL\064446515-JR SPCA\CAD\EXHIBITS\PLANSHEETS\20220204-ZONING EXHIBIT.DWG PLOTTED BY: COOPER, LANE 2/4/2022 11:45 AM LAST SAVED 2/4/2022 10:30 AM