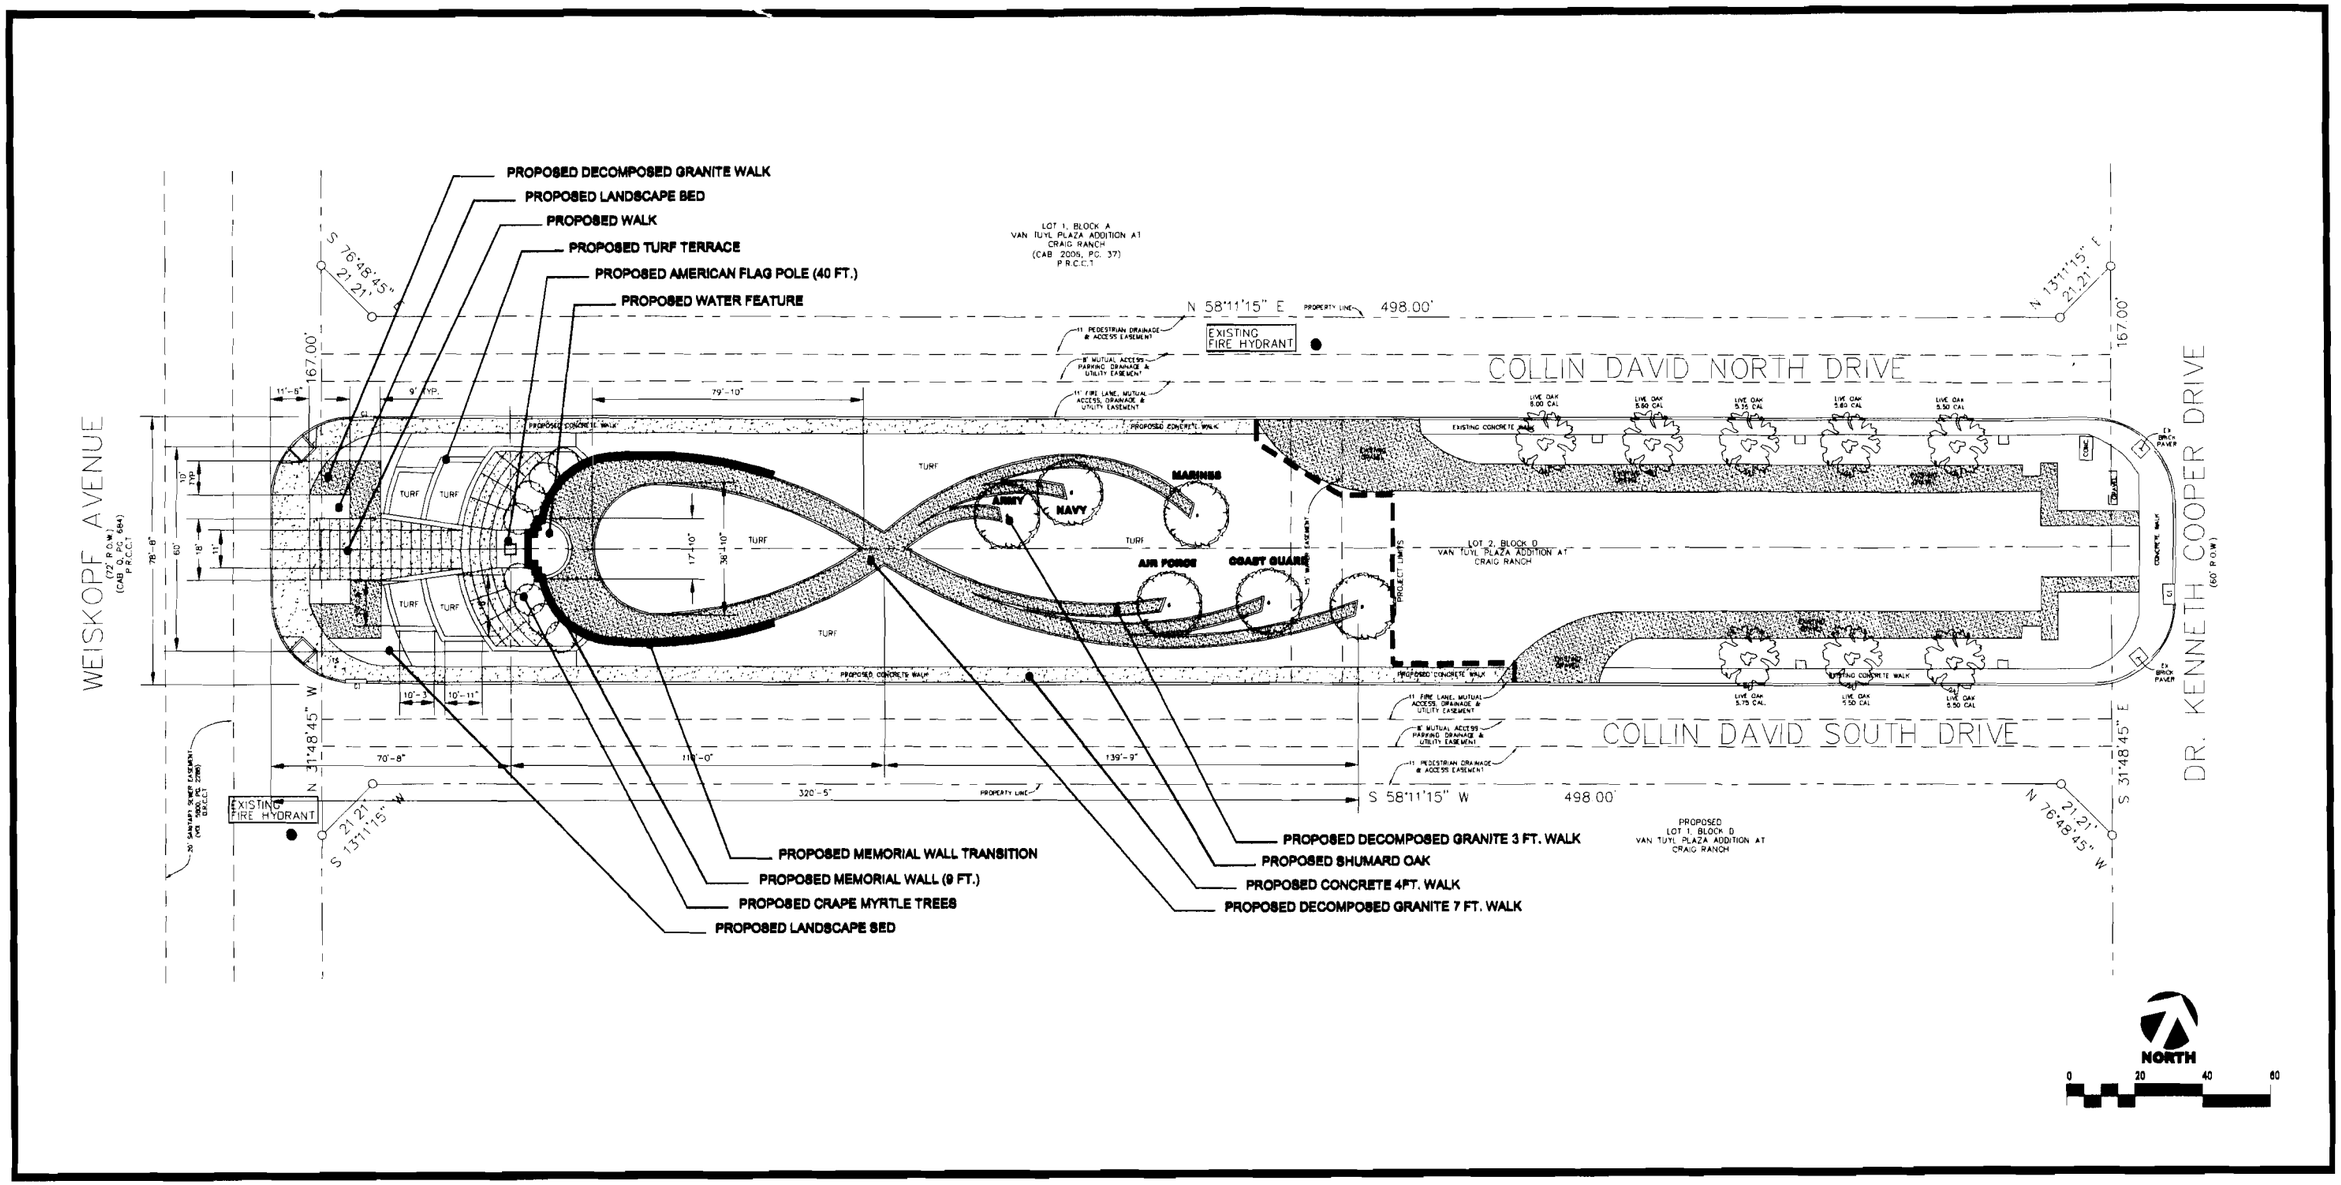

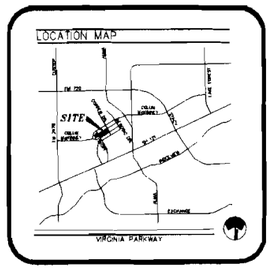

SITE DATA SUMMARY

VAN TUYL PLAZA	LOT 2, BLOCK D
ZONING	REC RETAIL MIXED USE
AREA OF LAND	72,786 S.F. (1.671 AC.)
PROJECT LIMITS	24,680 S.F.

LIGHTING NOTE.
The proposed lighting for the subject property is in conformance with the Lighting and Glare Regulation as specified in Chapter 58 of the City of McKinney Code of Ordinances and REC Overarching Design Standards.

REVISED
MAY 2 4 2 0
PLANNING

VETERANS MEMORIAL PARK IN McKINNEY

SITE PLAN

APPLICANT:
LANARC DESIGN INC.
LANDSCAPE ARCHITECTURE
808 S. COLLEGE, SUITE 223, McKINNEY TEXAS 75069
PH: 214.733.8808 FX: 214.733.8808

OWNER:
CITY OF McKINNEY
PARKS, RECREATION, AND OPEN SPACE DEPARTMENT
McKINNEY, TEXAS 75070
PH: 972.547.7488

DATE:	JOB:	REVISION:
MAY 24, 2010	080411-03	THREE