


1415 Anthony Street, McKinney, TX 75069



A1.0




ANTHONY STREET

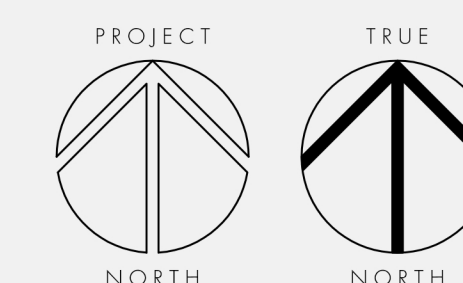

SCALE: 1" = 20'-0"

COPYRIGHT 2025 KENNY WHISTLER | ARCHITECT. This electronic drawing file is released under authority of the Architect. Registration No. 14069, who maintains the original file. This electronic drawing may be used as a background only. No person may make any modification to this electronic drawing without the express written permission of the ARCHITECT.

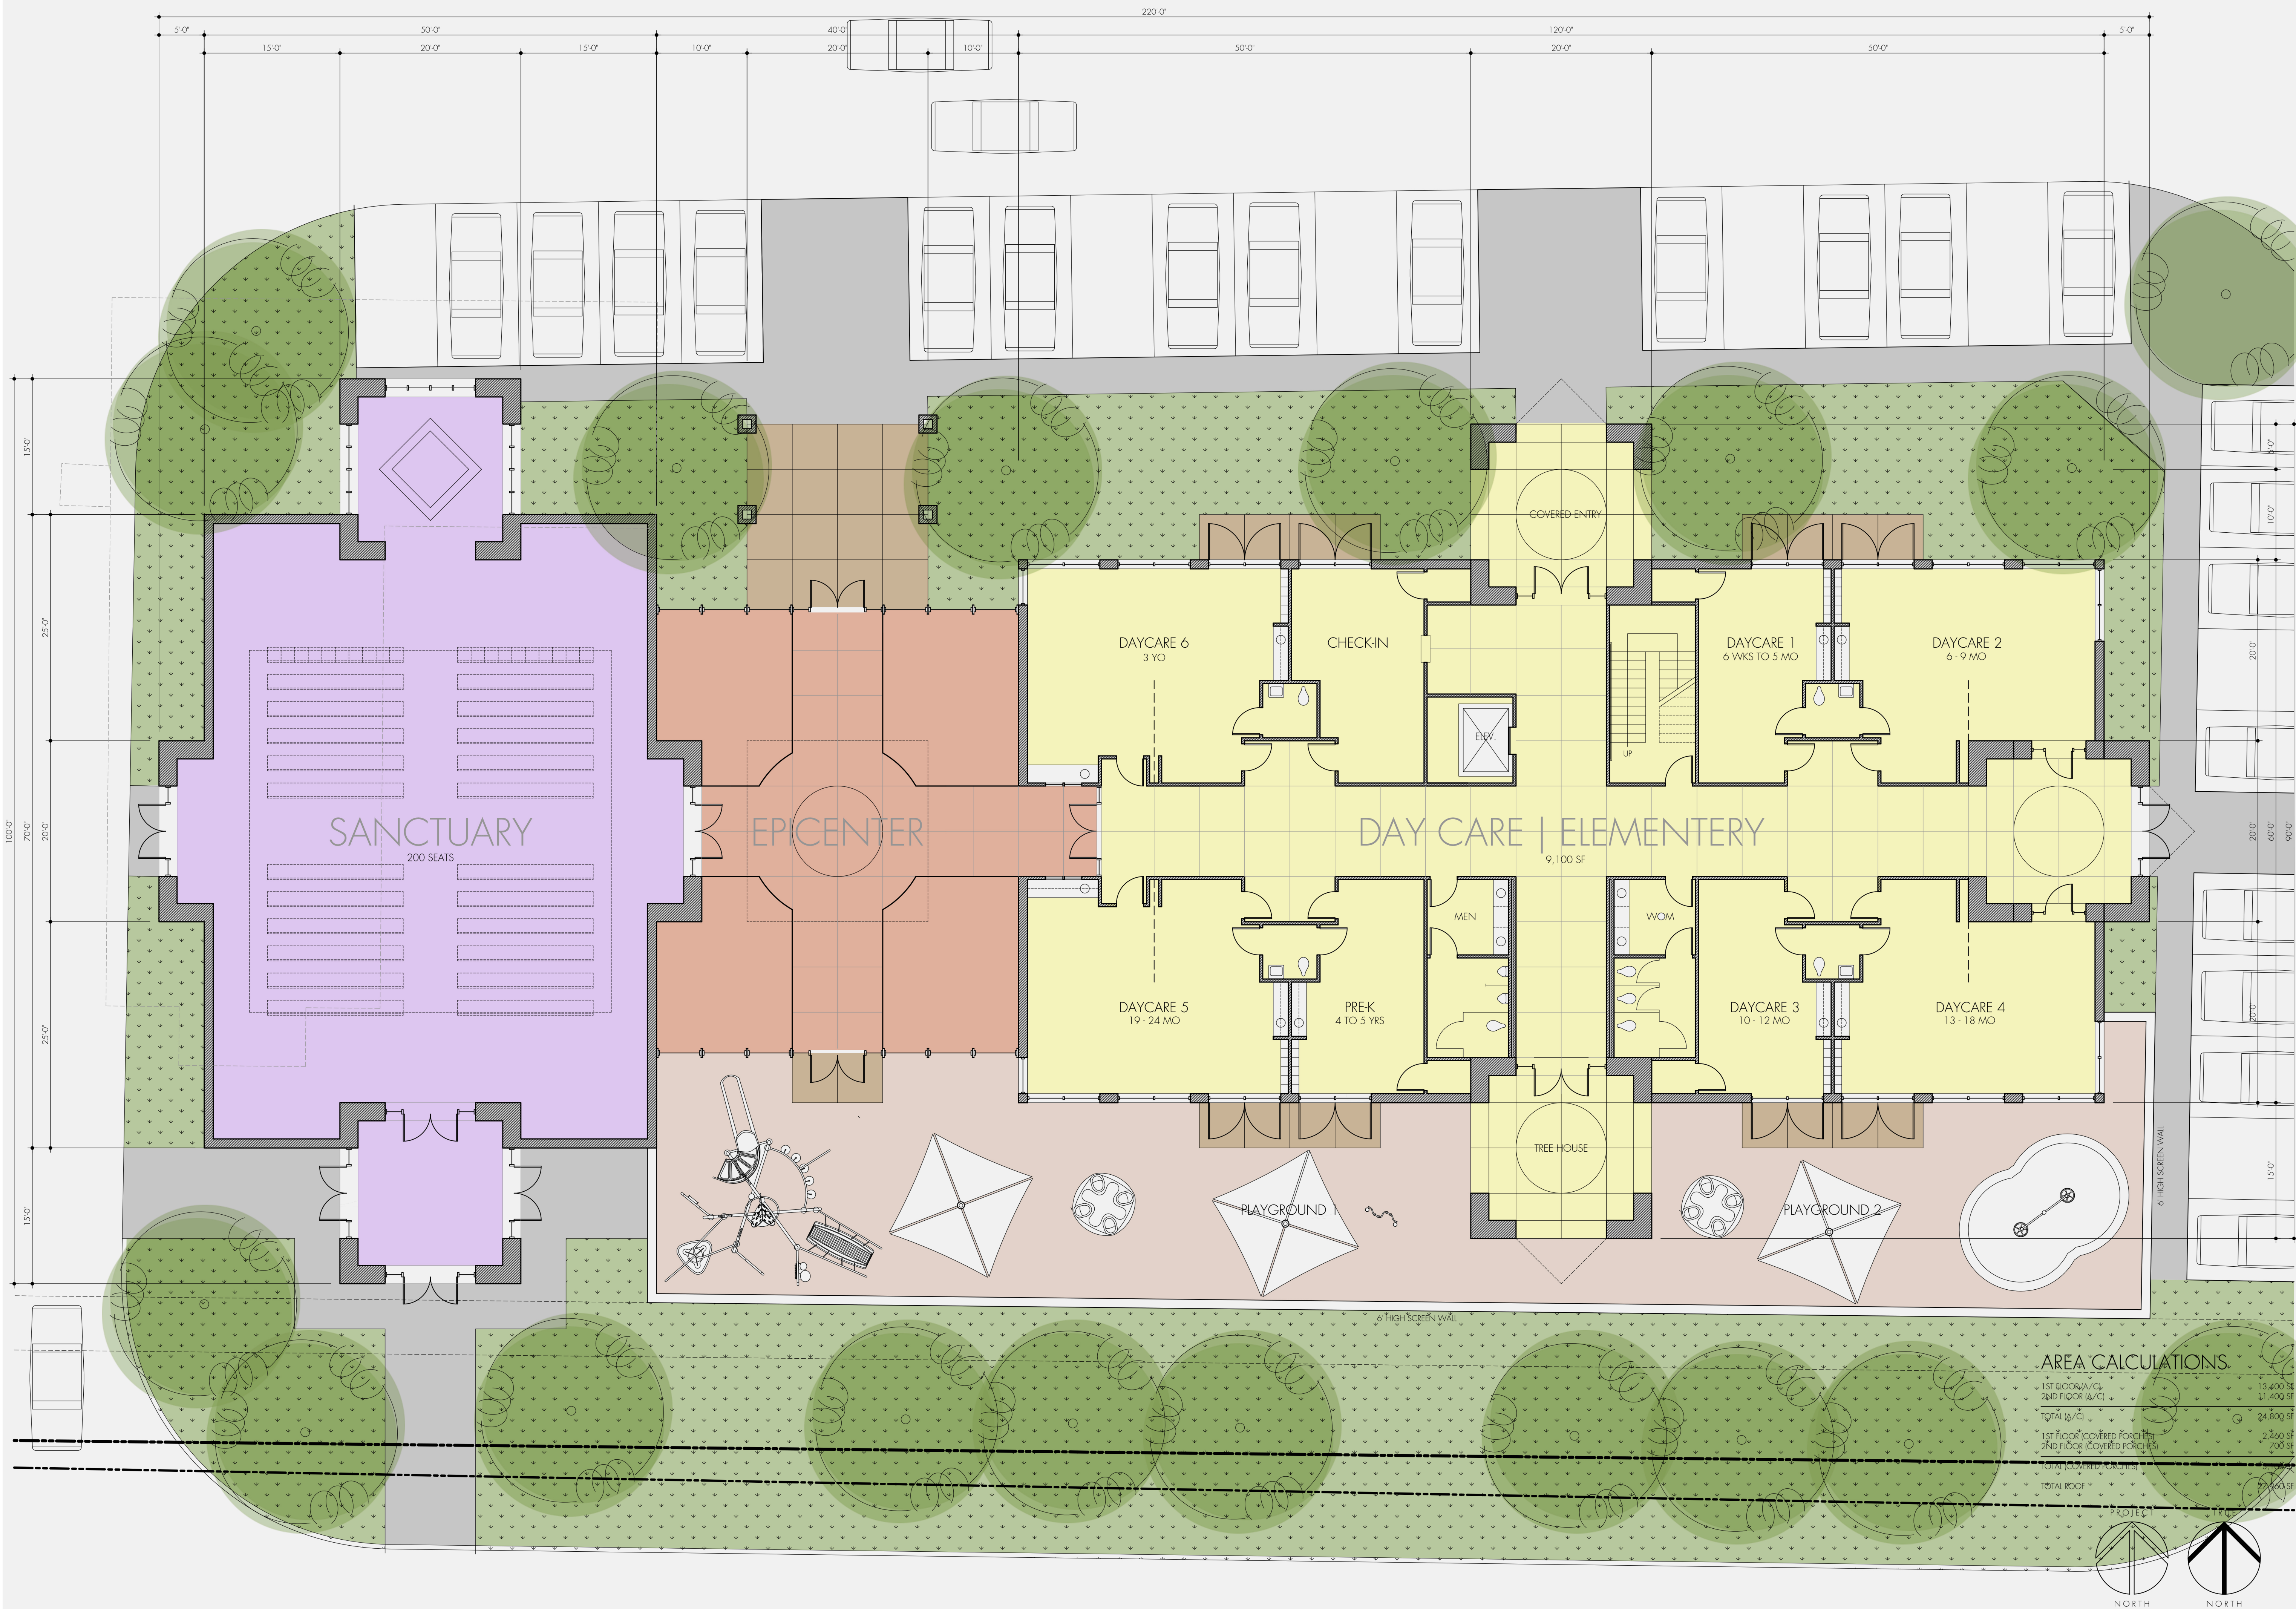

SCHEME 2 1ST FLOOR PLAN
SCALE: 1/8" = 1'-0"

PROJECT NO.	2503
PROGRESS DESIGN DEVELOPMENT DOCUMENT	
Not to be used for regulatory approval, permit or for construction	
DATE	April 6, 2025
REVISIONS	

NEW JERUSALEM BAPTIST CHURCH


1415 Anthony Street, McKinney, TX 75069



651 Taylor Point
Bulverde, TX 78163
(830) 438-4566
www.kennywhistler.com

CONCEPT FLOOR PLAN

A1.1

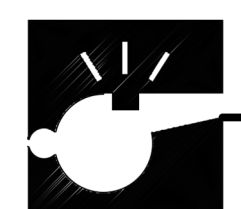

KENNY WHISTLER ARCHITECT

651 Taylor Point, Bulverde, TX 78163 | 830.438.4566 | www.kennywhistler.com

NEW JERUSALEM BAPTIST CHURCH

1415 ANTHONY ST., MCKINNEY, TX 75069

Concept Exterior Elevations

August 22, 2023

