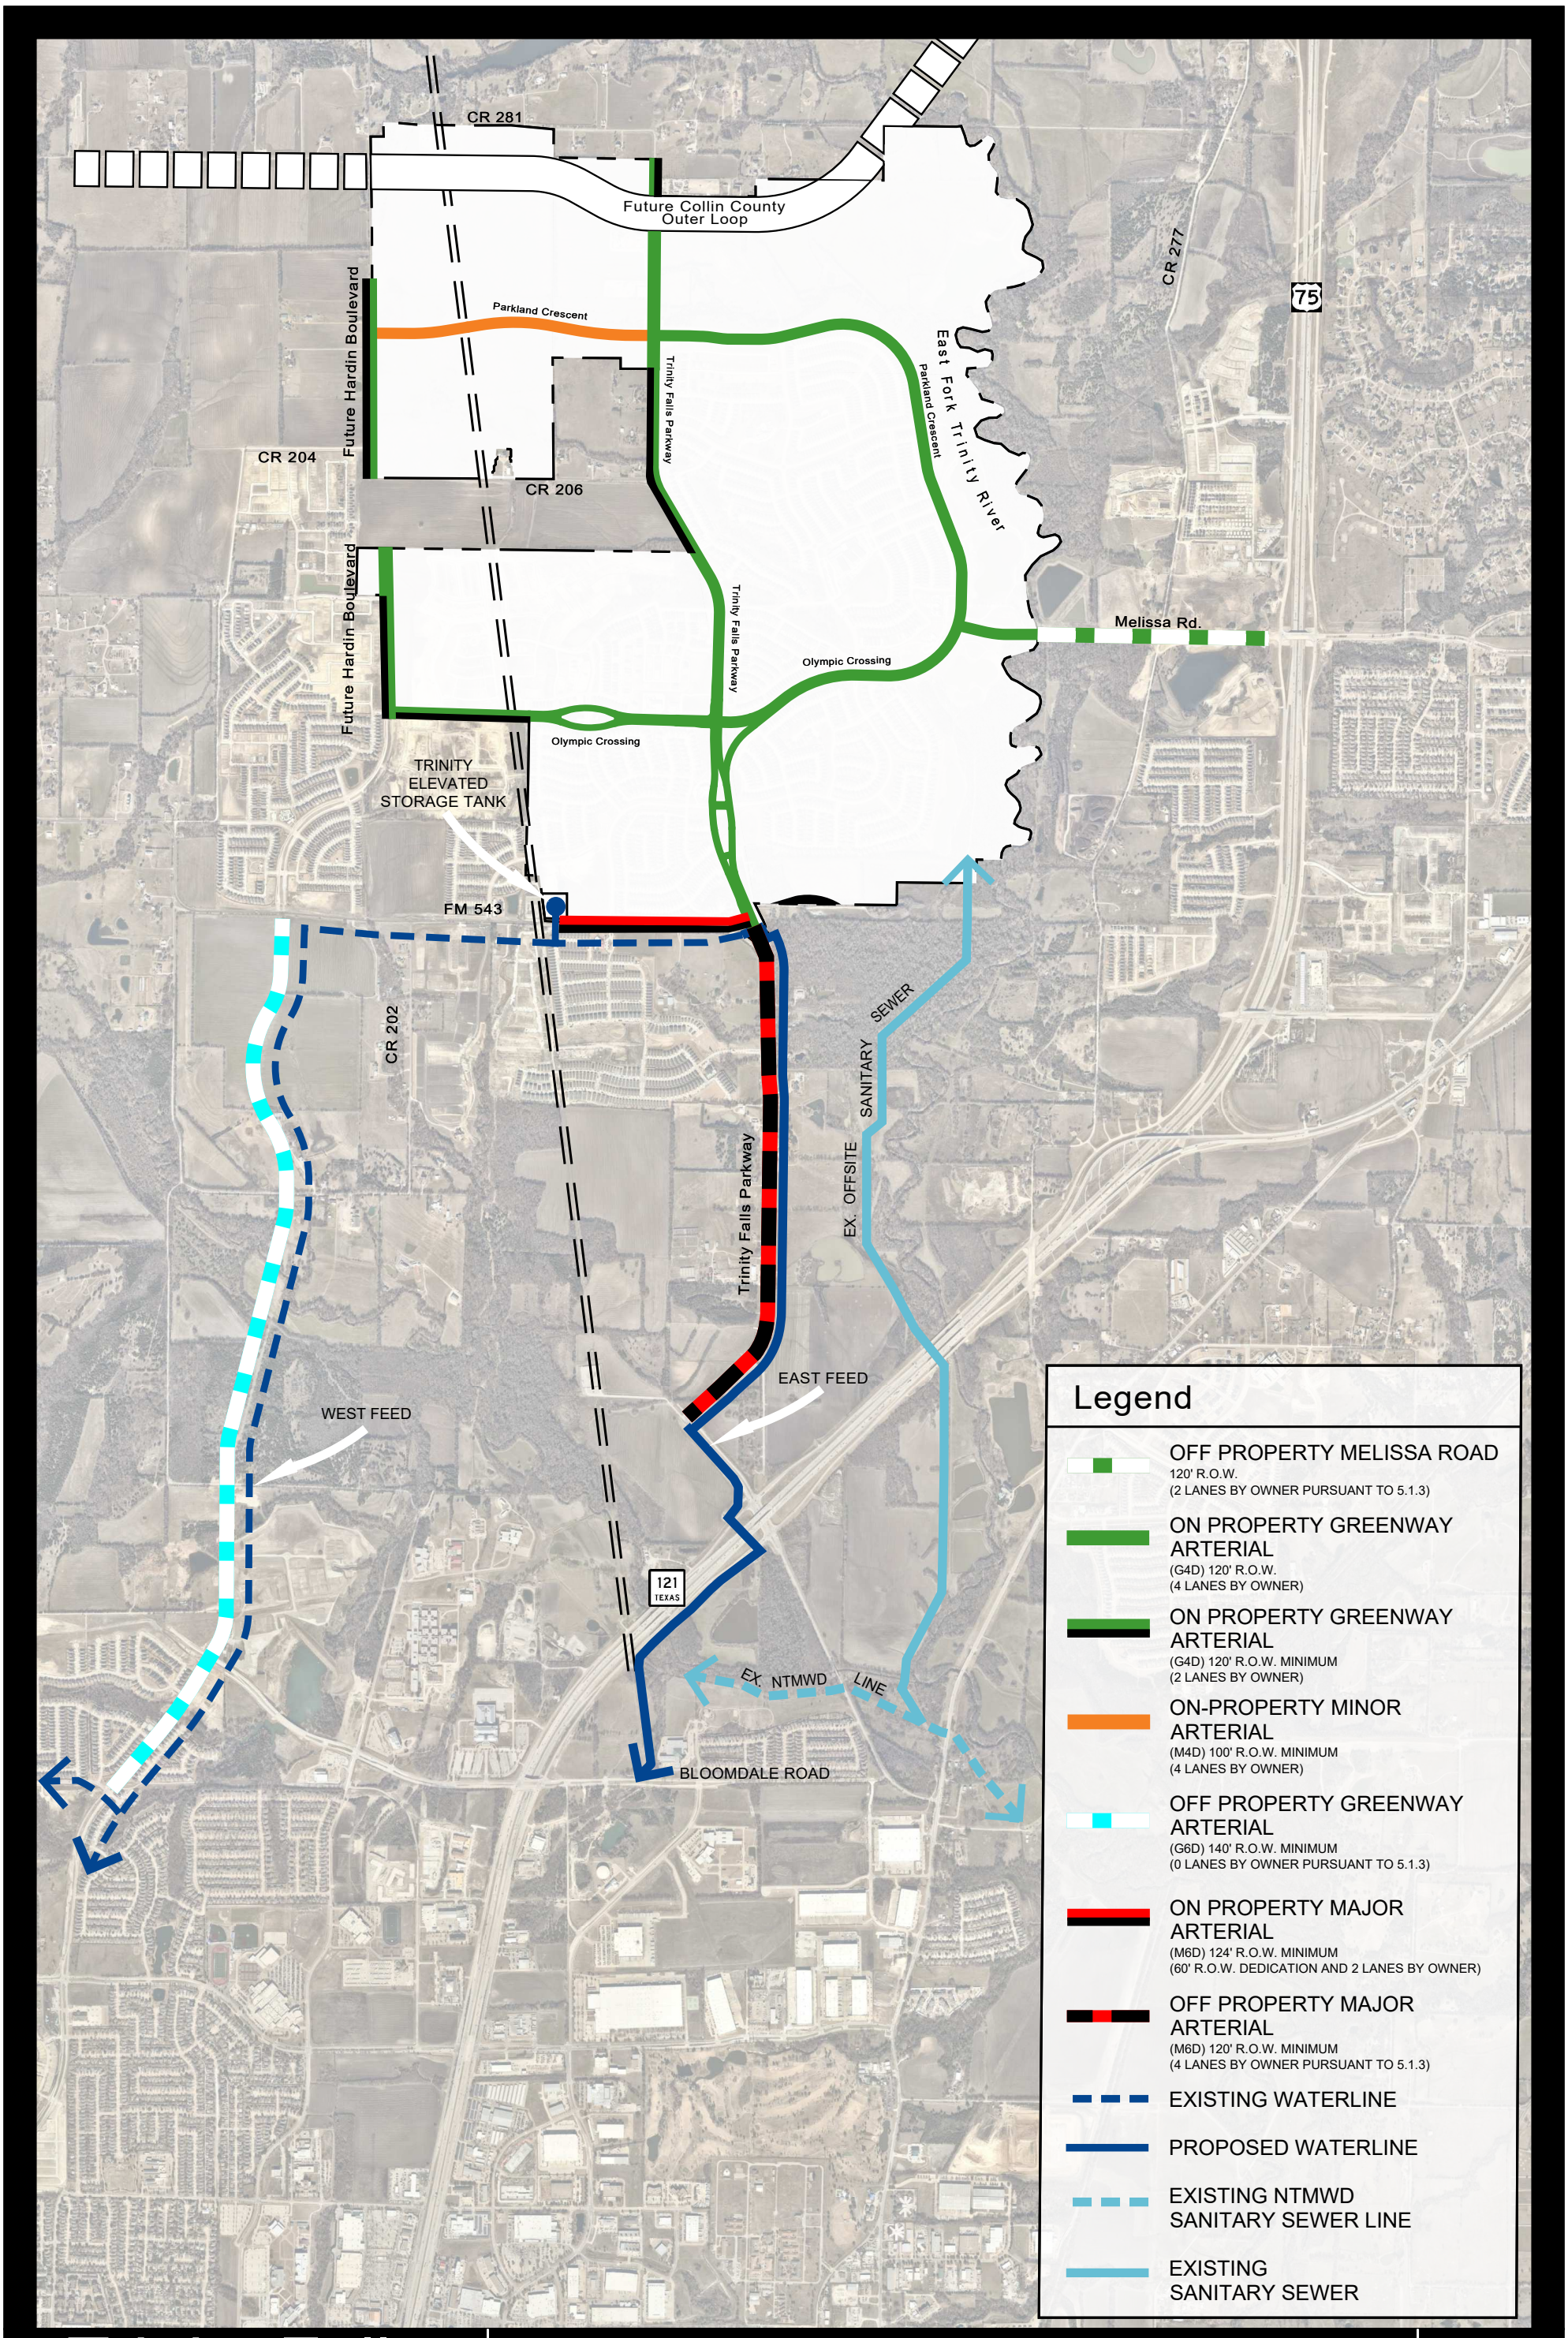

Trinity Falls

McKinney E.T.J.
Collin County, Texas

Exhibit C-5 Concept Plan - Major Infrastructure

0 2200' 4400'
GRAPHIC SCALE 2200'

Date: June 2023

N W E S