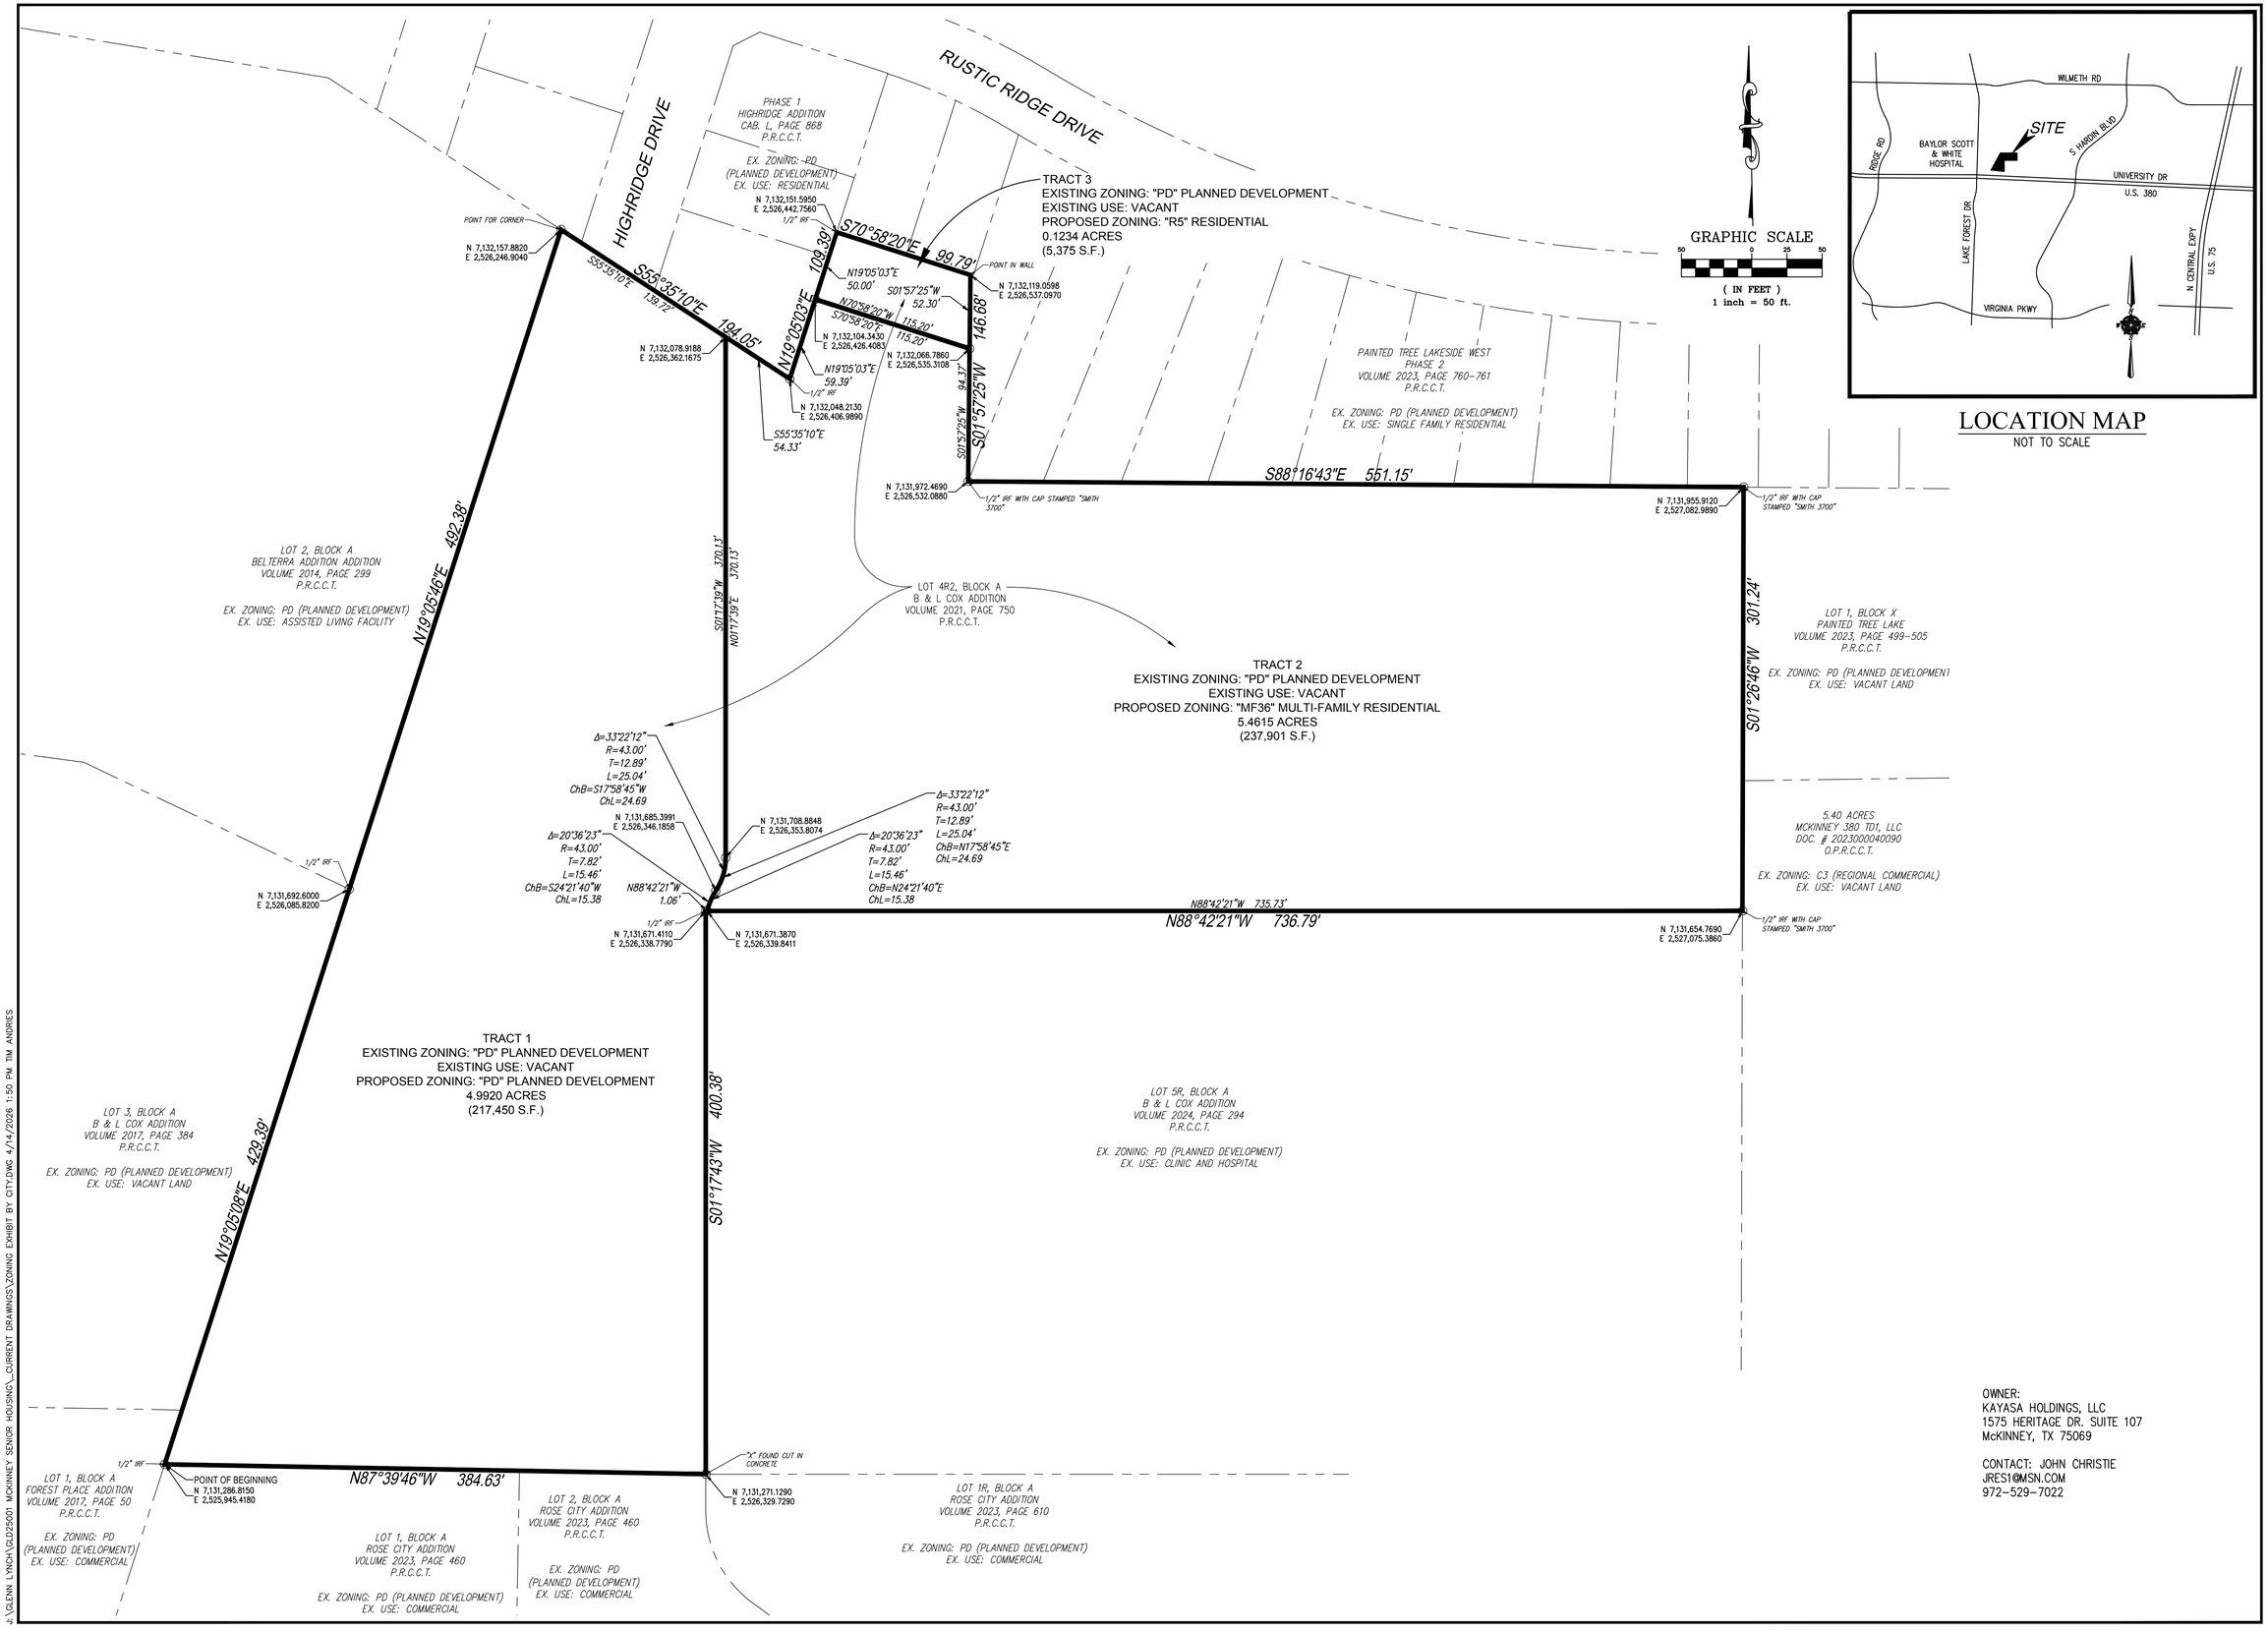

LOCATION MAP
NOT TO SCALE

OWNER:
KAYASA HOLDINGS, LLC
1575 HERITAGE DR. SUITE 107
McKINNEY, TX 75069

CONTACT: JOHN CHRISTIE
JRES1@MSN.COM
972-529-7022

JM CIVIL
1101 Central Expressway South
Suite 215
Allen, TX 75013

Ph. 214-491-1830

John Measels, PE
CIVIL ENGINEER

ZONING EXHIBIT

FOREST VIEW SENIOR HOUSING
4600 BLOCK of W UNIVERSITY DRIVE
CITY OF McKINNEY, TEXAS 75071

REV	DATE	DESCRIPTION	NAME

PROJECT NO: GL025001
DRAWN BY: TWA
CHECKED BY: AS
ISSUE DATE: 04/14/2026
1 OF 1

EXHIBIT

J:\GLENN LYNCH\GL025001 MCKINNEY SENIOR HOUSING_CURRENT DRAWINGS\ZONING EXHIBIT BY CITY.DWG 4/14/2026 1:50 PM TIM ANDRIES